



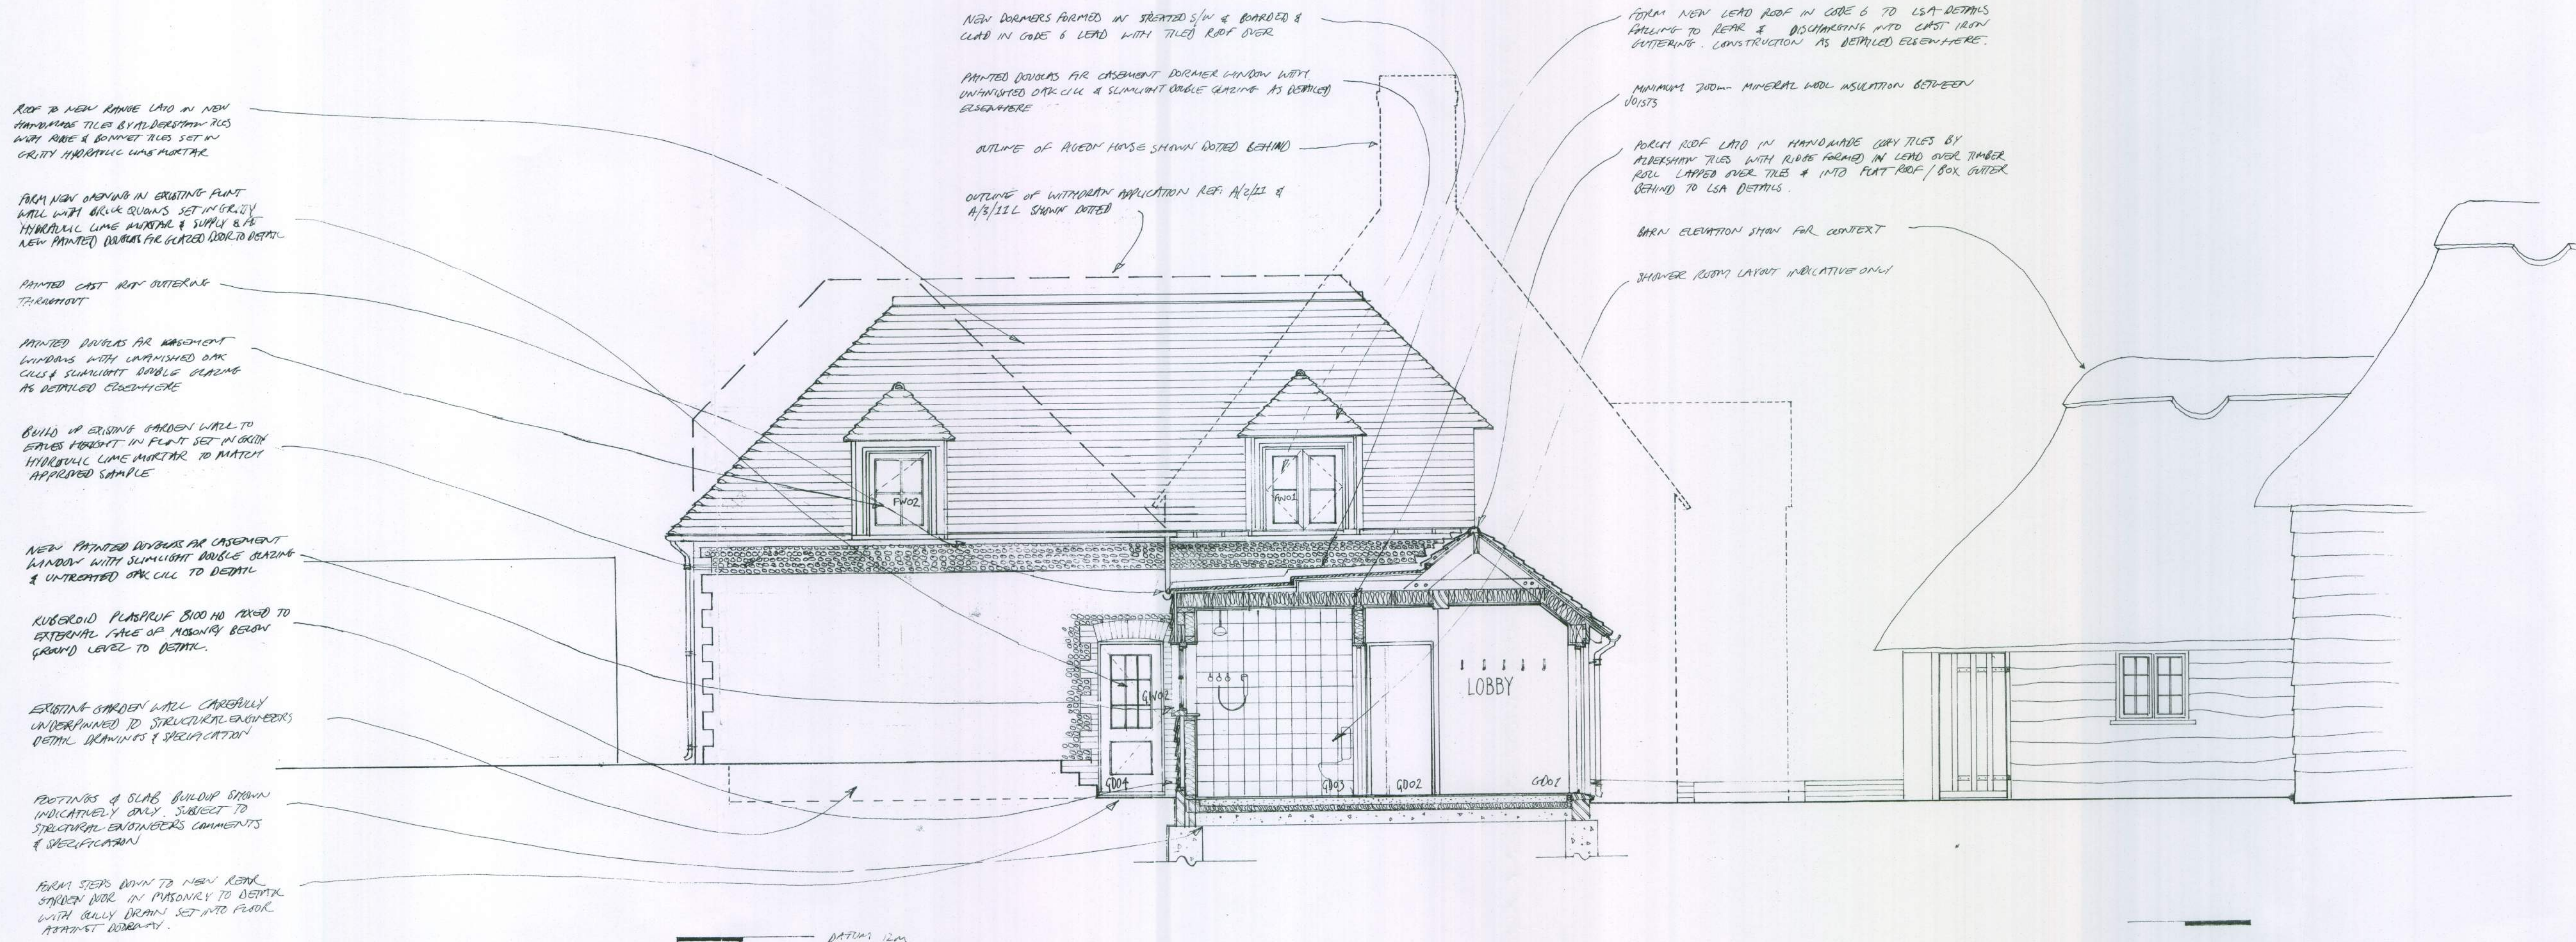

02 SOUTH ELEVATION
1:50

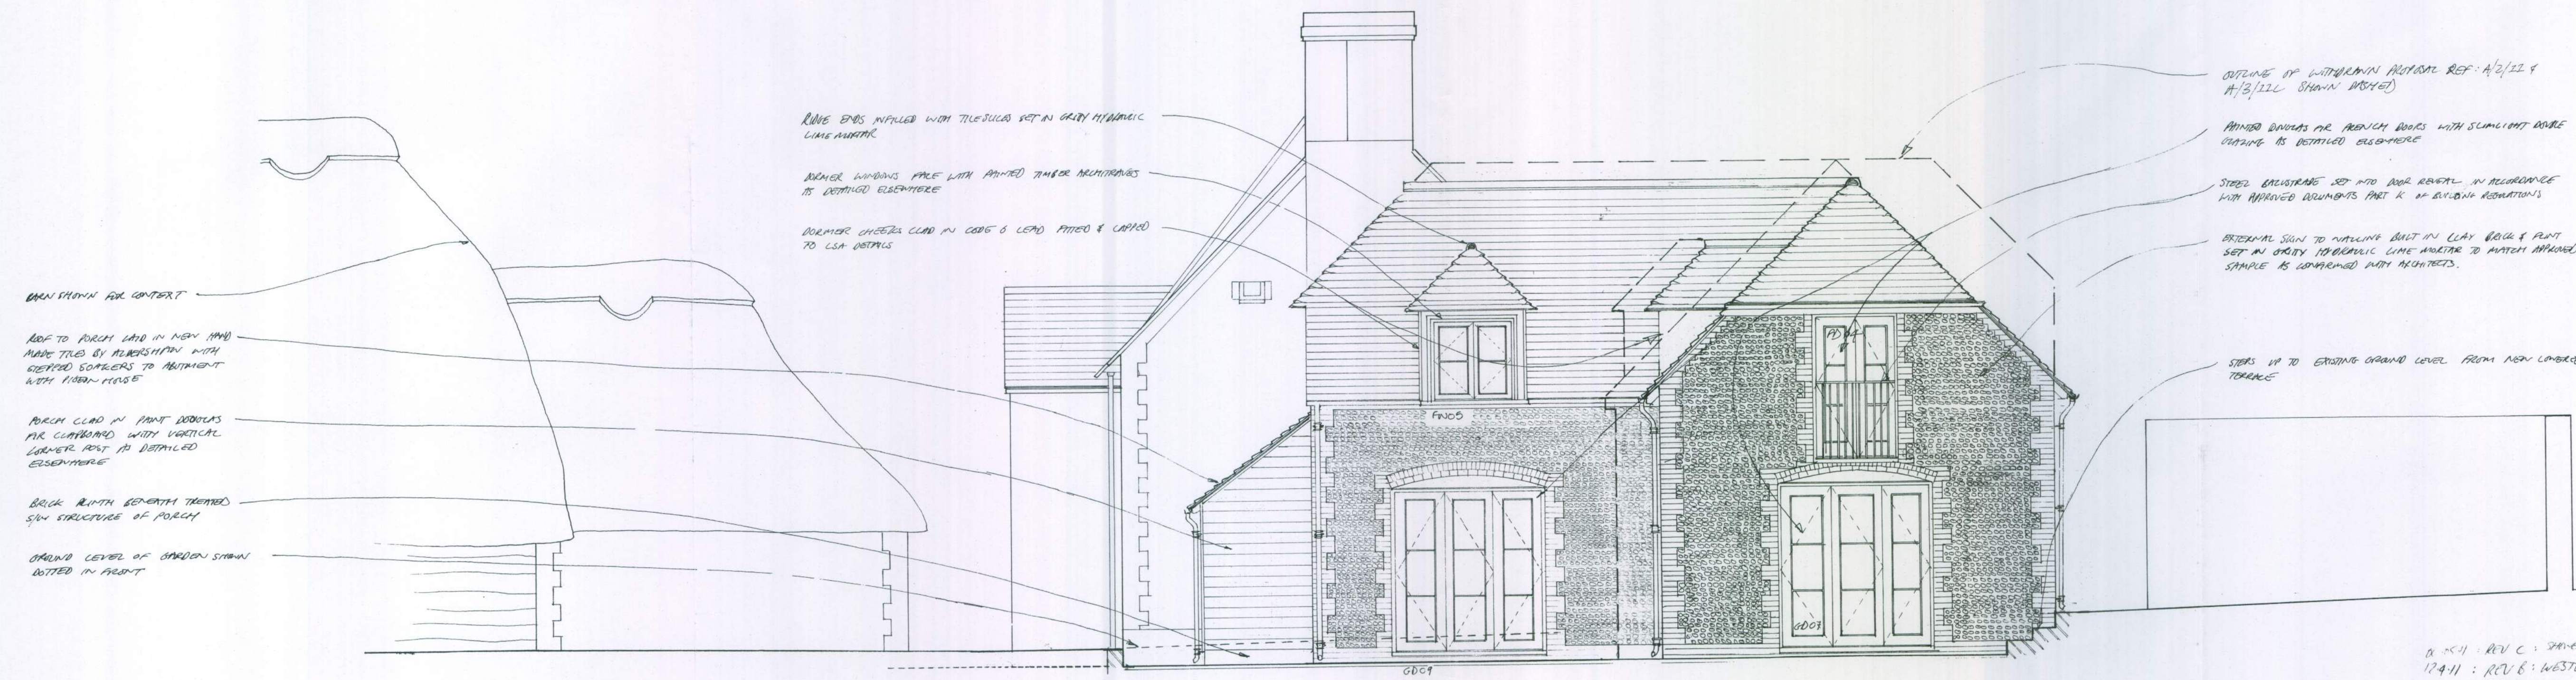

01 NORTH ELEVATION
1:50

B. 5511 : REV C : SHOWER ROOM AMENDED & GARDEN WORK AMENDED
12.4.11 : REV B : WESTERN ROOF PITCH REDUCED
REV A : NEW LIVING AREA & LAMBRID TERRACE TO BUILD

FOR PLANNING & LISTED BUILDING CONSENT
PIGEON HOUSE, ANGMERING
SCALE: 1:50 @ A1 DRAWN: SEPT 2010 DWG: PGM-MH/0.05 C
AS PROPOSED : NORTH & SOUTH ELEVATIONS
MALCOLM SIMMONDS ARCHITECTS