

Unit Type 1
Plot 1&4




Floor to Ceiling Heights: 2.4m
First Floor Depth: 300mm



South Elevation (Front)


- 1 Dark Grey Concrete Roof Slates
- 2 Grey weatherboard Cladding
- 3 Grey Fascia
- 4 Dark Grey Windows
- 5 Dark Render
- 6 Contemporary Medium Oak Door

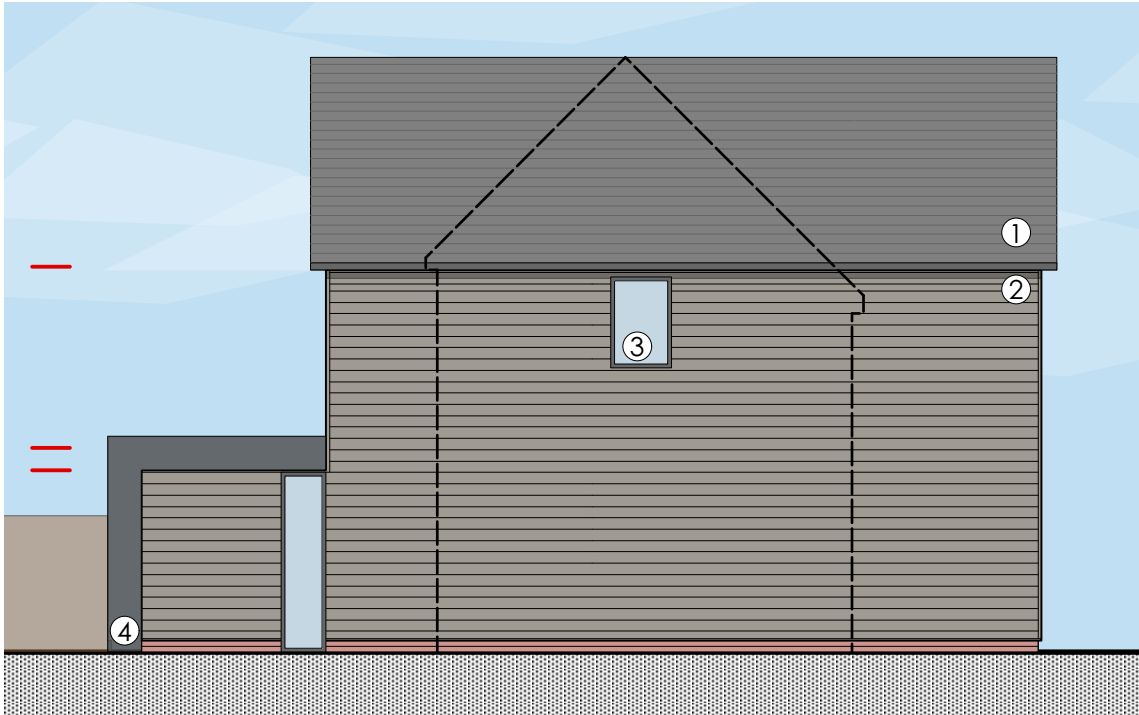

Side Elevation
(West on Plot 1, East on Plot 4)



North Elevation (Back)

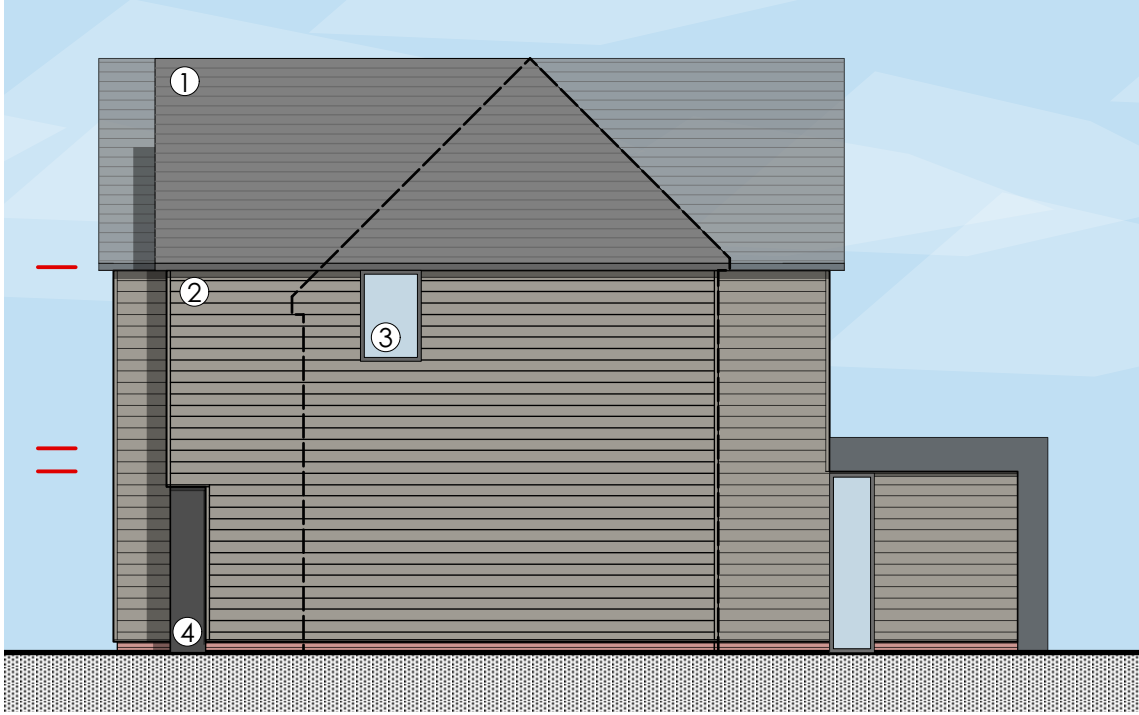

Side Elevation
(West on Plot 4, East on Plot 1)



H	Materials and garage windows added	16/07/19
G	Lounge & Master bedroom window ammended	03/07/19
F	Amended following client comments	27/06/19
E	Amended following client comments 11/06/19	17/06/19
D	Client Amendments following design meeting	10/06/19
C	Client Amendments following design meeting	05/06/19
B	Skylight added, elevations changed	21/05/19
A	Changes to plans and elevations, area reduced	16/05/19
Rev	Amendments	Date

© Nye Saunders Ltd - Chartered Architects

Do not scale from this drawing except for Planning Application purposes All dimensions are to be verified prior to construction This drawing is prepared for Local Authority approval on behalf of the applicant named below and/or named on the planning or building regulation application forms and may be used for no other purpose. The copyright of the drawing and designs remains the architect's. All copies are for information only about the application; they may be used for no other purpose without the express written permission of Nye Saunders Ltd Chartered Architects.	Project Dapper Lane Drawing Title Unit Type 1 - Elevations	Project No. 19309 Scale 1:100	Drawing No. P103 H Paper Size A3	Revision. H Drawn By KC	Date May '19 Checked By MG	Nye saunders chartered architects 3 Church Street, Godalming, Surrey. GU7 1EQ Web: www.nyesaunders.co.uk e-mail: info@nyesaunders.co.uk Tel: 01483 418600
--	---	--	---	----------------------------------	-------------------------------------	---