



EXISTING ROOF PLAN

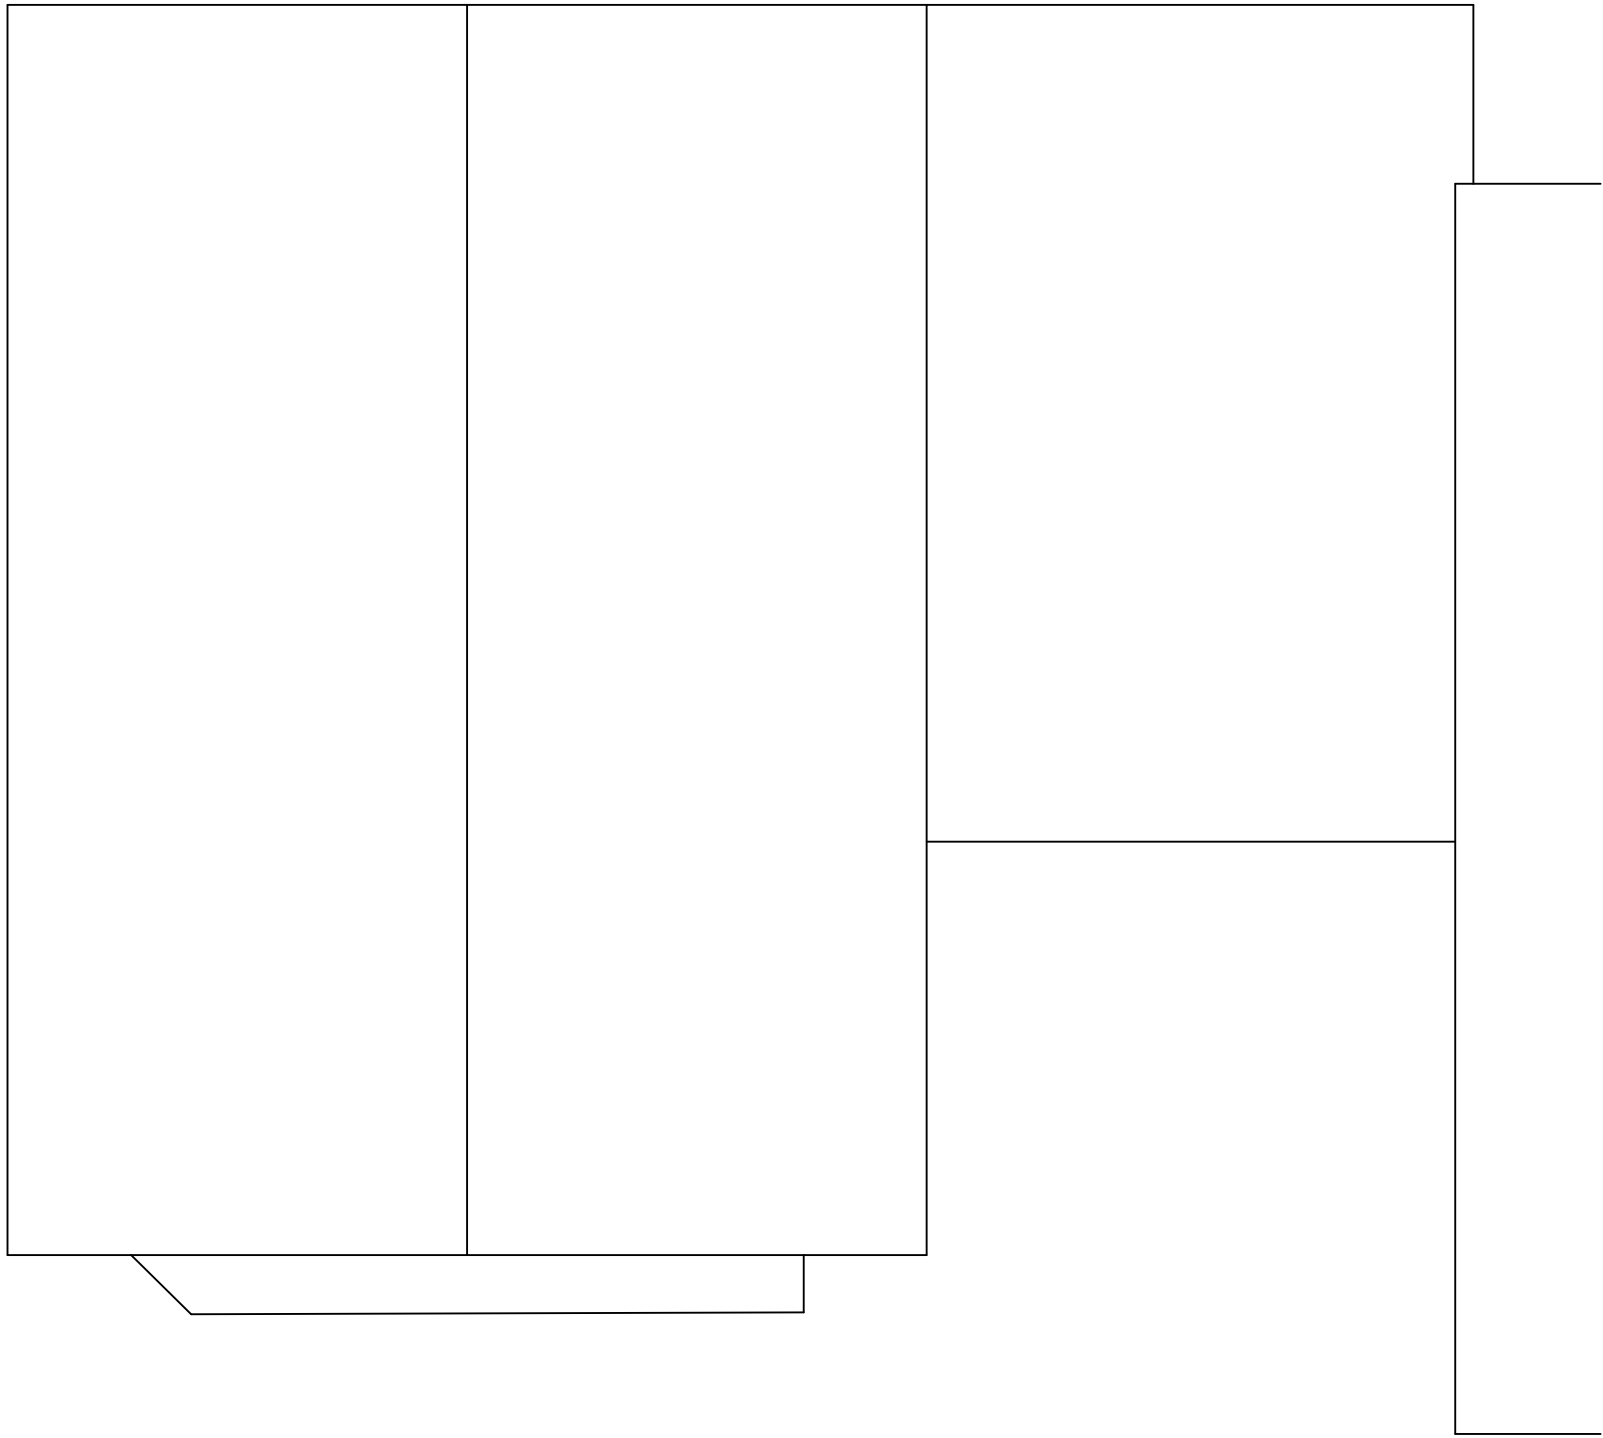


EXISTING GROUND FLOOR PLAN

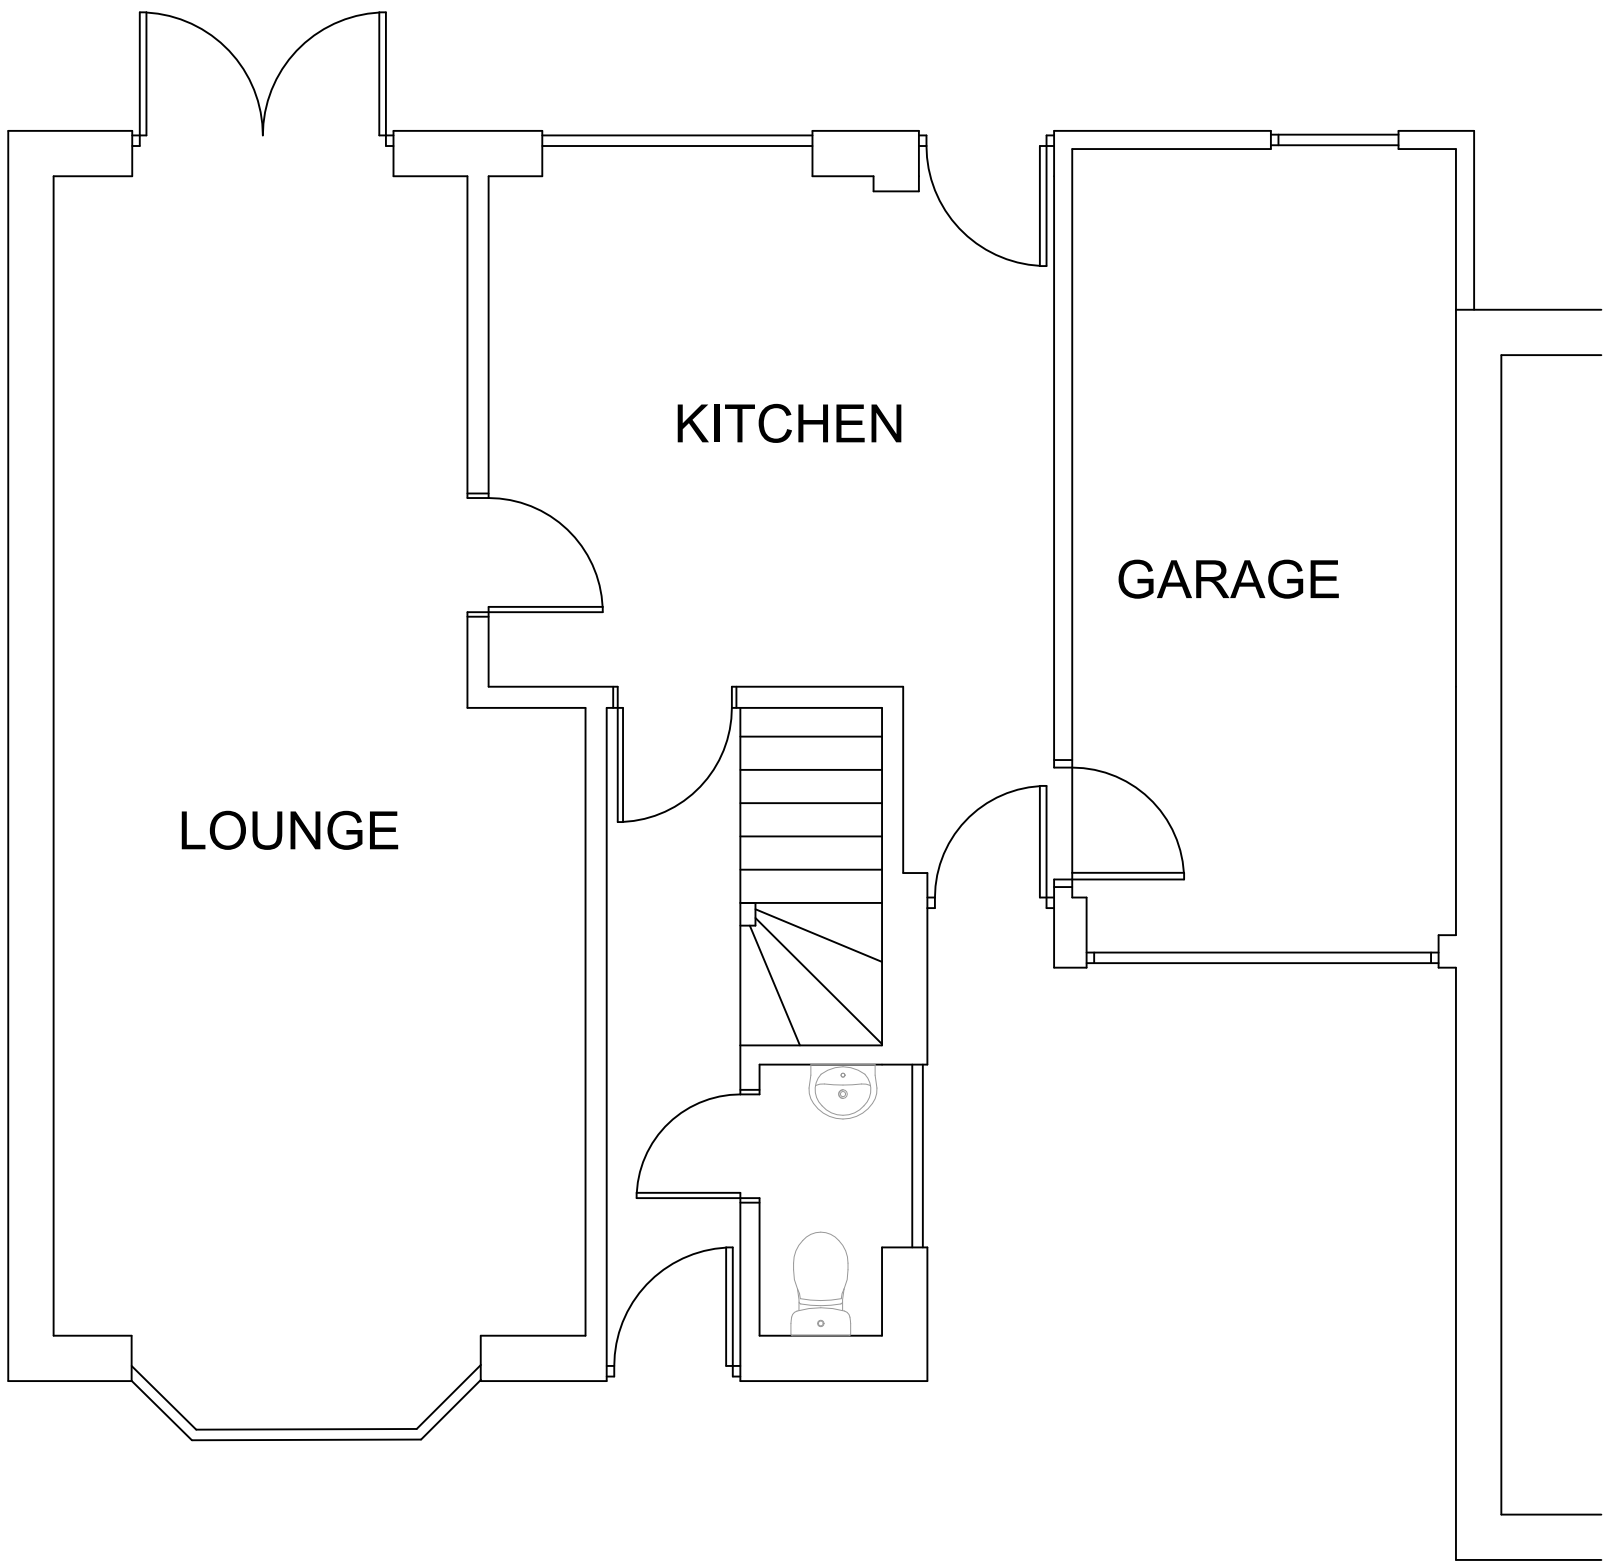


EXISTING EAST ELEVATION



PROPOSED ROOF PLAN

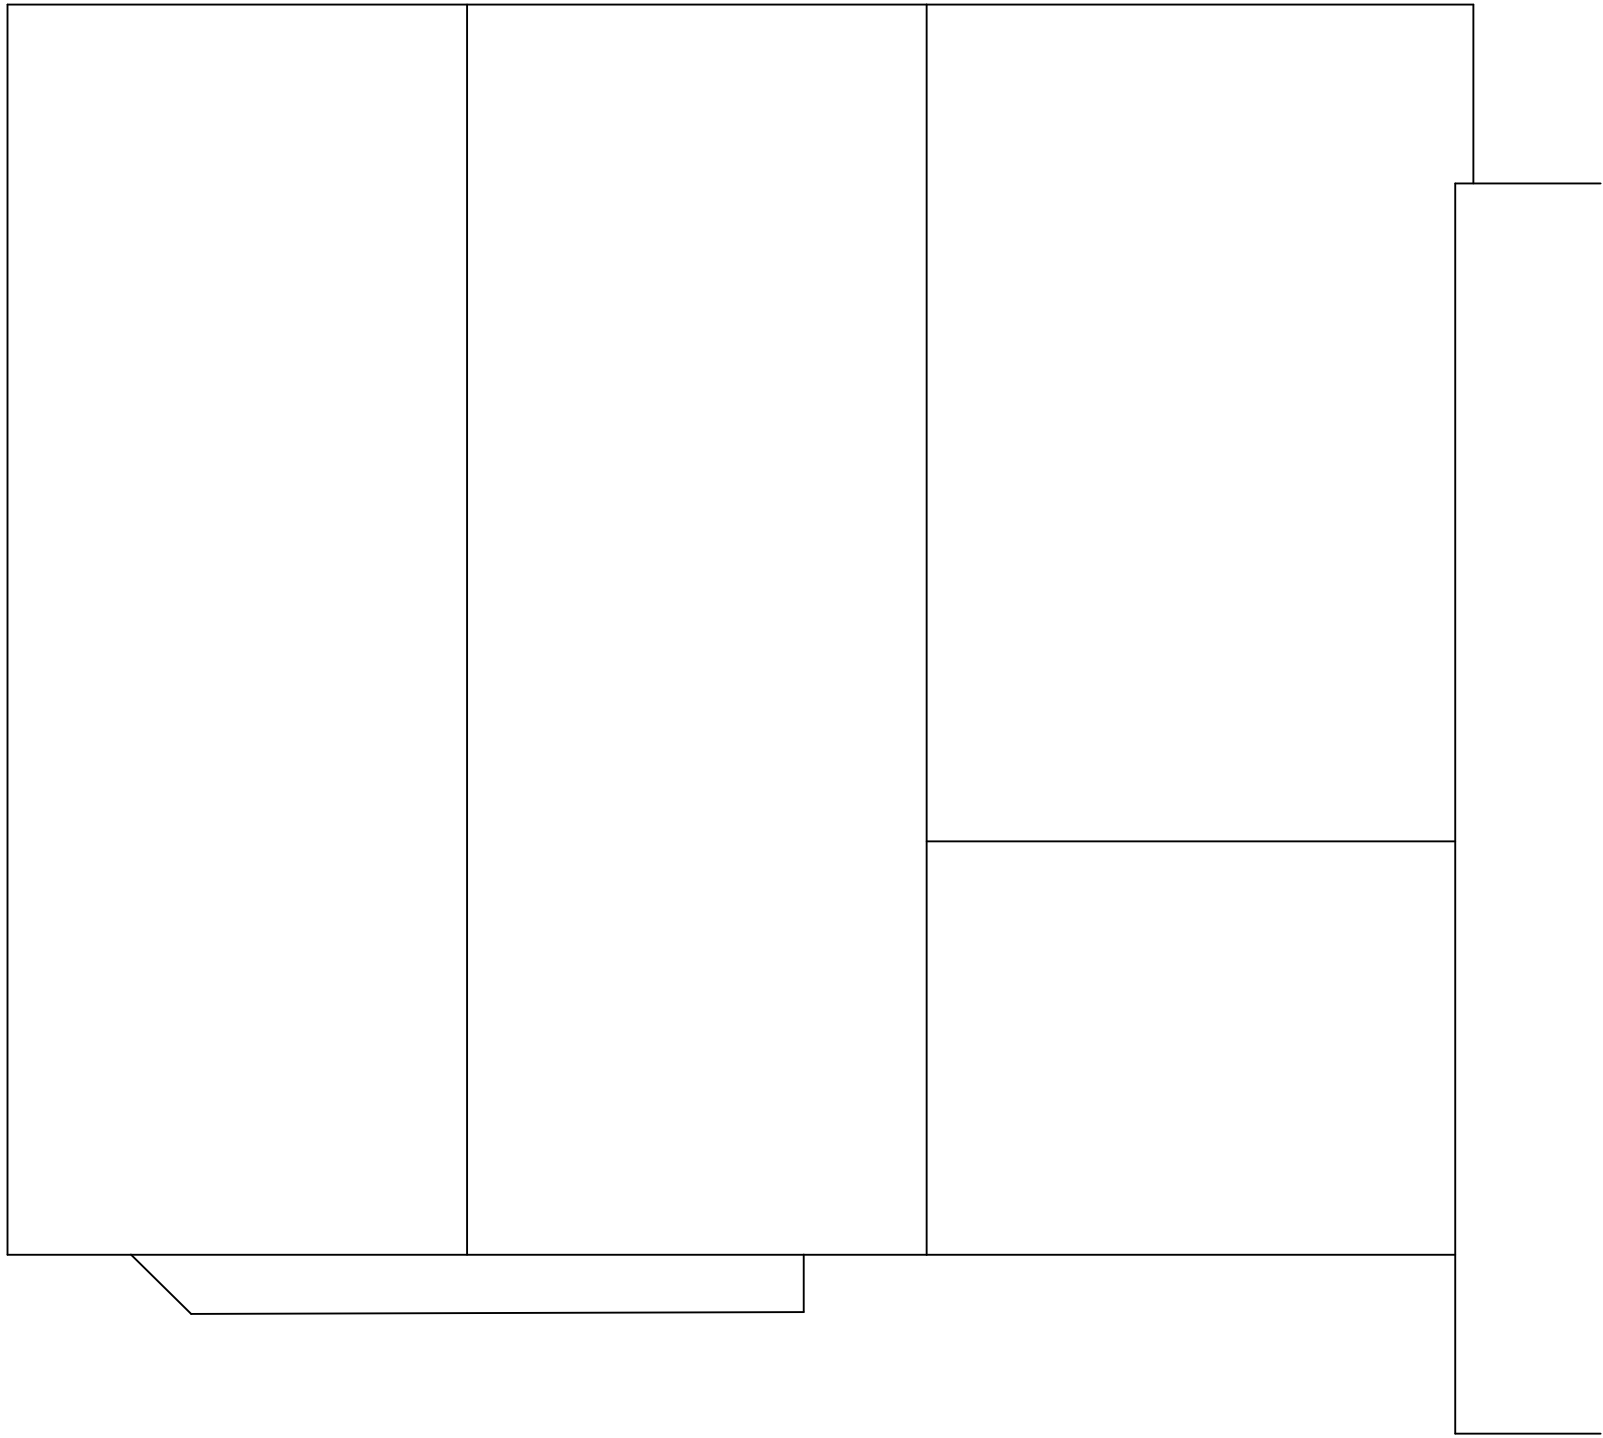

PROPOSED GROUND FLOOR PLAN

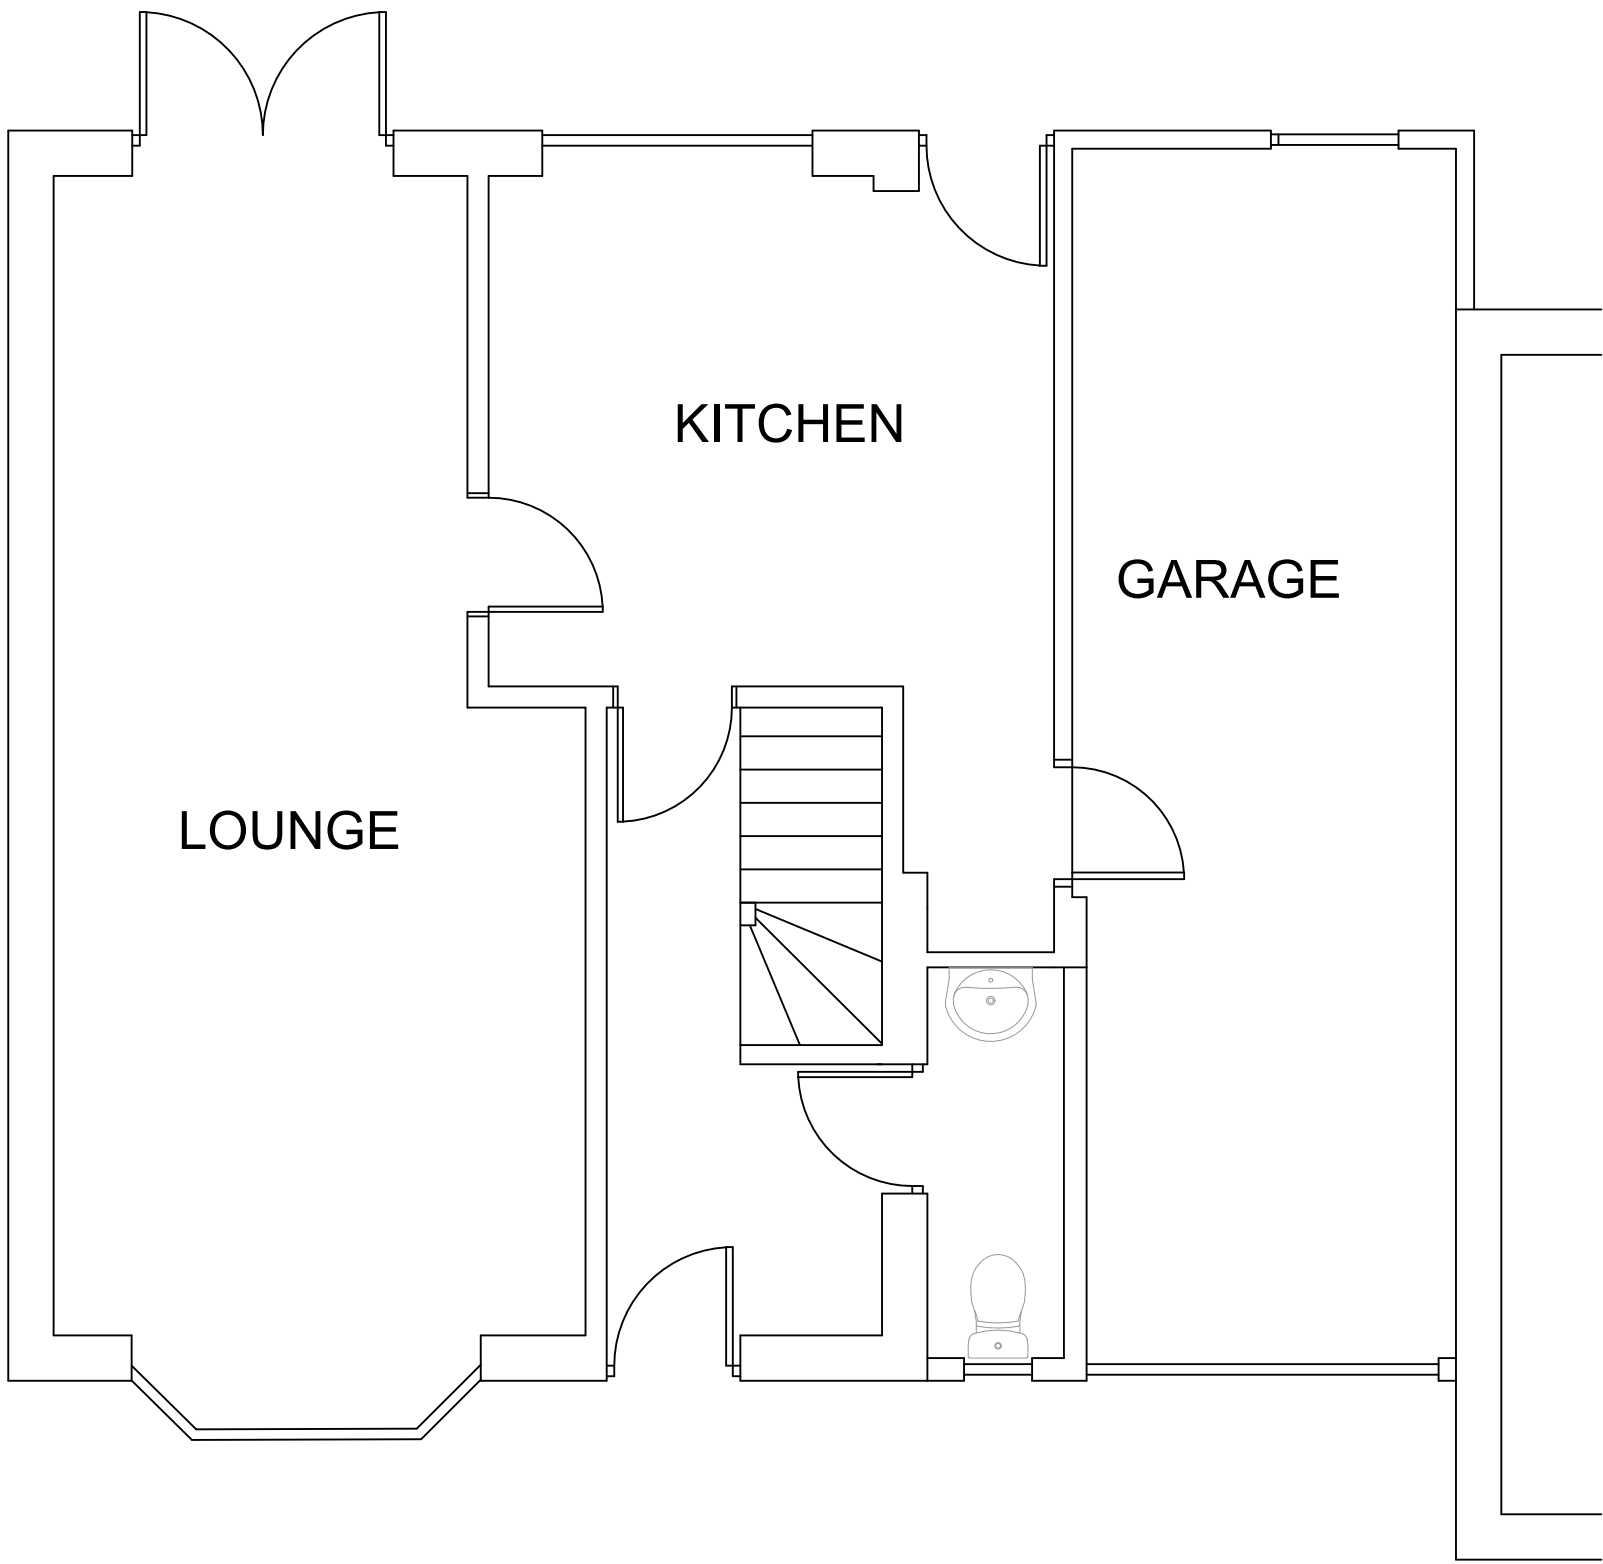

PROPOSED EAST ELEVATION



REVISIONS	
Notes	
1. These are computerised drawings for the purposes of obtaining planning & building regulations approvals & are based on certain overall measurements.	
2. Dimensions shown must not be relied upon and must be checked on site and verified prior to commencement of work.	
3. Where applicable this drawing is to be read in conjunction with other consultants' drawings & calculations.	
4. Do not scale from these drawings, except for planning purposes.	
5. Any Work undertaken prior to Planning and Building Regulations Approval is done so entirely at the Client/Contractors own risk.	
© 2022 - T. Murray	
TIM MURRAY CBUILD MCABE BUILDING CONSULTANT 48 Pier Road Littlehampton West Sussex BN17 5LP 01903 730228	
PROJECT DETAIL 14 MERRYFIELD CRESCENT ANGMERING WEST SUSSEX, BN16 4DA	
EXTENSION FOR: MR & MRS M.LEE	
DRAWING PLANNING DATE: MAY 2022 DRAWN: T. Murray	SCALE 1/50 @A1 REVISION: