



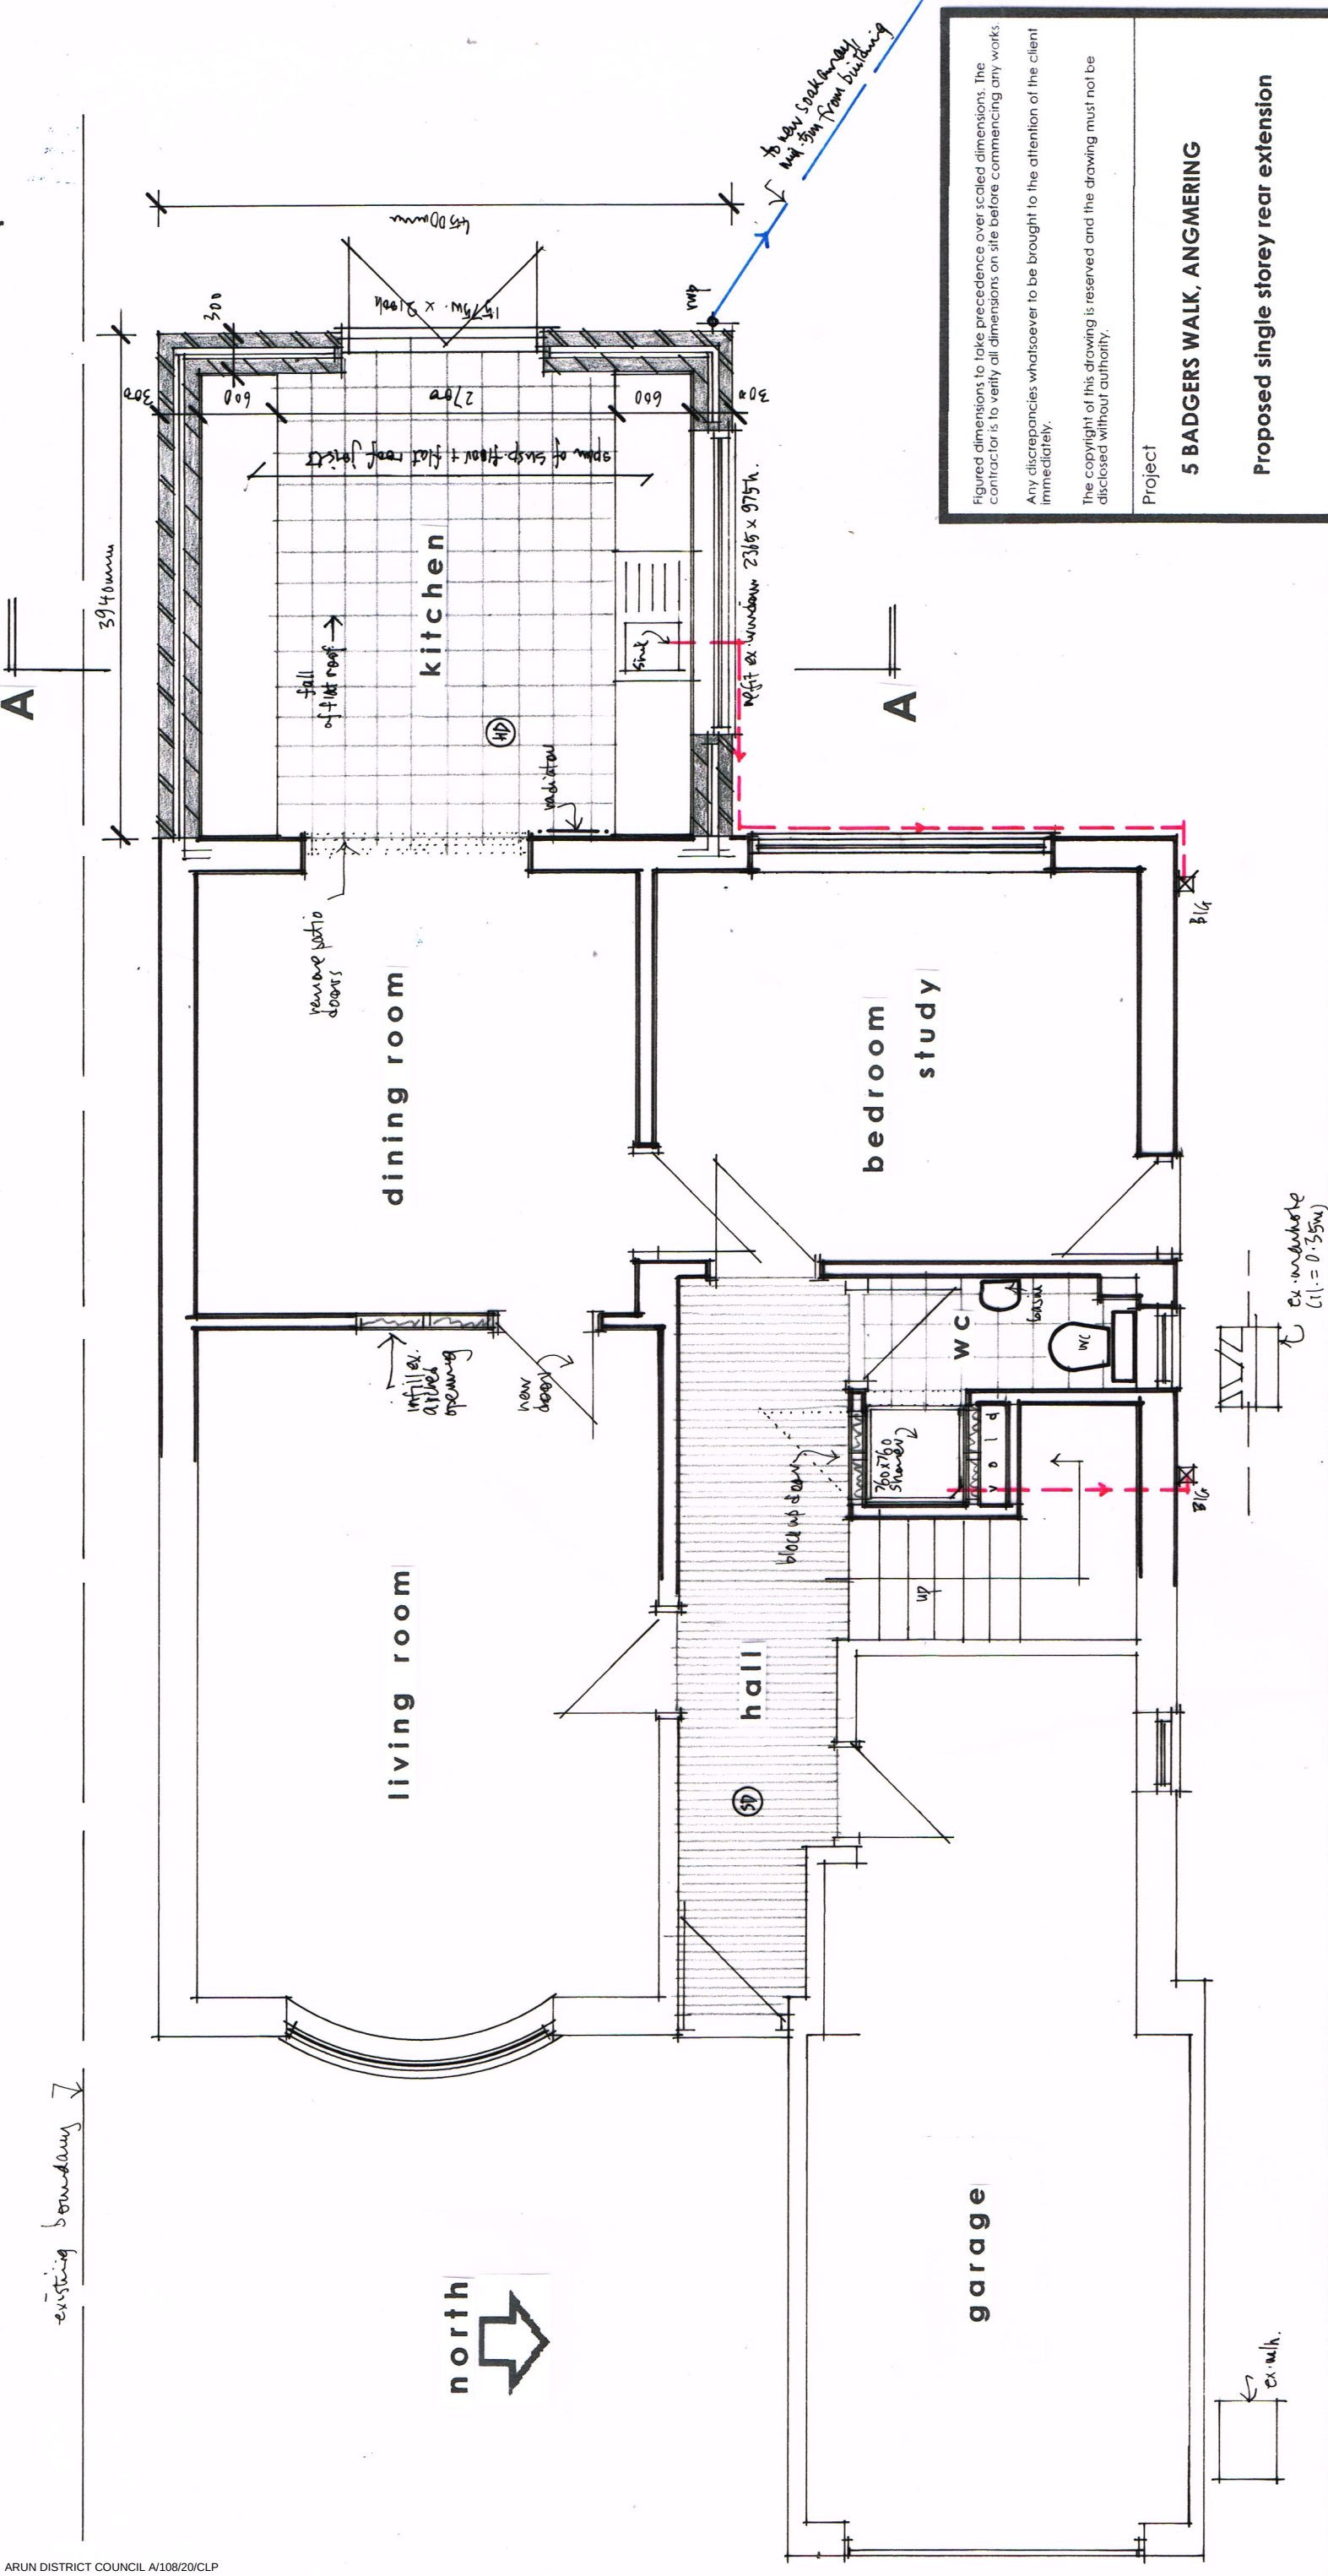

GROUND FLOOR PLAN 1:50 @ A3

 

THIS DRAWING TO BE READ IN CONJUNCTION WITH
STRUCTURAL ENGINEERS DETAILS & CALCULATIONS

Figured dimensions to take precedence over scaled dimensions. The contractor is to verify all dimensions on site before commencing any works.

Any discrepancies whatsoever to be brought to the attention of the client immediately.

The copyright of this drawing is reserved and the drawing must not be disclosed without authority.

Project

5 BADGERS WALK, ANGMERING

Proposed single storey rear extension

Client

Mr & Mrs Vincent

Drawing no. **AM/BW/03**

Scale **AS SHOWN**

Date **June 2020**

Drawn By **WG**

WAYNE GANDER MCIAT

Chartered Architectural Technologist

98 Durrington Lane
WORTHING
West Sussex
BN13 2RQ
Tel/Fax 01 903 694817
Email - waynegander08@gmail.com