



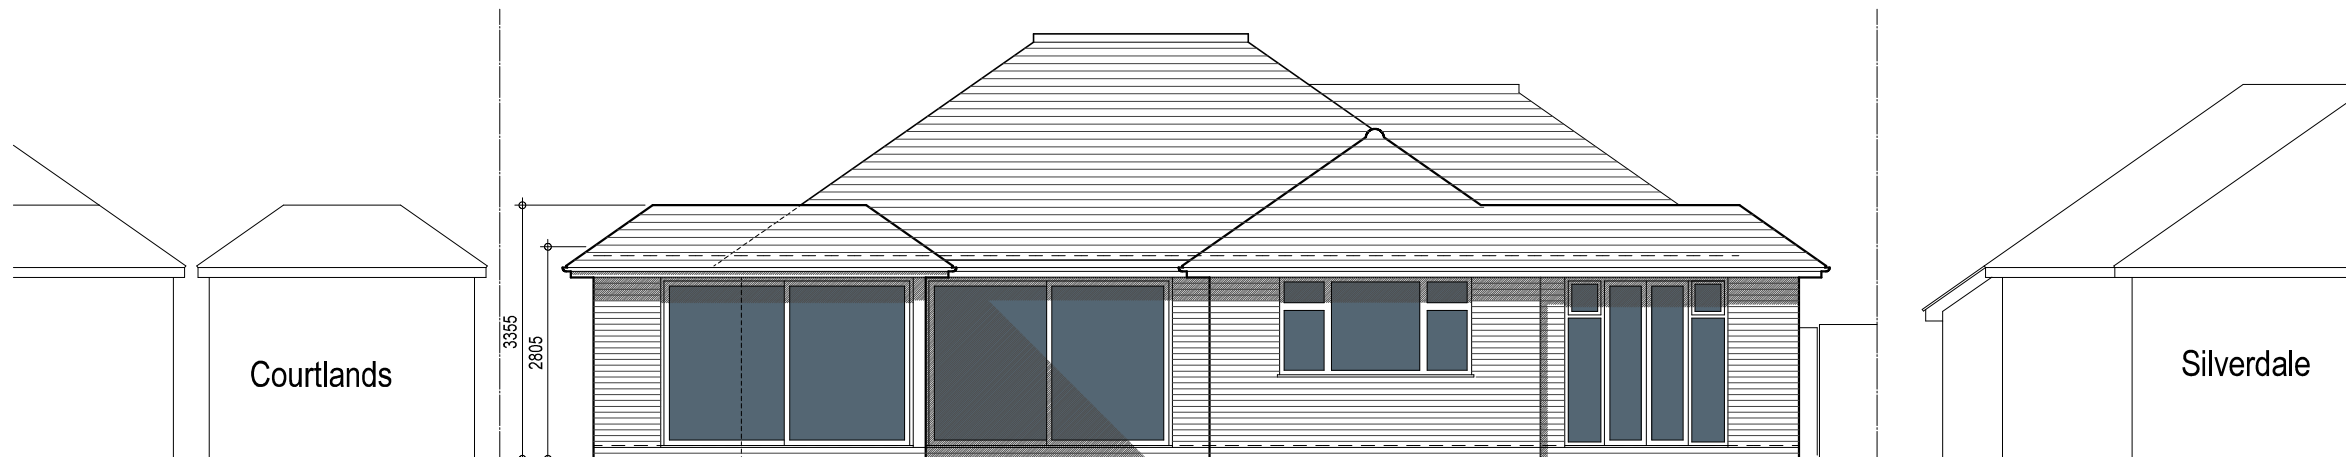


Front (East) Elevation This wall rendered and painted



Rear (West) Elevation Windows and doors this elevation: graphite grey

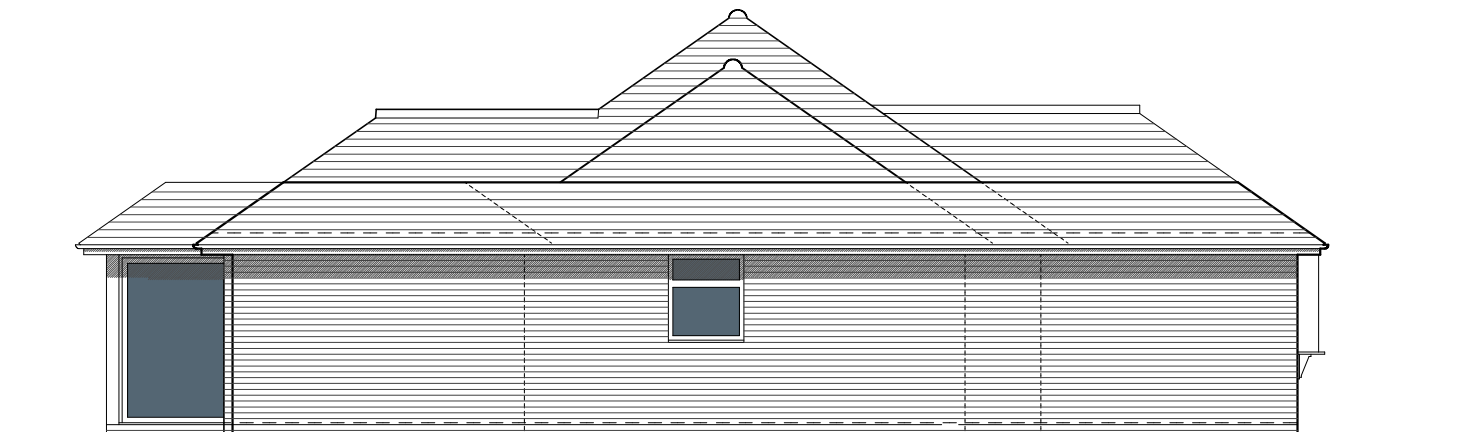

Side (South) Elevation

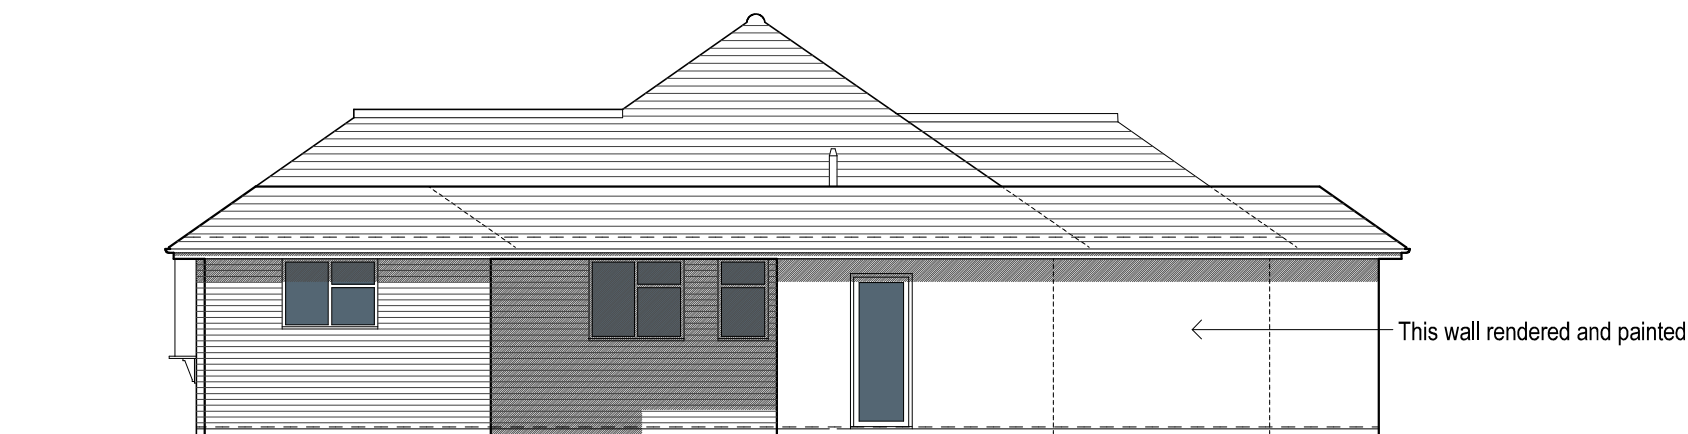


Side (North) Elevation

Materials

Walls:
Facing bricks to match existing. Painted render.

Roofs:
Plain tiles to match existing. Lead grey single ply membrane to flat roof areas.

Windows / Doors:
White upvc. Graphite grey aluminium (West elevation only).

 

1	0	1	2	3	4	5
Revisions						

Revisions

PROJECT

Locksley
North Drive
Angmering

DRAWING

Elevations
as Proposed

SCALE	DATE	DRG No
1:100@A3	May 2021	2107/C03

Glenn Curran MCIAT

ARCHITECTURAL DESIGN + TECHNOLOGY
THE STUDIO 19 UPPER WEST DRIVE FERRING WEST SUSSEX BN12 5RG
T 01903 248787 M 07905 306875 E INFO@GLENNCURRAN.CO.UK