


EXISTING BOUNDARY HEDGE
ON OUTSIDE OF PROPOSED
FENCE FACING LANSDOWN
ROAD

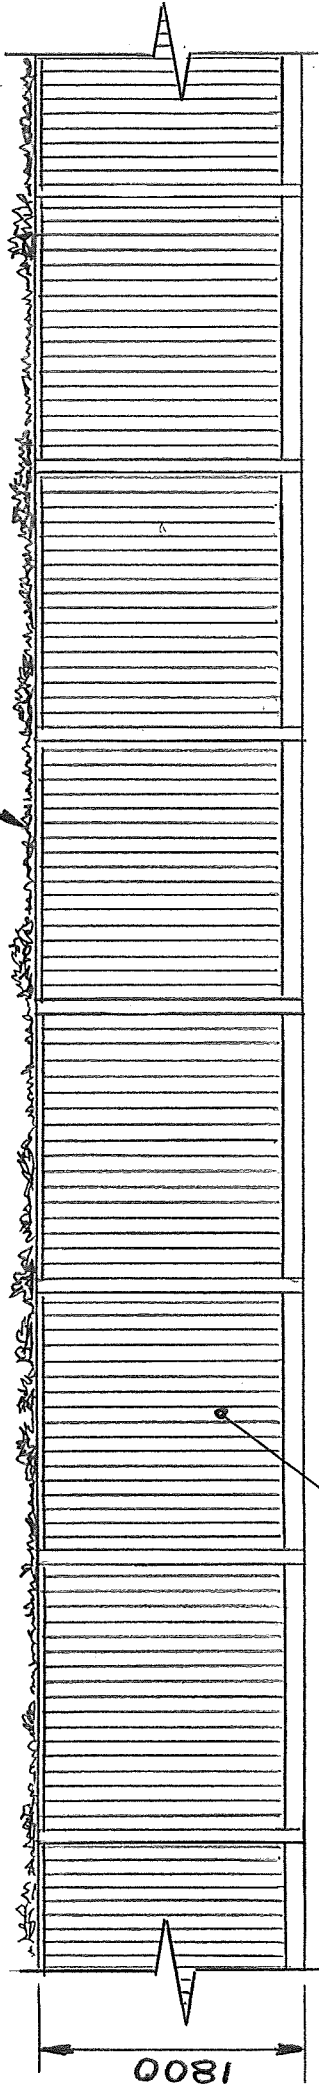

PROPOSED 1800 HIGH
CLOSE BOARDED TIMBER
FENCE ON INSIDE OF
EXISTING BOUNDARY
HEDGE.

SOUTH ELEVATION

(View from inside application site)

Scale 1:50 @ A4