




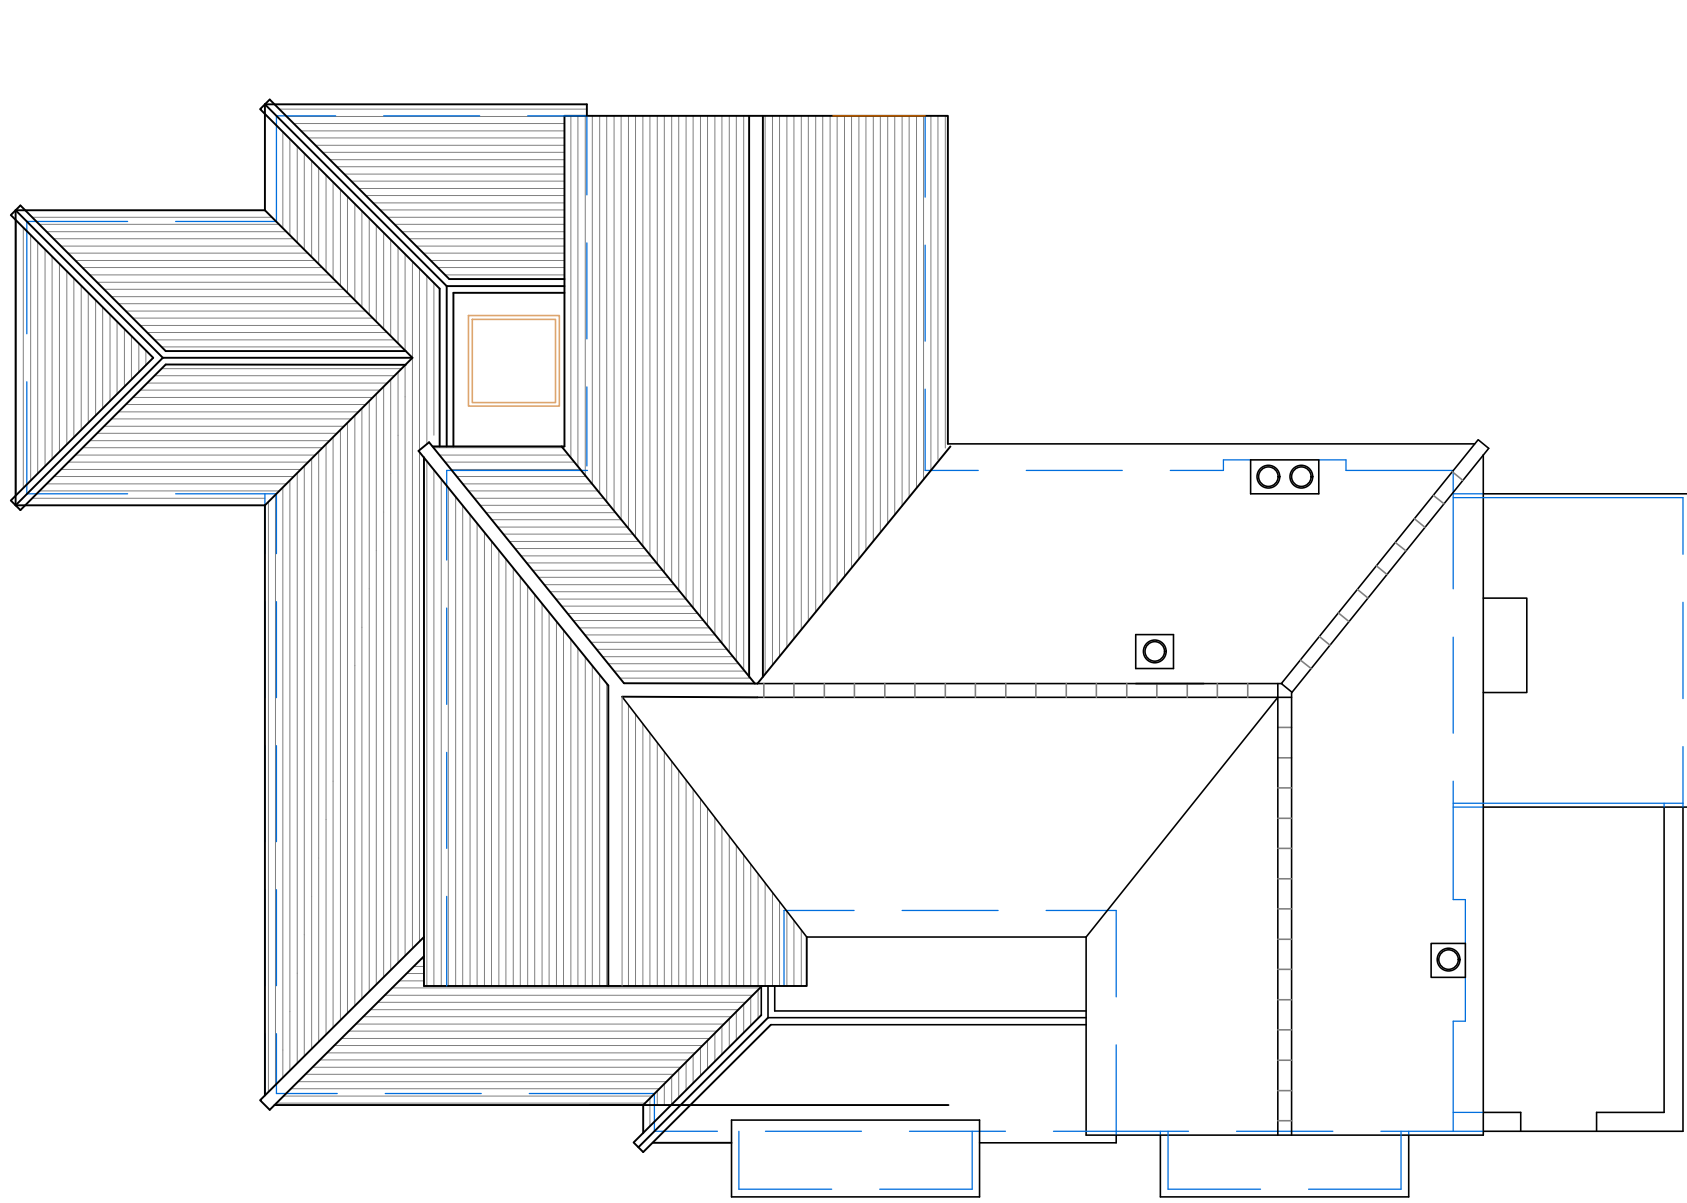

Roof Plan
1:100

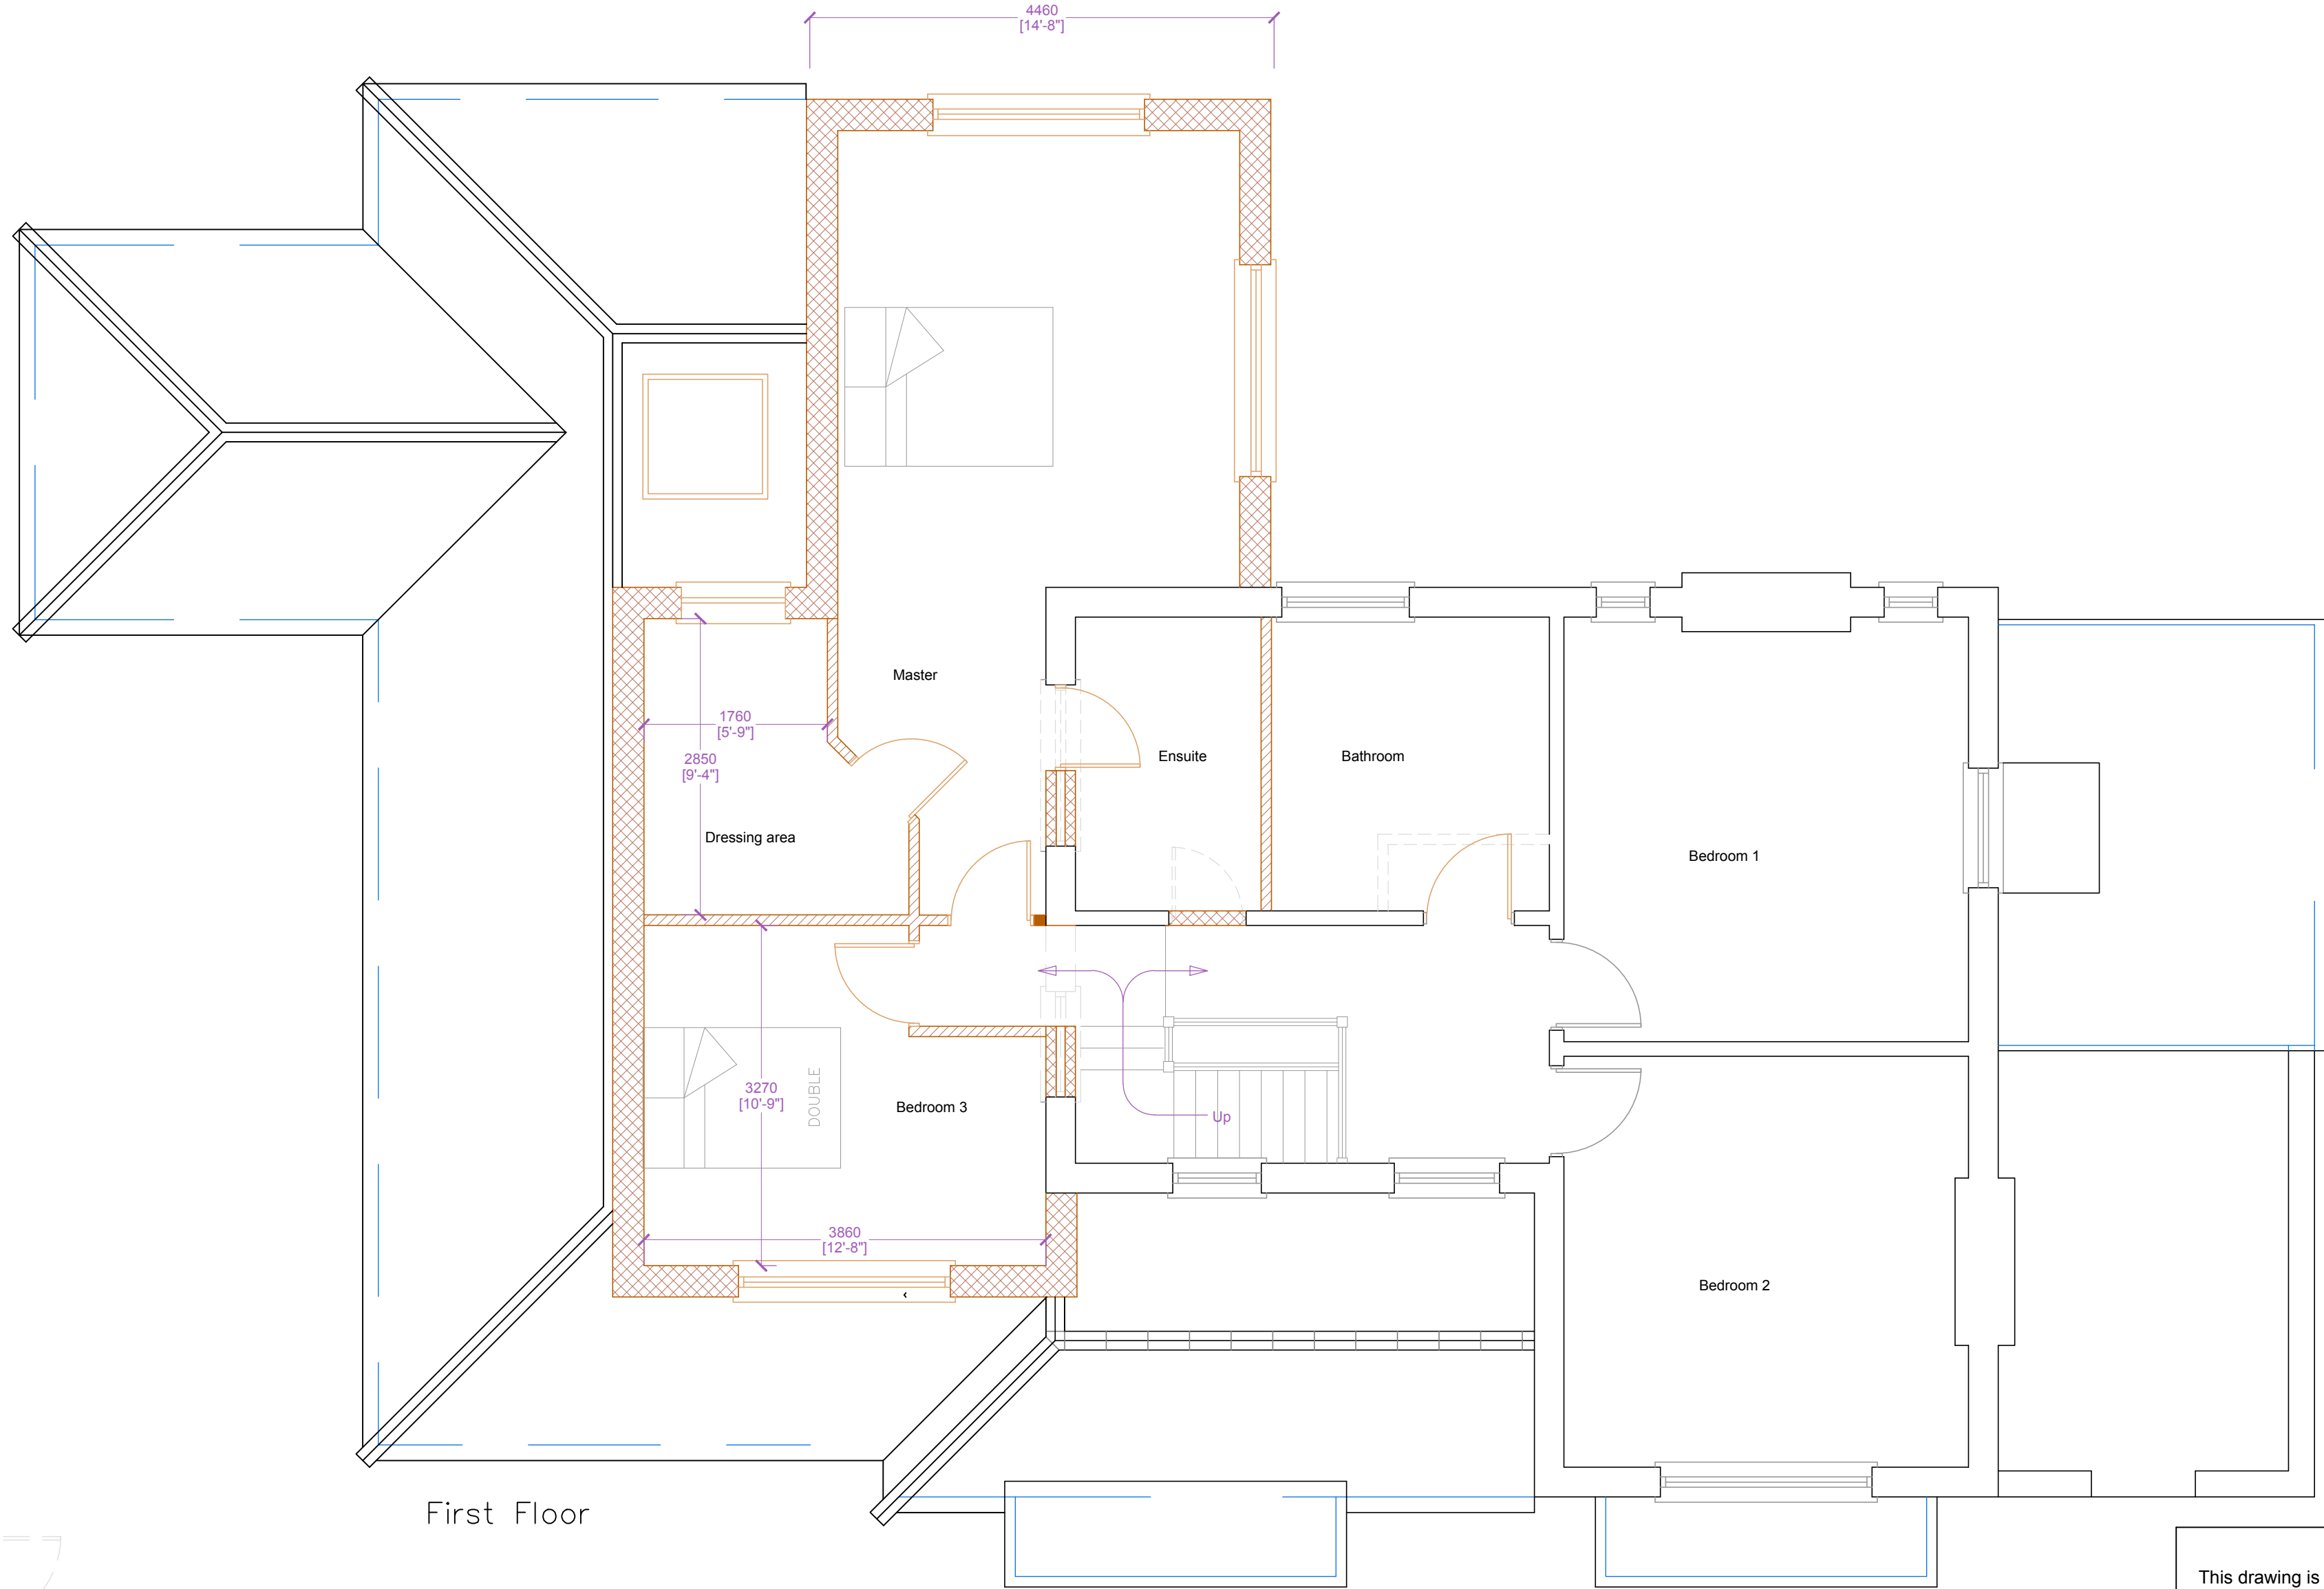


First Floor

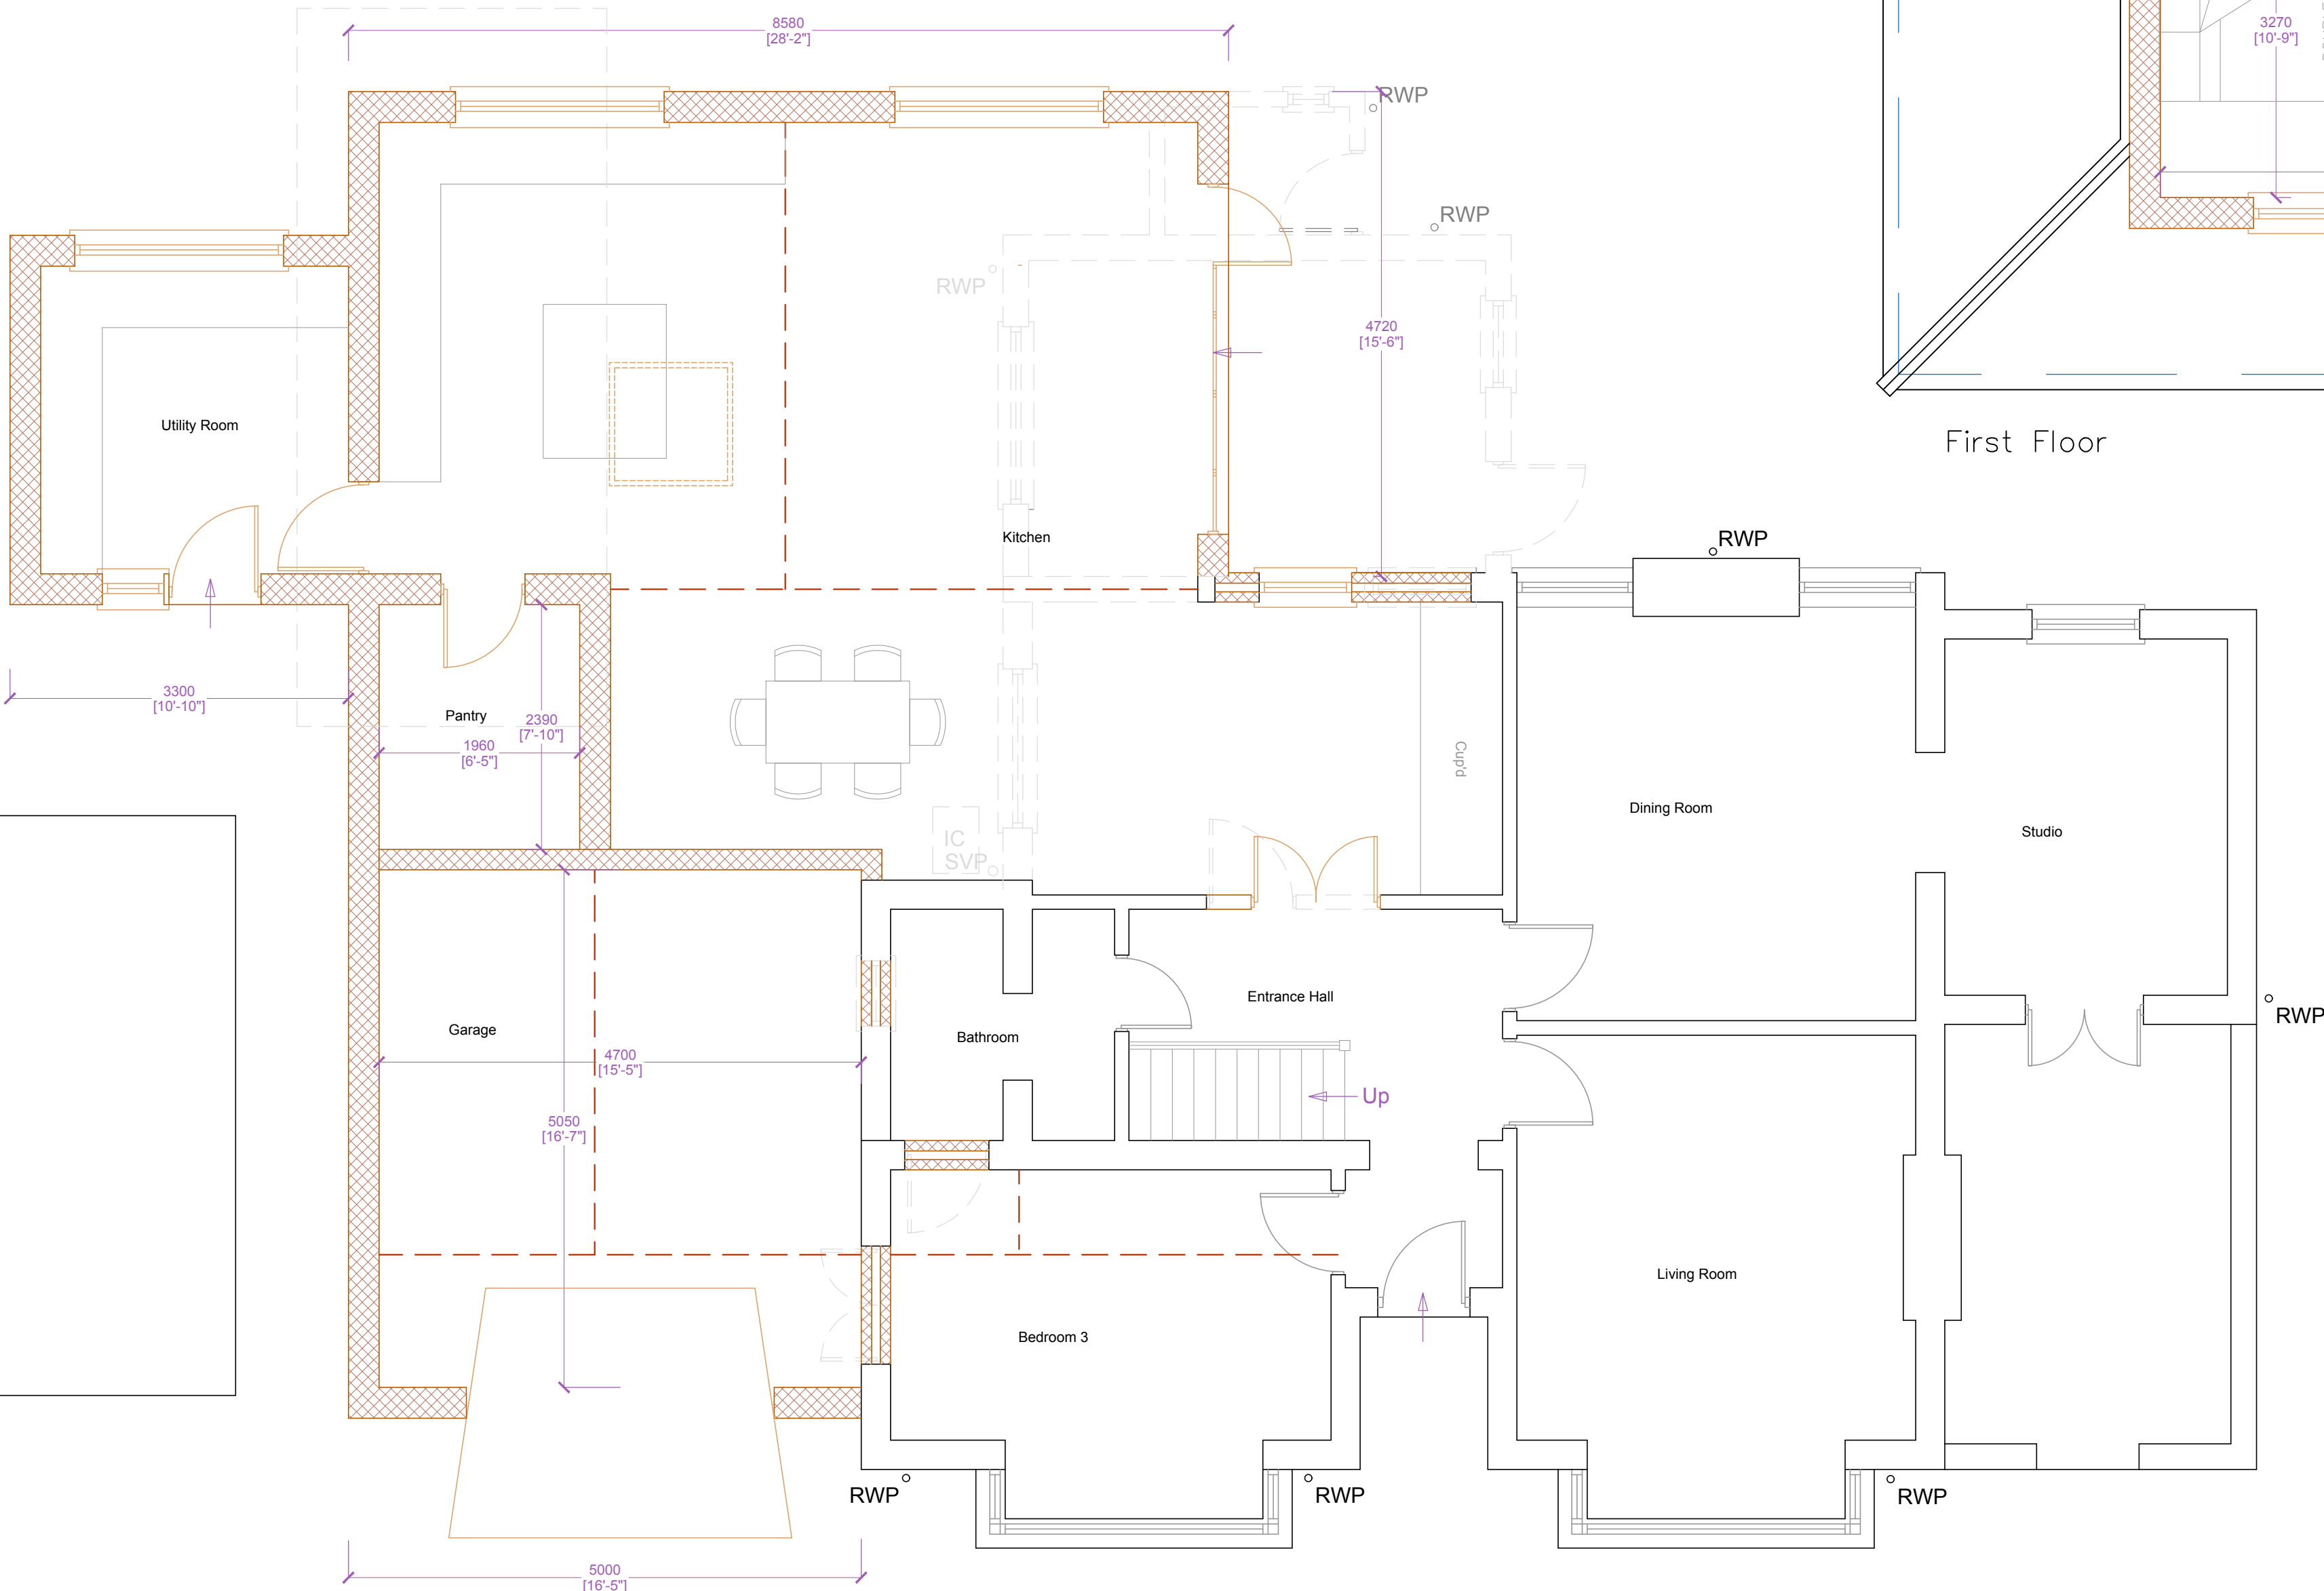

Ground Floor

Proposed Floor Plans
1:50

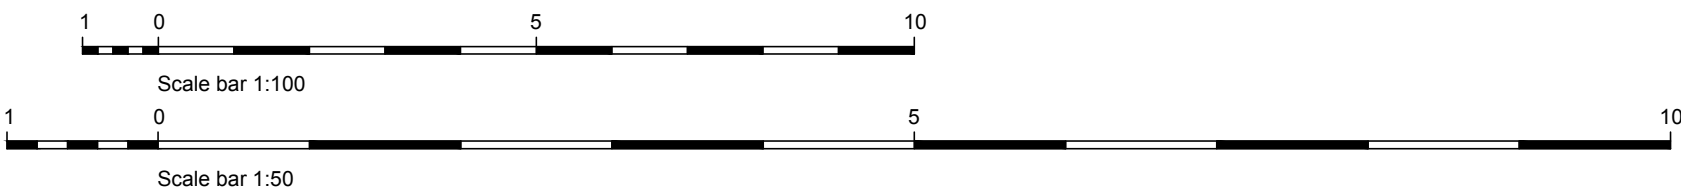

This drawing is the property of Fuller Associates and is not to be copied reproduced, retained or disclosed to any unauthorised person either wholly or in part without prior consent. Do not scale from this drawing except for Planning purposes. Use all figured dimensions only. All figured dimensions to be checked on site prior to construction. All discrepancies, errors and omissions to be reported to Fuller Associates prior to construction. Layout and dimensions existing building to be checked on site.

Rev.	Details	Date
A	UTILITY POSITION ALT	31/07/19
B	ROOF & BLOCK ALTERATION	05/08/19
C	ROOFLIGHT	09/08/19

FULLER ASSOCIATES
Chartered Surveyors • Architectural Design

10-11 The Parade
Willowhayne Crescent
East Preston
West Sussex
BN16 1NS

01903 774754
www.fuller-associates.co.uk

Issued for:	Drawn	Checked
Discussion	KW	X
Planning Application	KW	AP
Building Control	X	X
Construction Issue	X	X
As Built	X	X

PROPOSED PLANS AND ROOF PLAN

Client
Site Address
Ty Gwyn
The Avenals
Angmering
BN16 4AN

Mr and Mrs Pointon

Printed
Date
Drawing Number

As Shown on A1
09/08/2019
193032/03C