


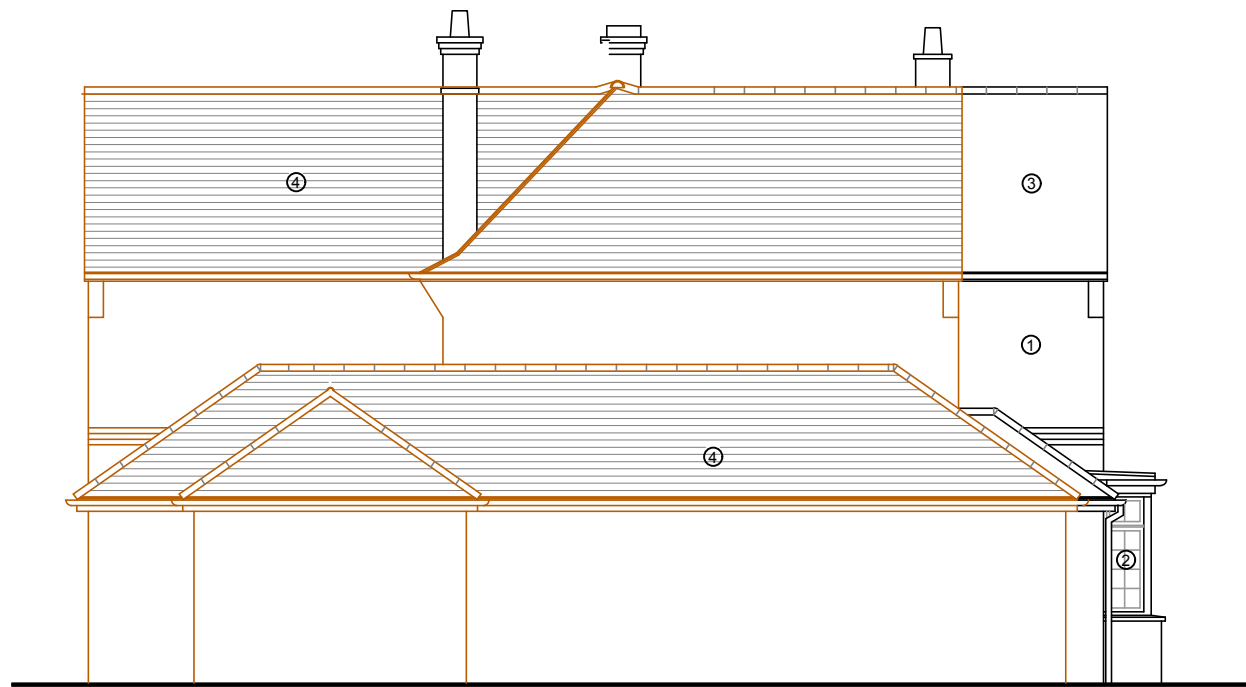


Side Elevation
Western



Front Elevation
Southern





Side Elevation
Eastern

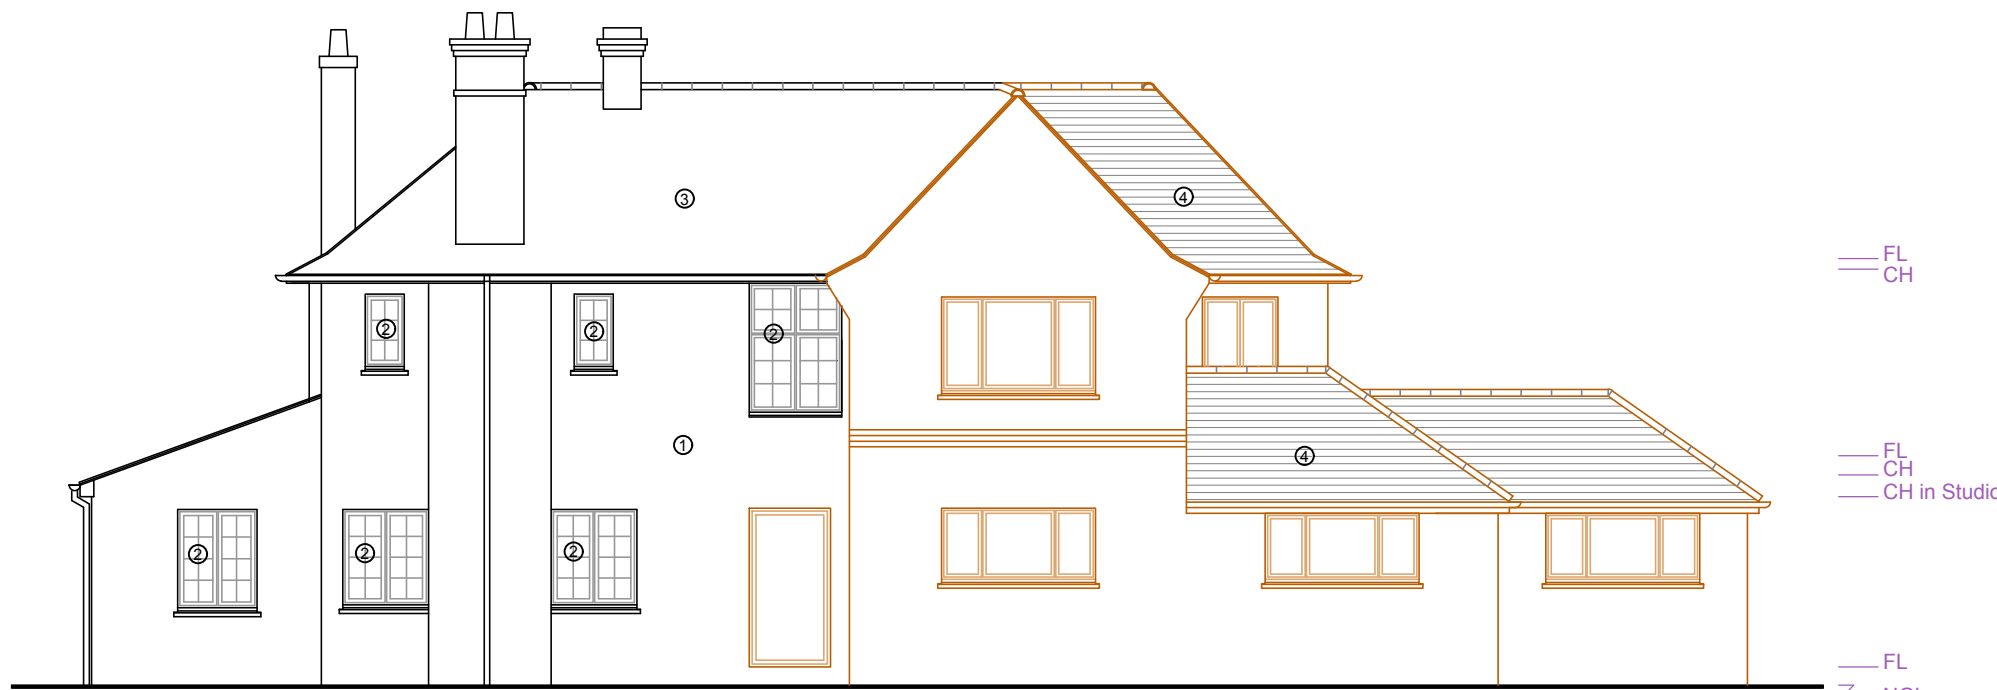

Rear Elevation
Northern

Proposed Elevations
1:50

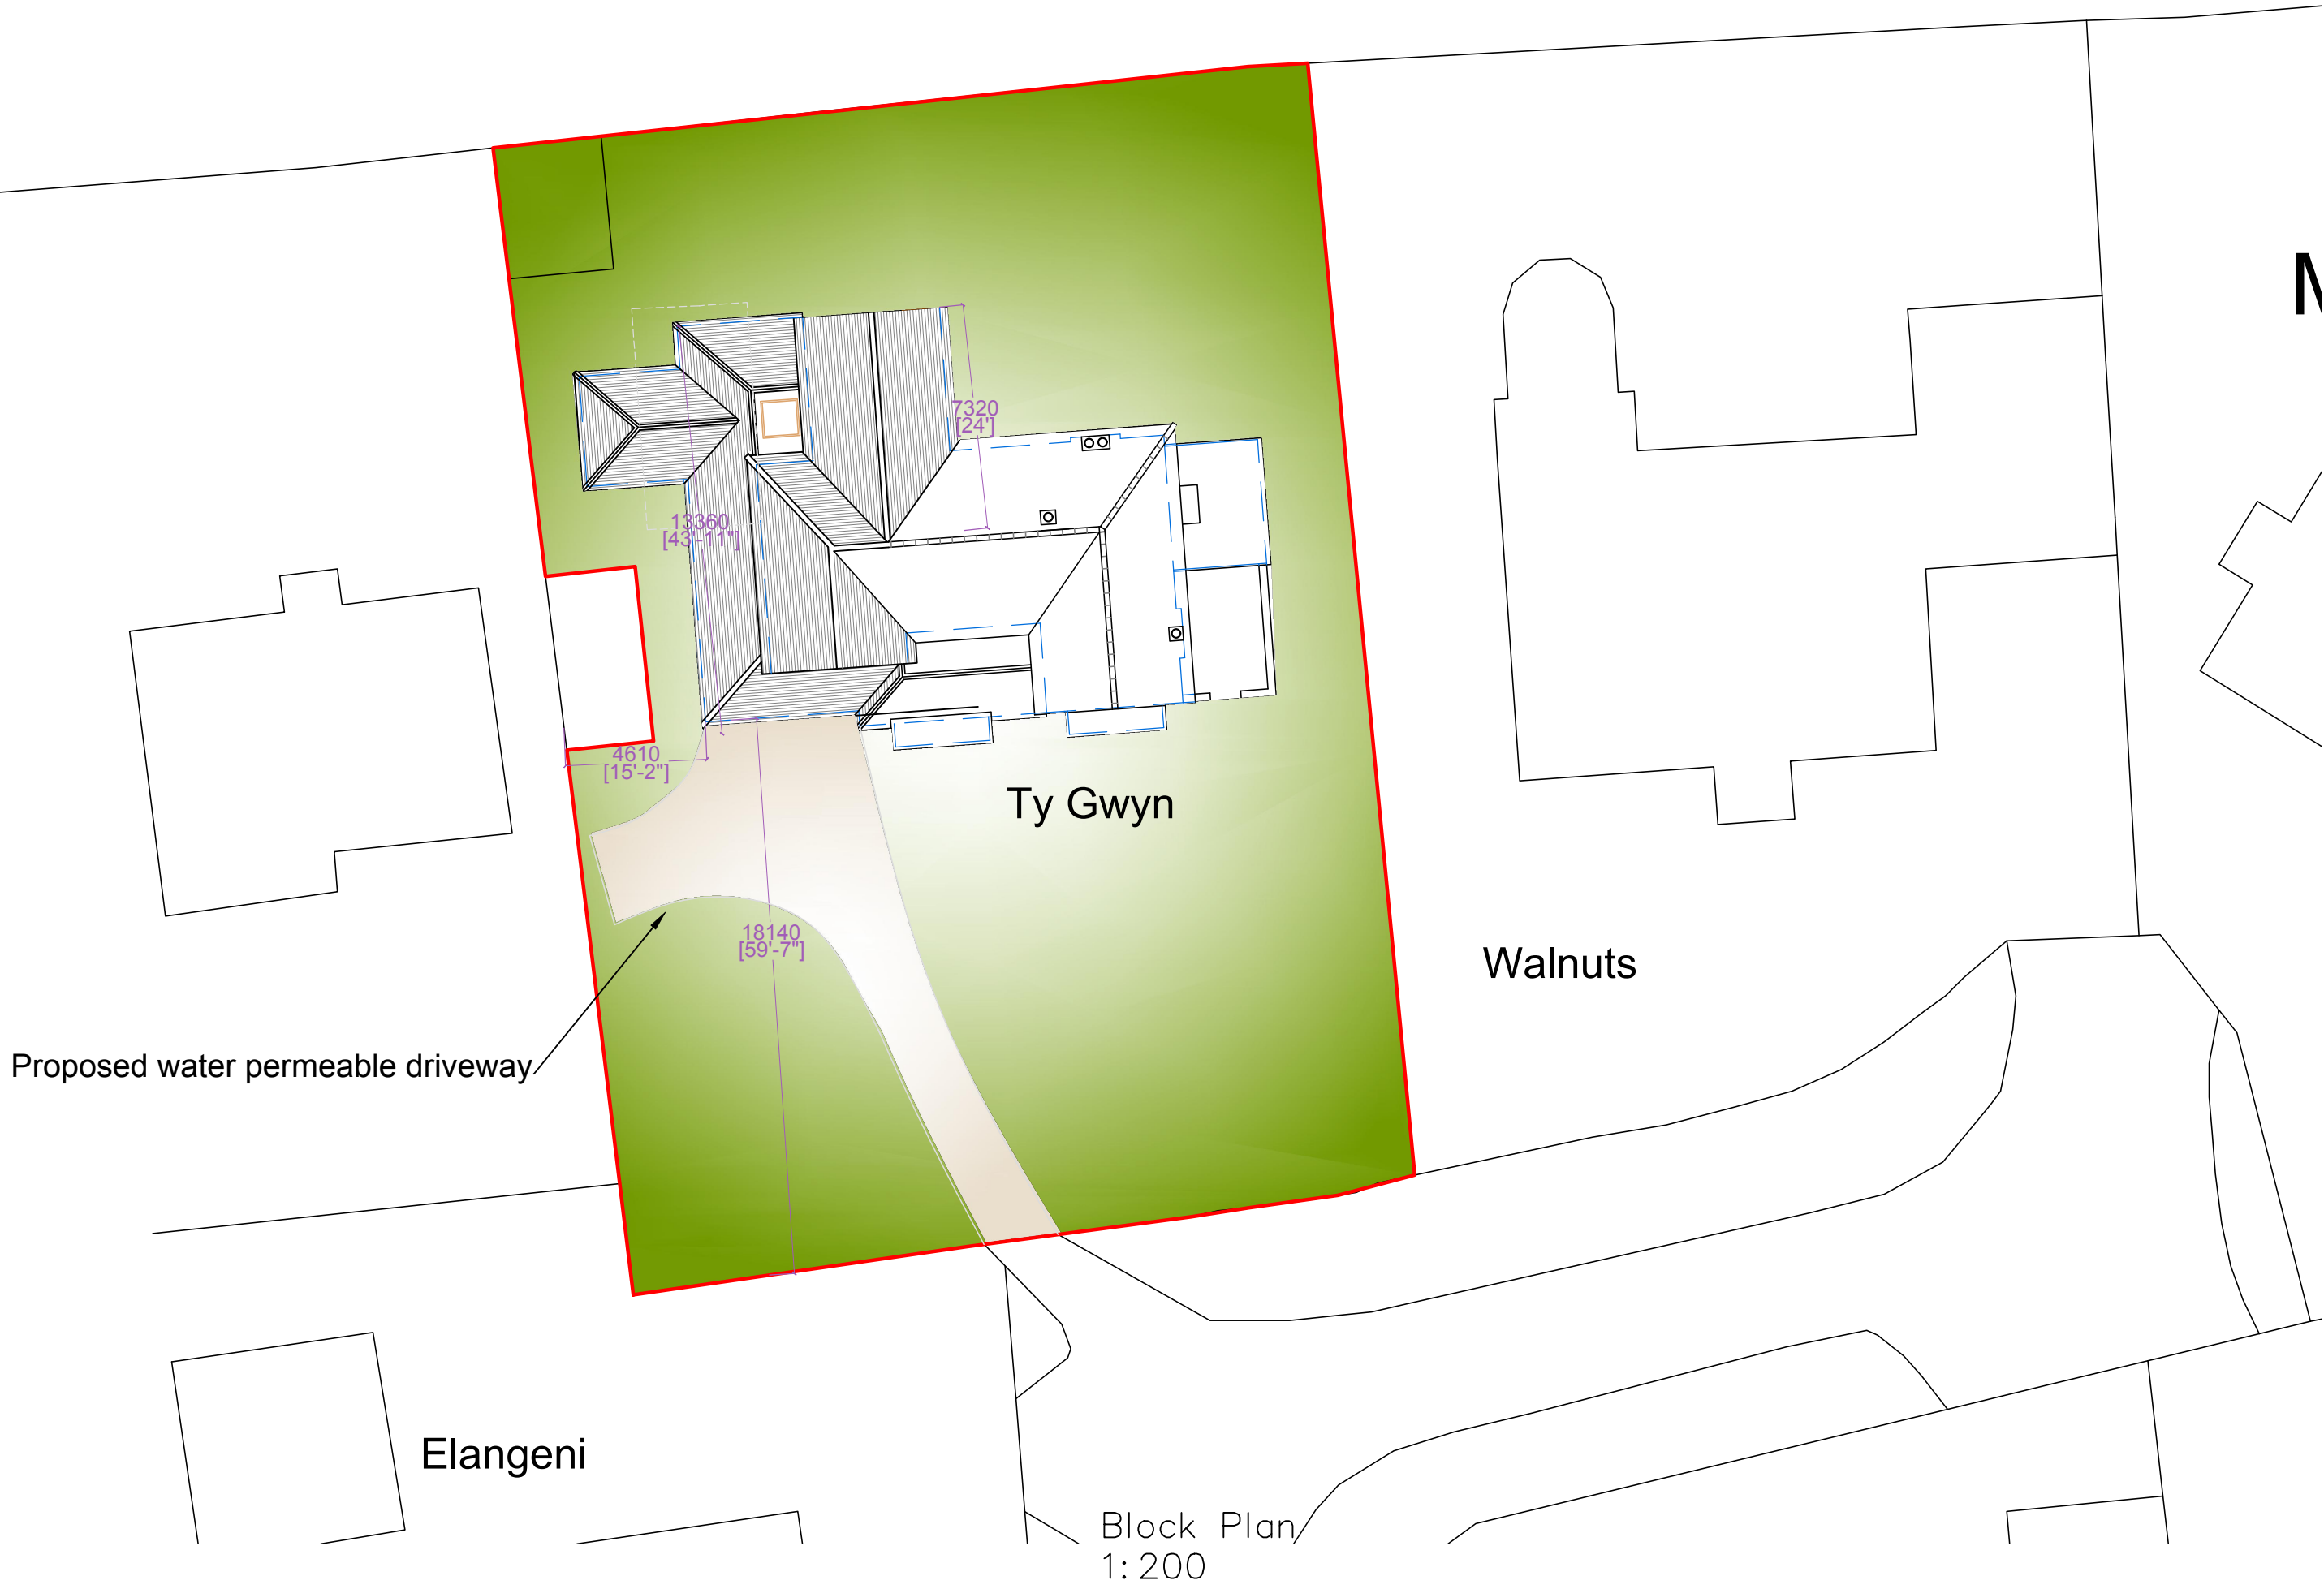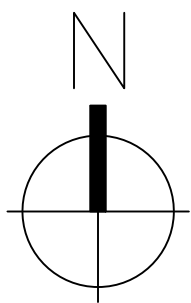

This drawing is the property of Fuller Associates and is not to be copied reproduced, retained or disclosed to any unauthorised person either wholly or in part without prior consent. Do not scale from this drawing except for Planning purposes. Use all figured dimensions only. All figured dimensions to be checked on site prior to construction. All discrepancies, errors and omissions to be reported to Fuller Associates prior to construction. Layout and dimensions existing building to be checked on site.

Rev.	Details	Date
A	UTILITY POSITION ALT	31/07/19
B	DRIVE POSITION ALT	05/08/19
C	WINDOW	09/08/19
D	BLOCK PLAN DIMS	27/08/19
E	RED LINE	10/09/19

FULLER ASSOCIATES
Chartered Surveyors • Architectural Design

10-11 The Parade
Willowhayne Crescent
East Preston
West Sussex
BN16 1NS

01903 774754
www.fuller-associates.co.uk

Issued for:	Drawn	Checked
Discussion	KW	X
Planning Application	KW	AP
Building Control	X	X
Construction Issue	X	X
As Built	X	X

PROPOSED ELEVATIONS AND BLOCK PLAN

Client
Site Address
Ty Gwyn
The Avenals
Angmering
BN16 4AN

Mr and Mrs Pointon

Printed
Date
Drawing Number

As Shown on A1
10/09/2019
193032/04E

