



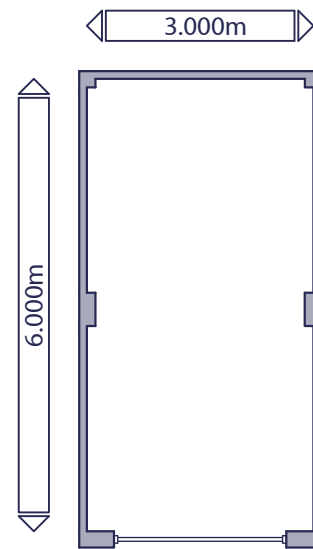


PLAN

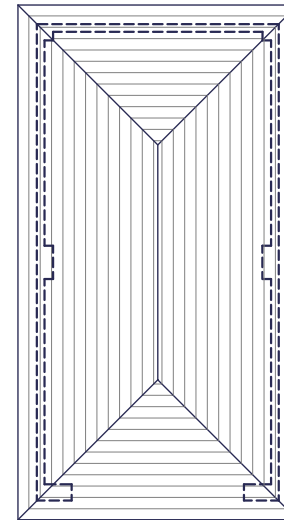

ROOF PLAN




FRONT ELEVATION

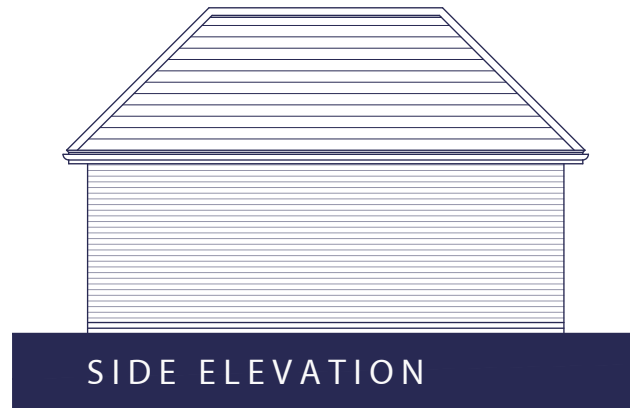


SIDE ELEVATION



REAR ELEVATION

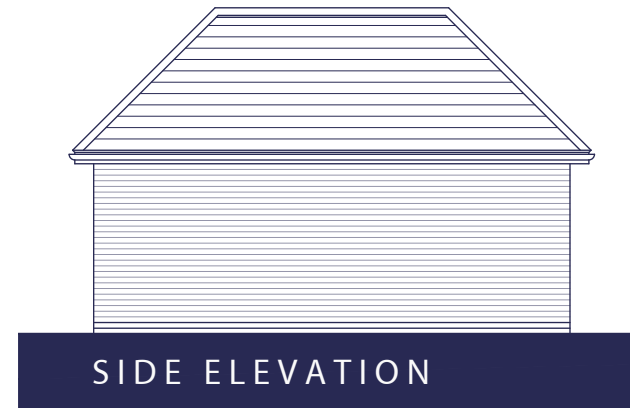

SIDE ELEVATION

 

|               |                                                                                       |                                                    |                       |                         |
|---------------|---------------------------------------------------------------------------------------|----------------------------------------------------|-----------------------|-------------------------|
| A Rev.        | 03.07.20 Date                                                                         | Amended in line with clients comments. Description | MCN Drawn             | DGP Checked             |
| Client        |  |                                                    | Scale 1:100 @ A3      | Drawn MCN               |
| Project       | Land at Water Lane, Angmering, West Sussex.                                           |                                                    | Date June 2020        | Checked DGP             |
| Drawing Title | Garage - Single Plans & Elevations                                                    |                                                    | File Garages & Stores |                         |
|               | Drg.No. PLN-1-3700                                                                    |                                                    | Rev. A                | Drawing Status PLANNING |



**AAP Architecture Ltd**  
Unit A, Monument Business Centre, Monument Way East, Woking, Surrey GU21 5LG  
T 01483 727345 E projects@aap-arc.co.uk W aap-arc.co.uk

Under the Intellectual Property Act 2014, this drawing is the copyright of AAP Architecture Ltd.