





HANDINGS:
PLOT 97 - AS

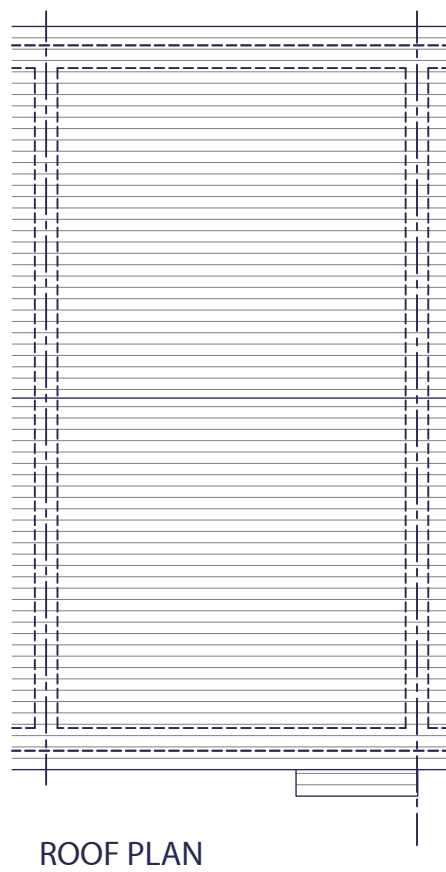

Rev.	Date	Description	MCN	DGP
A	27.07.20	Plot handings added.		
Client 			Scale 1:100 @ A3	Drawn MCN
Project Land at Water Lane, Angmering, West Sussex.			Date June 2020	Checked DGP
Drawing Title Type 51 - Mid-Terrace Floor & Roof Plans - Style 3 - Board			File Type 51	Drawing Status PLANNING

 

09/20/RES

aap
architecture

AAP Architecture Ltd
Unit A, Monument Business Centre, Monument Way East, Woking, Surrey GU21 5LG
T 01483 727345 E projects@aap-arc.co.uk W aap-arc.co.uk

Under the Intellectual Property Act 2014, this drawing is the copyright of AAP Architecture Ltd.