




HANDINGS:
PLOTS 6 & 134 - OPP

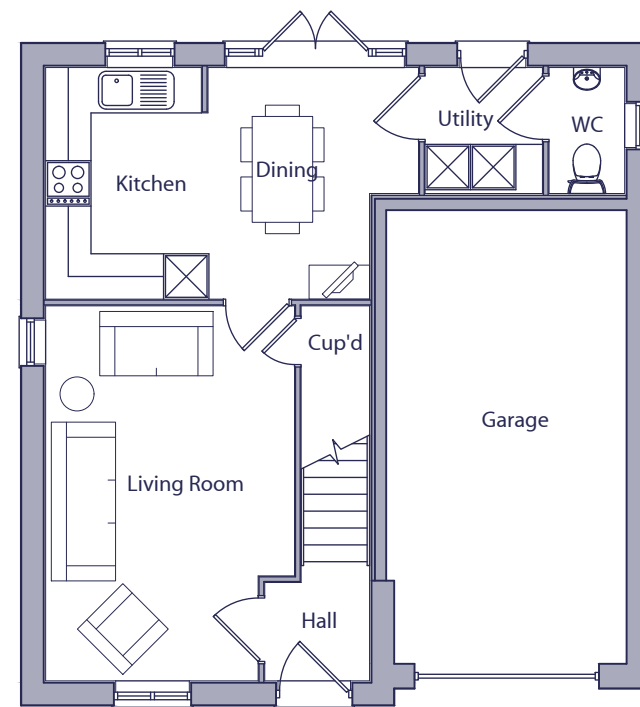

GROUND FLOOR PLAN

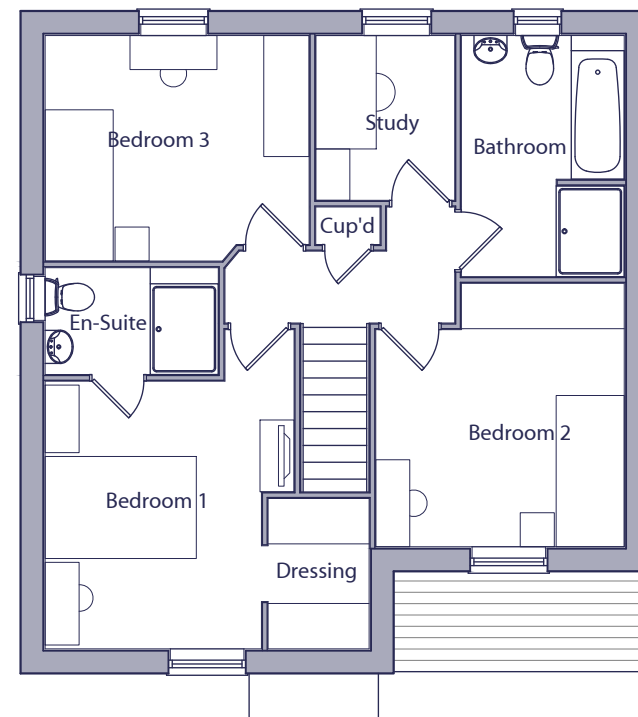


FIRST FLOOR PLAN

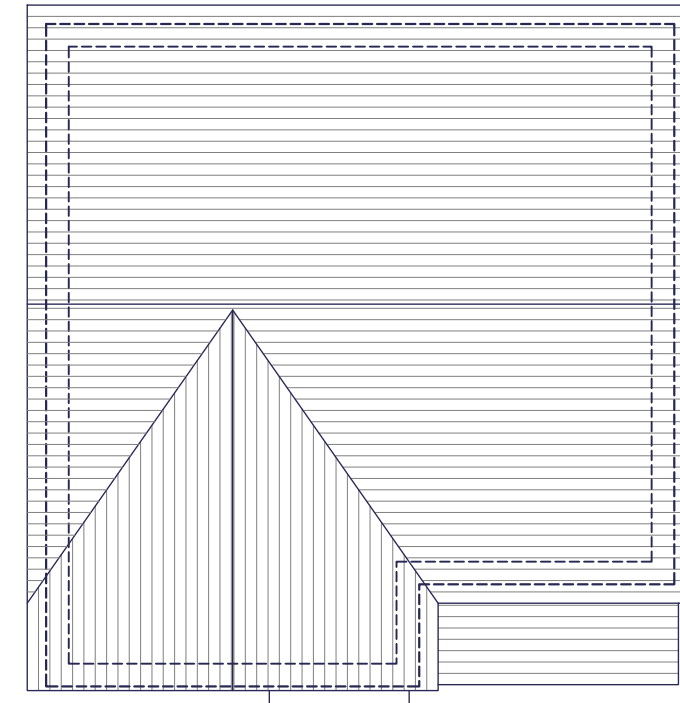

ROOF PLAN

SPACE STANDARDS	3 BED / 4 PERSON HOUSE	
	REQUIRED	ACTUAL
FLOOR AREA	84.0m2	97.94m2
STORAGE	2.5m2	3.36m2
BEDROOM 1	11.5m2	14.25m2
BEDROOM 2	7.5m2	10.76m2
BEDROOM 3	7.5m2	10.18m2

 

Rev.	Date	Description	MCN	DGP
A	27.07.20	Plot handings added.		
			Drawn	Checked
Client		Scale 1:100 @ A3	MCN	DGP
Project		Date June 2020	File Type 312	
Land at Water Lane, Angmering, West Sussex.				
Drawing Title			Drawing Status	
Type 312	Drg.No.	PLN-1-2204	Rev. A	PLANNING
Floor & Roof Plans - Style 2				

AAP Architecture Ltd
Unit A, Monument Business Centre, Monument Way East, Woking, Surrey GU21 5LG
T 01483 727345 E projects@aap-arc.co.uk W aap-arc.co.uk

Under the Intellectual Property Act 2014, this drawing is the copyright of AAP Architecture Ltd.