


HANDINGS:
PLOTS 159 - 167 - AS

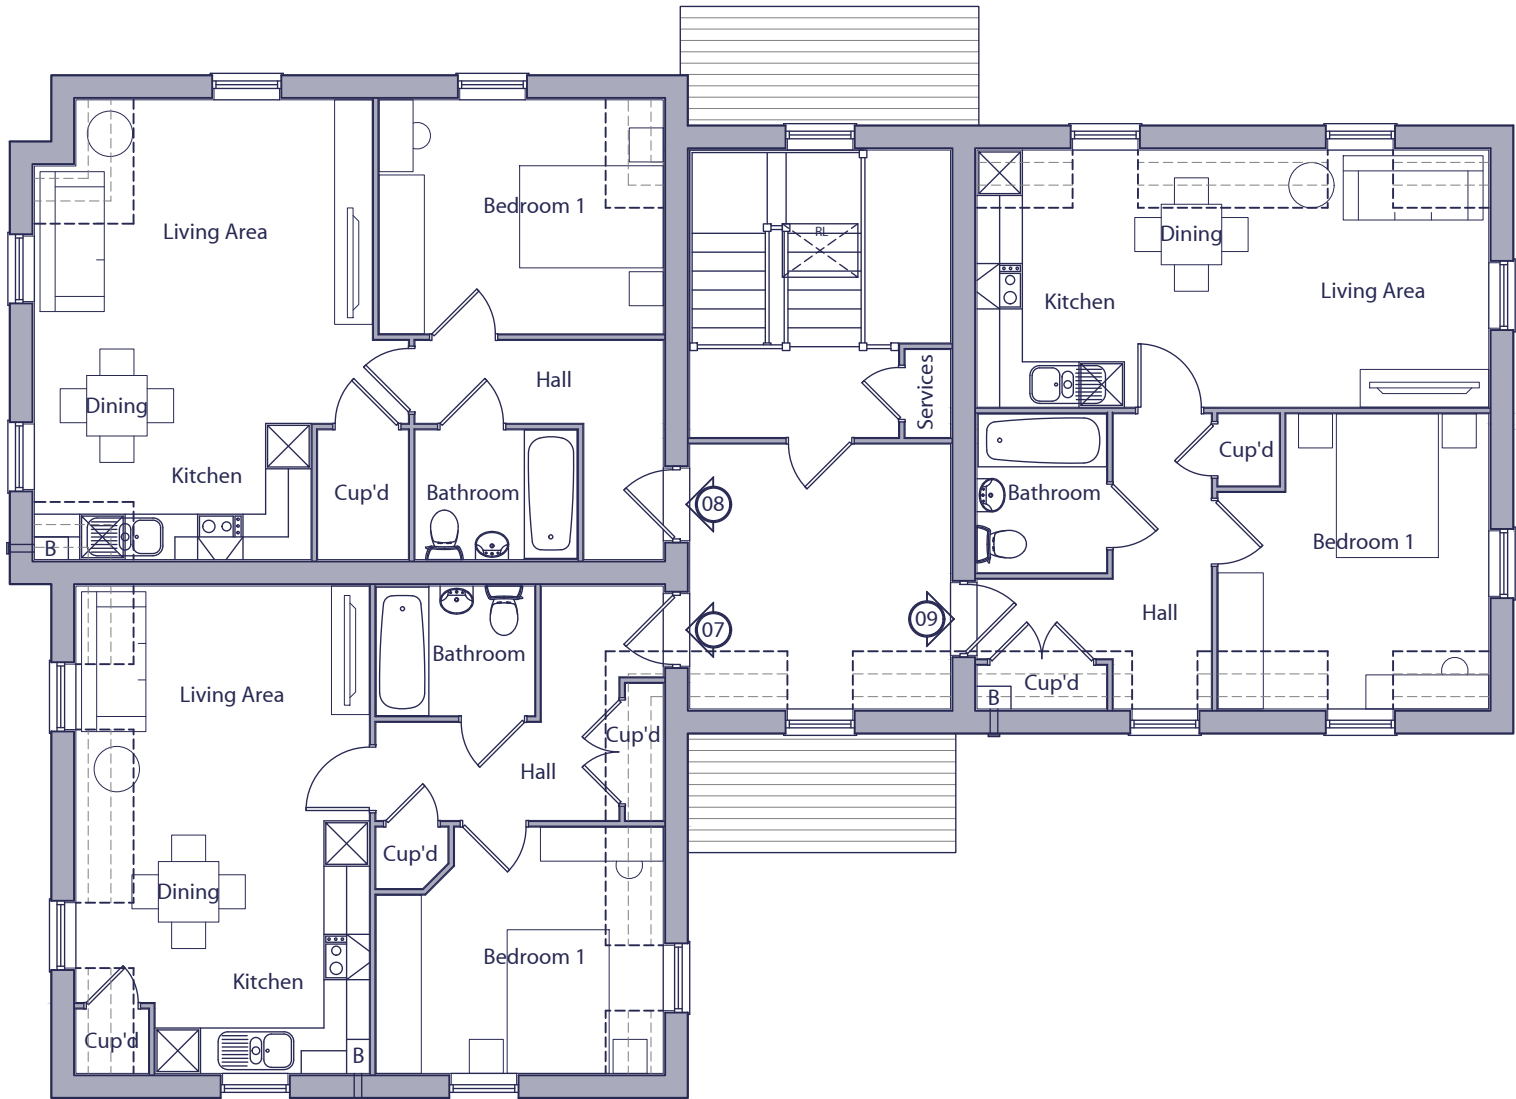


SECOND FLOOR PLAN

SPACE STANDARDS	UNIT 7 - 1 BED / 2 PERSON FLAT	
	REQUIRED	ACTUAL
FLOOR AREA	50m2	50.08m2
STORAGE	1.5m2	2.44m2
BEDROOM 1	11.5m2	11.52m2

SPACE STANDARDS	UNIT 8 - 1 BED / 2 PERSON FLAT	
	REQUIRED	ACTUAL
FLOOR AREA	50m2	50.10m2
STORAGE	1.5m2	2.06m2
BEDROOM 1	11.5m2	11.63m2

SPACE STANDARDS	UNIT 9 - 1 BED / 2 PERSON FLAT	
	REQUIRED	ACTUAL
FLOOR AREA	50m2	50.03m2
STORAGE	1.5m2	1.76m2
BEDROOM 1	11.5m2	13.04m2

 

B	27.07.20	Plot handings added.	MCN	DGP
A	03.07.20	Amended in line with clients comments.	MCN	DGP
Rev.	Date	Description	Drawn	Checked

Client		Scale	1:100 @ A3	Drawn	MCN	Checked	DGP
Project	Land at Water Lane, Angmering, West Sussex.	Date	June 2020	File	Block A		
Drawing Title	Block A Second Floor Plan - Style 3	Drg.No.	PLN-1-3002	Rev.	B	Drawing Status	PLANNING

AAP Architecture Ltd
Unit A, Monument Business Centre, Monument Way East, Woking, Surrey GU21 5LG
T 01483 727345 E projects@aap-arc.co.uk W aap-arc.co.uk

Under the Intellectual Property Act 2014, this drawing is the copyright of AAP Architecture Ltd.