



HANDINGS:
PLOTS 160 - 167 - AS

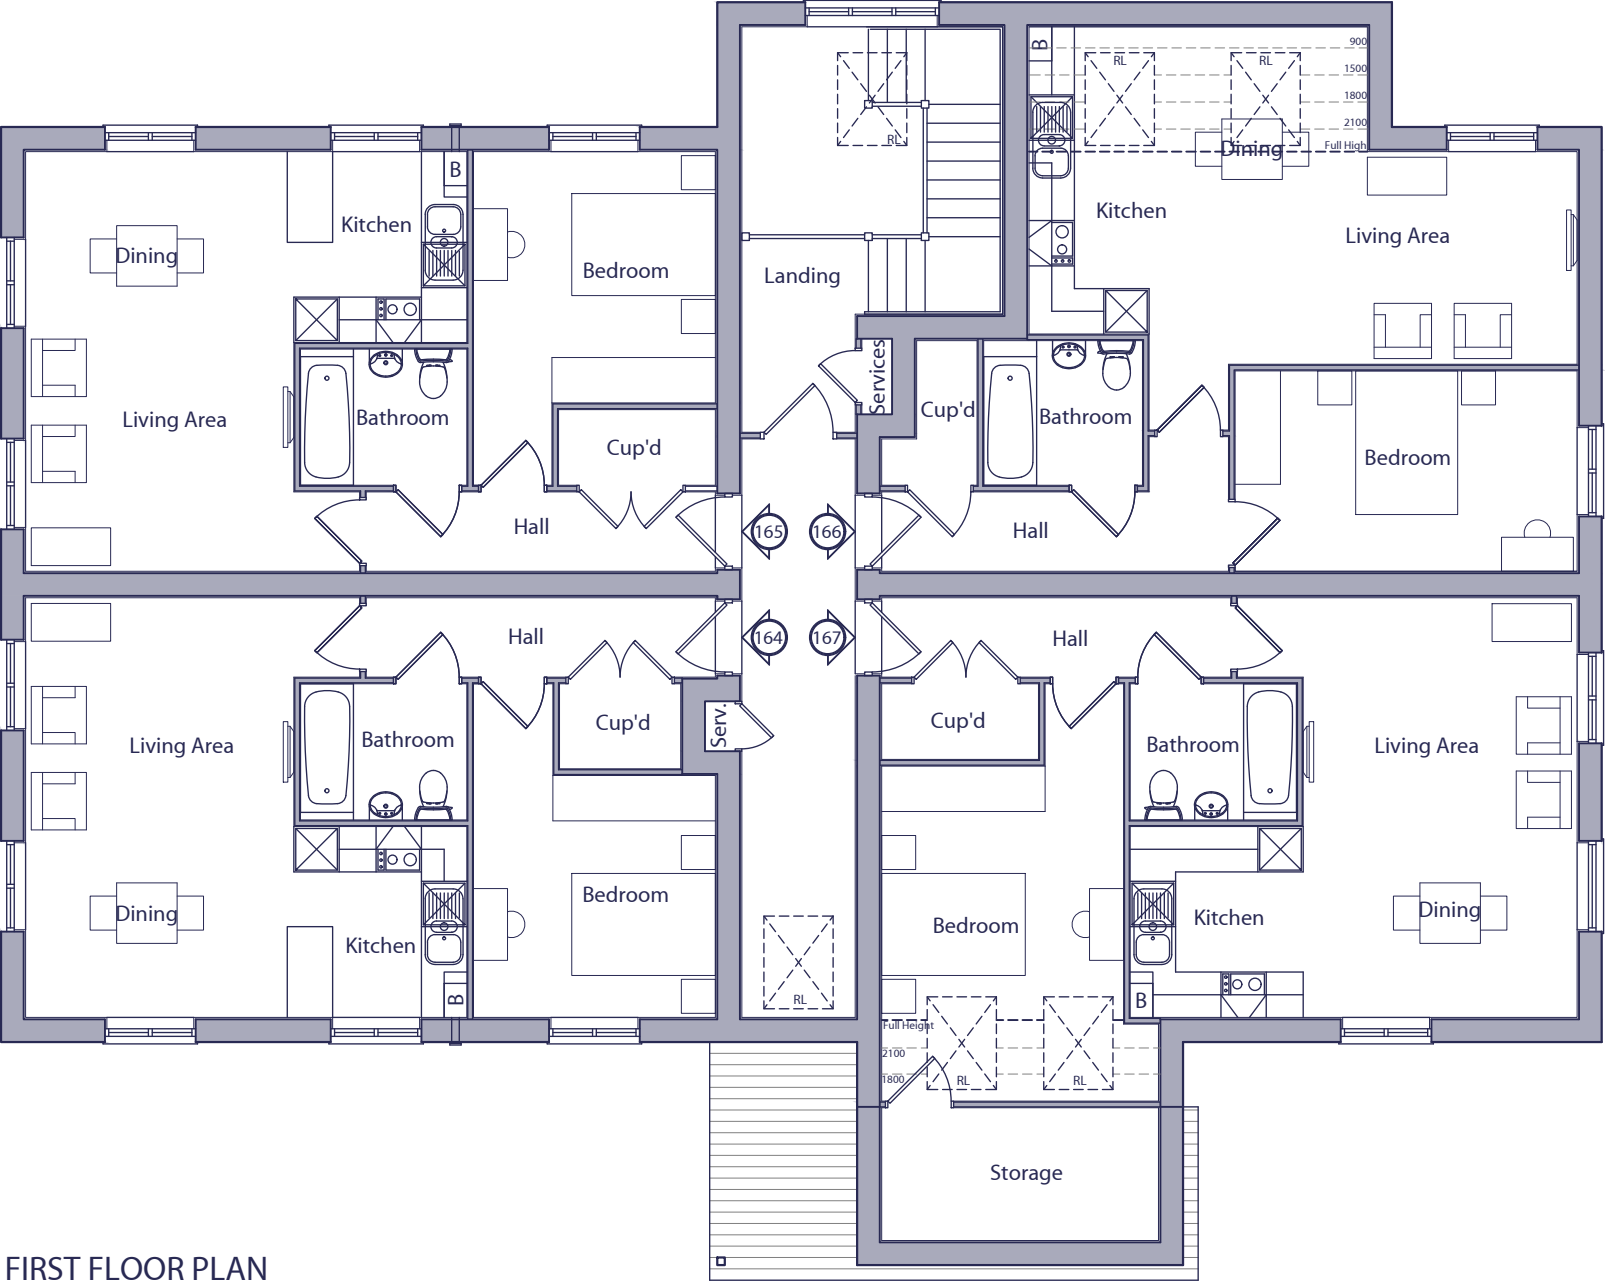

FIRST FLOOR PLAN

 

C	06.10.20	Floor plans amended.
B	01.10.20	Block redesigned.
A	27.07.20	Plot handings added.
Rev.	Date	Description

MCN	DGP
ACG	DGP
MCN	DGP
Drawn	Checked

Client		Scale	1:100 @ A3	Drawn	MCN	Checked	DGP
Project	Land at Water Lane, Angmering, West Sussex.	Date	June 2020	File	Block A		
Drawing Title	Block A First Floor Plan - Style 3	Drg.No.	PLN-1-3001	Rev.	C	Drawing Status	PLANNING



AAP Architecture Ltd
Unit A, Monument Business Centre, Monument Way East, Woking, Surrey GU21 5LG
T 01483 727345 E projects@aap-arc.co.uk W aap-arc.co.uk

Under the Intellectual Property Act 2014, this drawing is the copyright of AAP Architecture Ltd.