
 


Site Plan, Church House, Arundel Road, Angmering, BN16 4JS

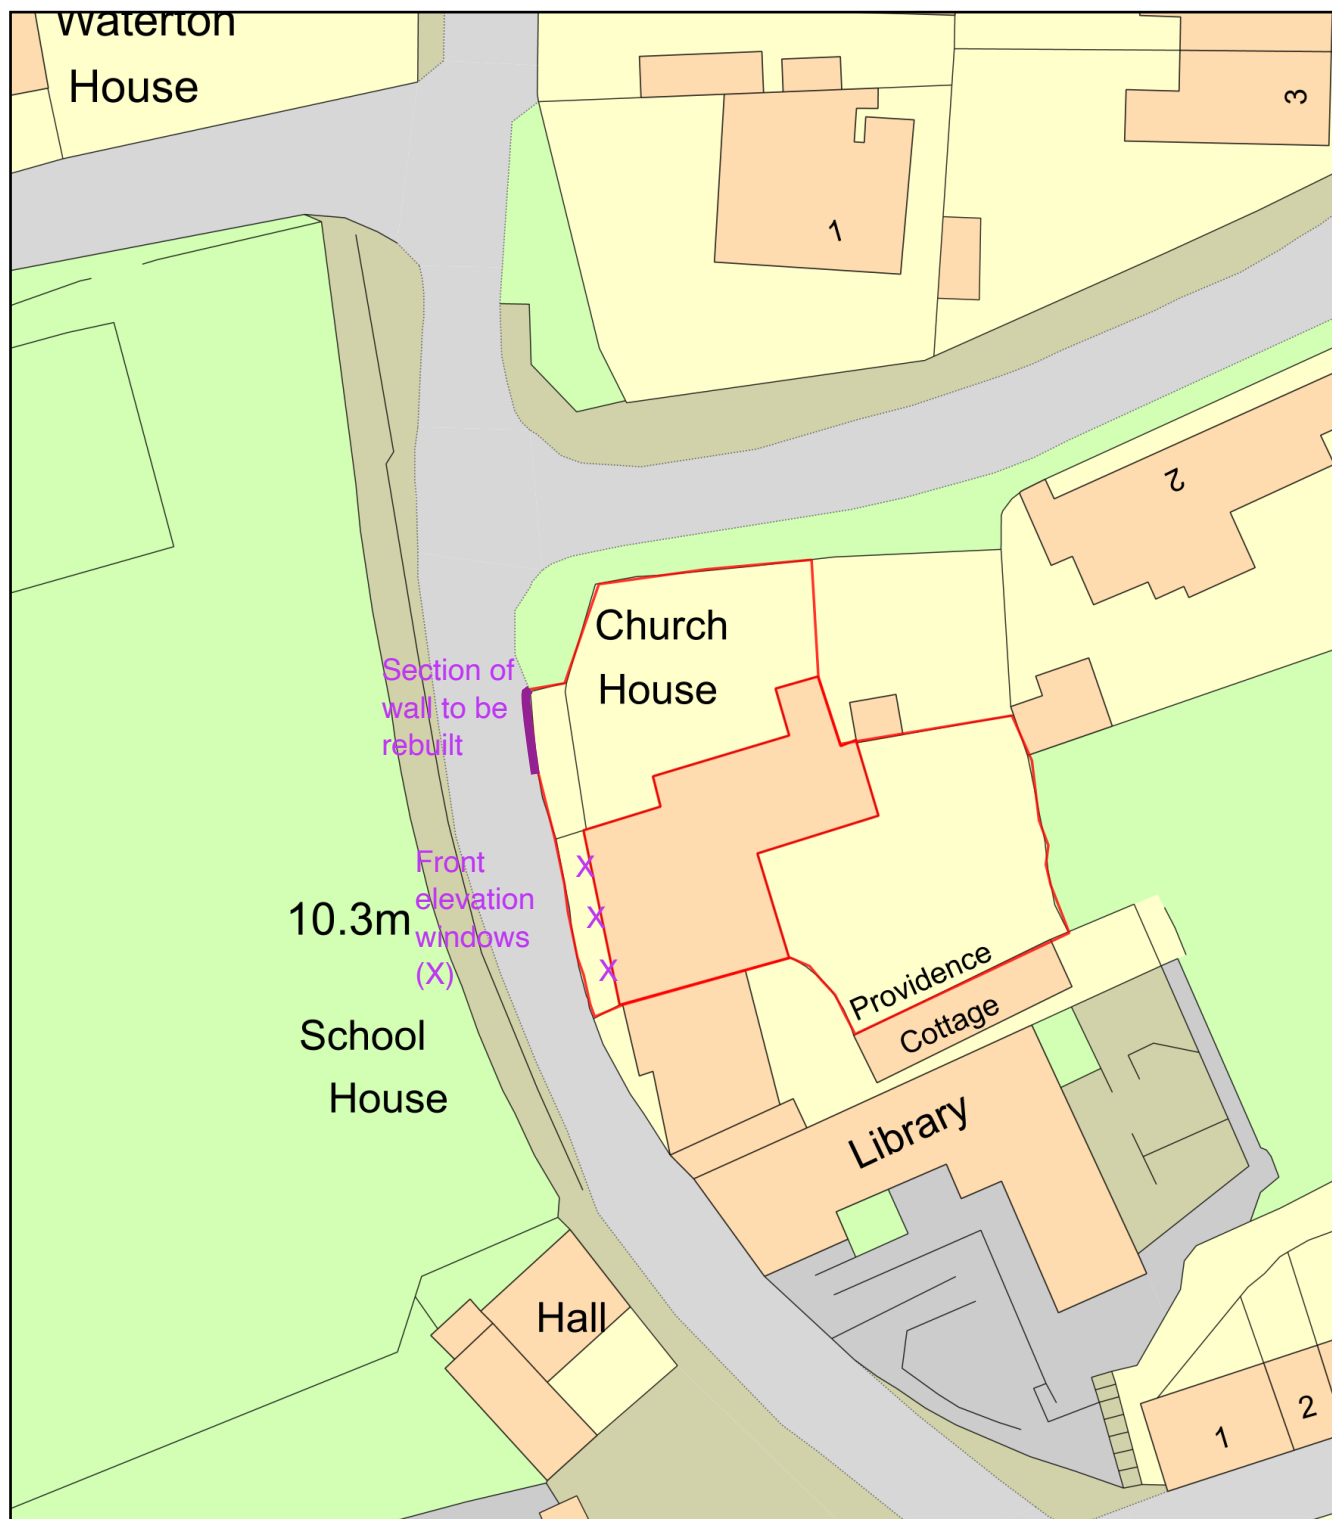

Plan Produced for: Nicola Thompson

Date Produced: 06 Jun 2021

Plan Reference Number: TQRQM21157103258599

Scale: 1:500 @ A4