



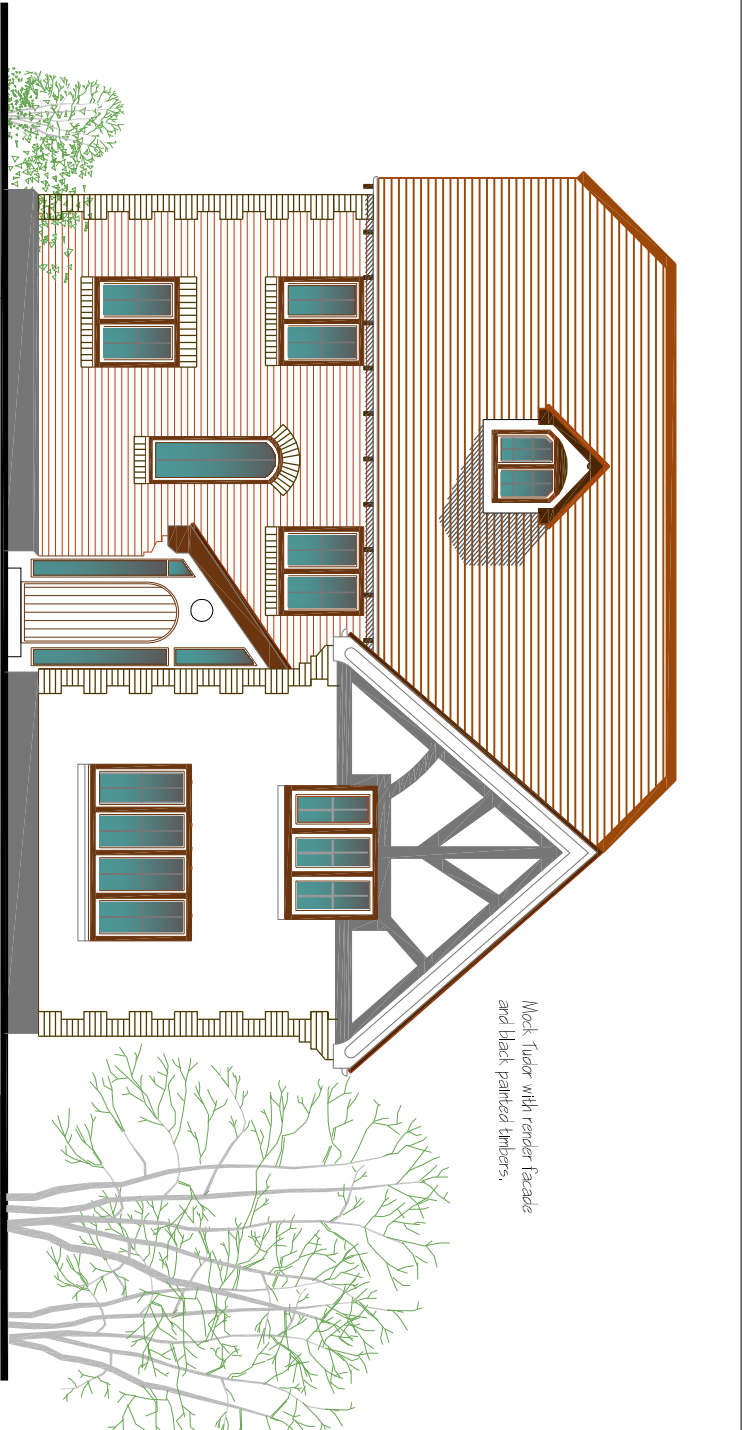


Mock Tudor with render facade
and black painted timbers.

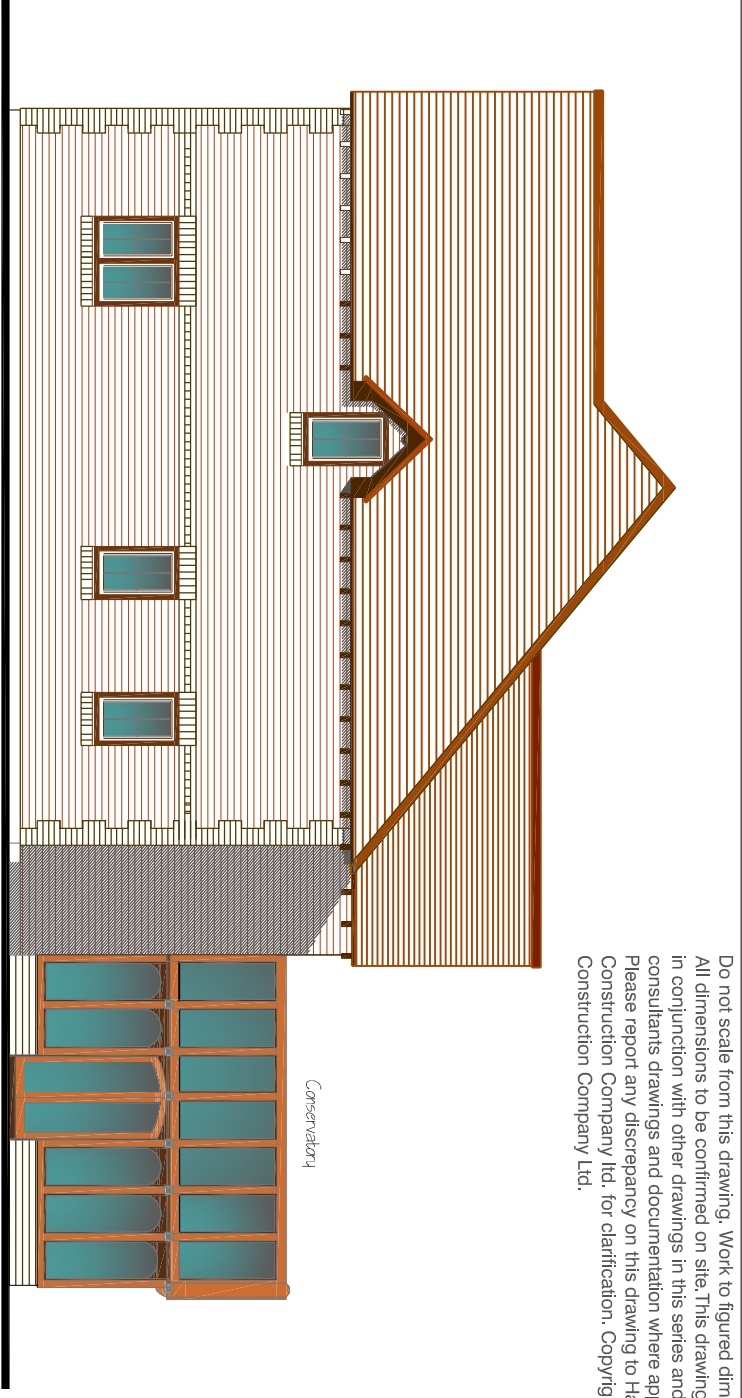


Do not scale from this drawing. Work to figured dimensions only.
All dimensions to be confirmed on site. This drawing to be read
in conjunction with other drawings in this series and all relevant
consultants drawings and documentation where applicable.
Please report any discrepancy on this drawing to Hargreaves
Construction Company Ltd, for clarification. Copyright Hargreaves
Construction Company Ltd.

Plot 1 Front Elevation (North)

Side Elevation (West)

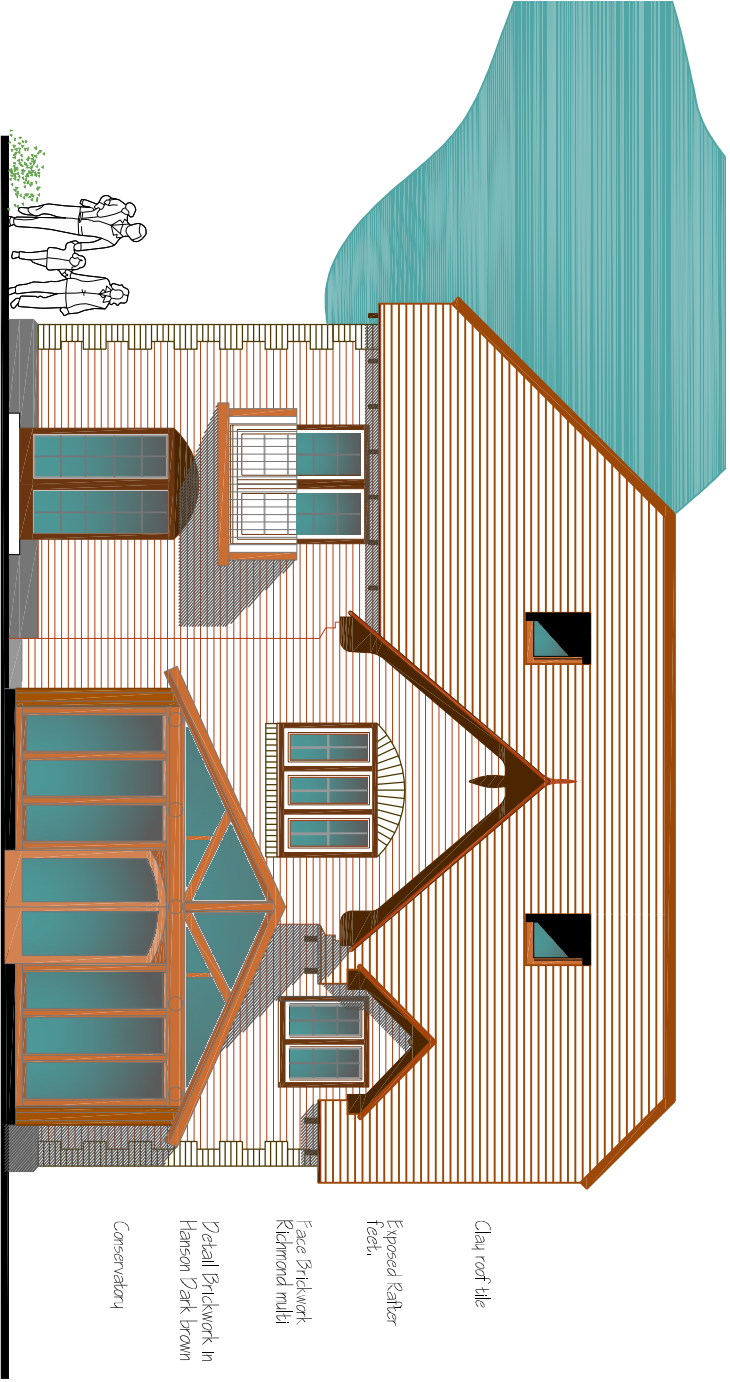

Clay roof tile
Exposed Rafter
feet,
Face Brickwork
Richmond multi
Detail Brickwork in
Harrison Dark brown
Conservatory

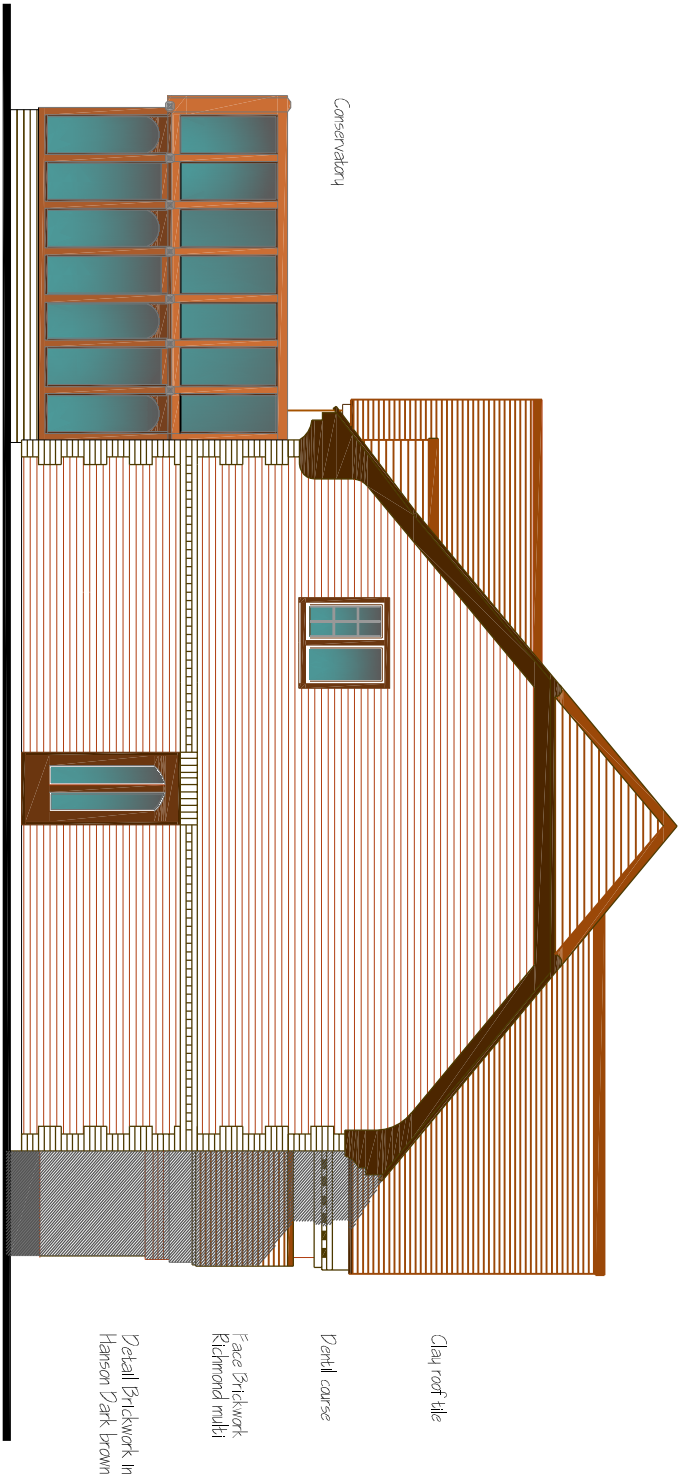

Clay roof tile
Dentil course
Face Brickwork
Richmond multi
Detail Brickwork in
Harrison Dark brown


Plot 1 Rear Elevation (South)

Side Elevation (East)

MATERIALS SCHEDULE

Keamer County, Shire
Clay roof tile.
Freshfield Lane Bricks
Richmond multi machine made
Factory Brick
Detail Brickwork in
Harrison Dark brown
machine made factory brick
Doors / Windows UPVC
Double glazed
Timber or wood effect.

REV	DESCRIPTION	DATE
B	Front elevation Quoining added to render facade	12.02.15
REVISION		

 

Rushington House, Worthing Road, Rushington, West Sussex, BN16 5PS
Tel No: (01903) 777777 Fax No: (01903) 777700

WEST DRIVE
ANGMERING
WEST SUSSEX
PROPOSED 4 BED

ELEVATIONS
PLOT 1

proj no. 027 000
draw no. 300
rev. B

scale 1:100
drawn by @A3
check by SWMM
date Nov14

CAD File: V:\ANGMERING\HALLWAY SCHEM\ANGMERING\SCHEM\WEST DRIVE\ANGMERING PLANNING MASTER.DWG