



ELEVATION 'B'




FRONT PORCH ROOF



ELEVATION 'C'




ELEVATION 'A'

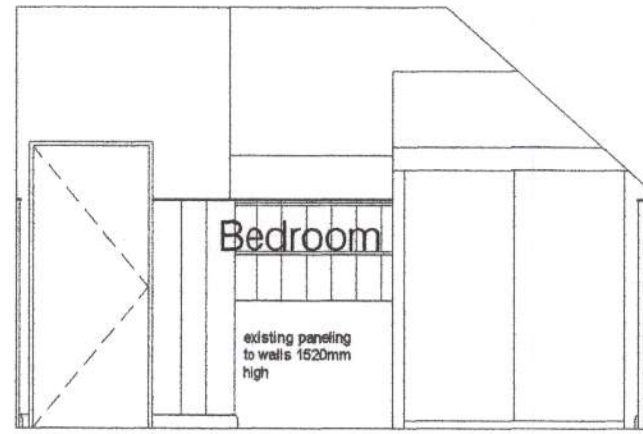


ELEVATION 'A' AS EXISTING



ELEVATION 'B' AS EXISTING

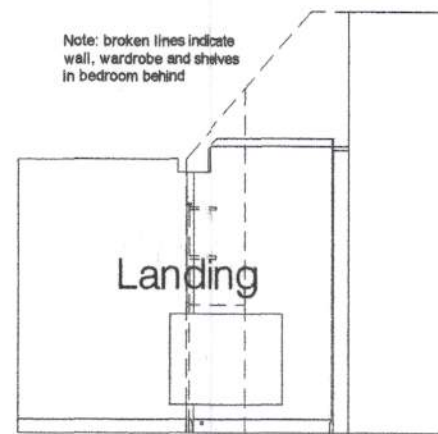

ELEVATION 'C' AS EXISTING

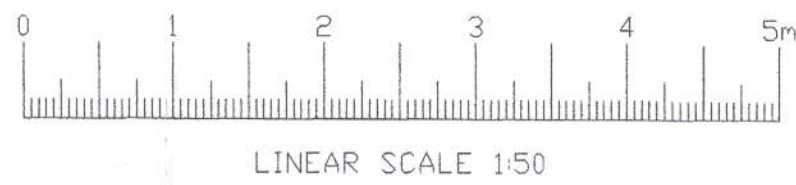


Do not scale from this drawing unless for Planning purposes.
Figured dimensions only shall be taken from this drawing.
All dimensions must be checked on site by the Contractor prior to the commencement of any fabrication or building works and any discrepancies brought to the attention of the client and/or Mark Hill Architectural Plans immediately.
This drawing is to be read in conjunction with all other drawings, specialist consultants' drawings, together with structural engineers' details and calculations. Any disparity between drawings to be brought to the attention of the client and/or Mark Hill Architectural Plans.
The contractor is to check all wall widths and spans prior to ordering any lintols or beams. The contractor to check with Cdn or LG etc for the correct lintol type to suit the situation.
All works are to be carried out in strict accordance with the relevant sections of the current approved Building Regulations, Structural Engineers' details and calculation (where applicable), Codes of Practice and Manufacturers recommendations.
Boundary and tree positions shown are approximate only. client to organize a Land Survey company should they require accurate positions and site levels.
The contractor is to ensure adequate precautions are taken in respect of Health and Safety legislation at all times throughout the duration of the works.
The Drawing Notes and/or specification does not purport to cover each and every item required to complete the project. The contractor is advised to verify the full extent of the works with the client.
This drawing is the property of Mark Hill Architectural Plans and may not be reproduced without permission.


Revision	Date	Description

KEY

- Ⓢ Solid Wall
- Ⓣ Timber Wall
- CH Ceiling Height
- BH Beam Height
- 2290 Arch Height
- 1680

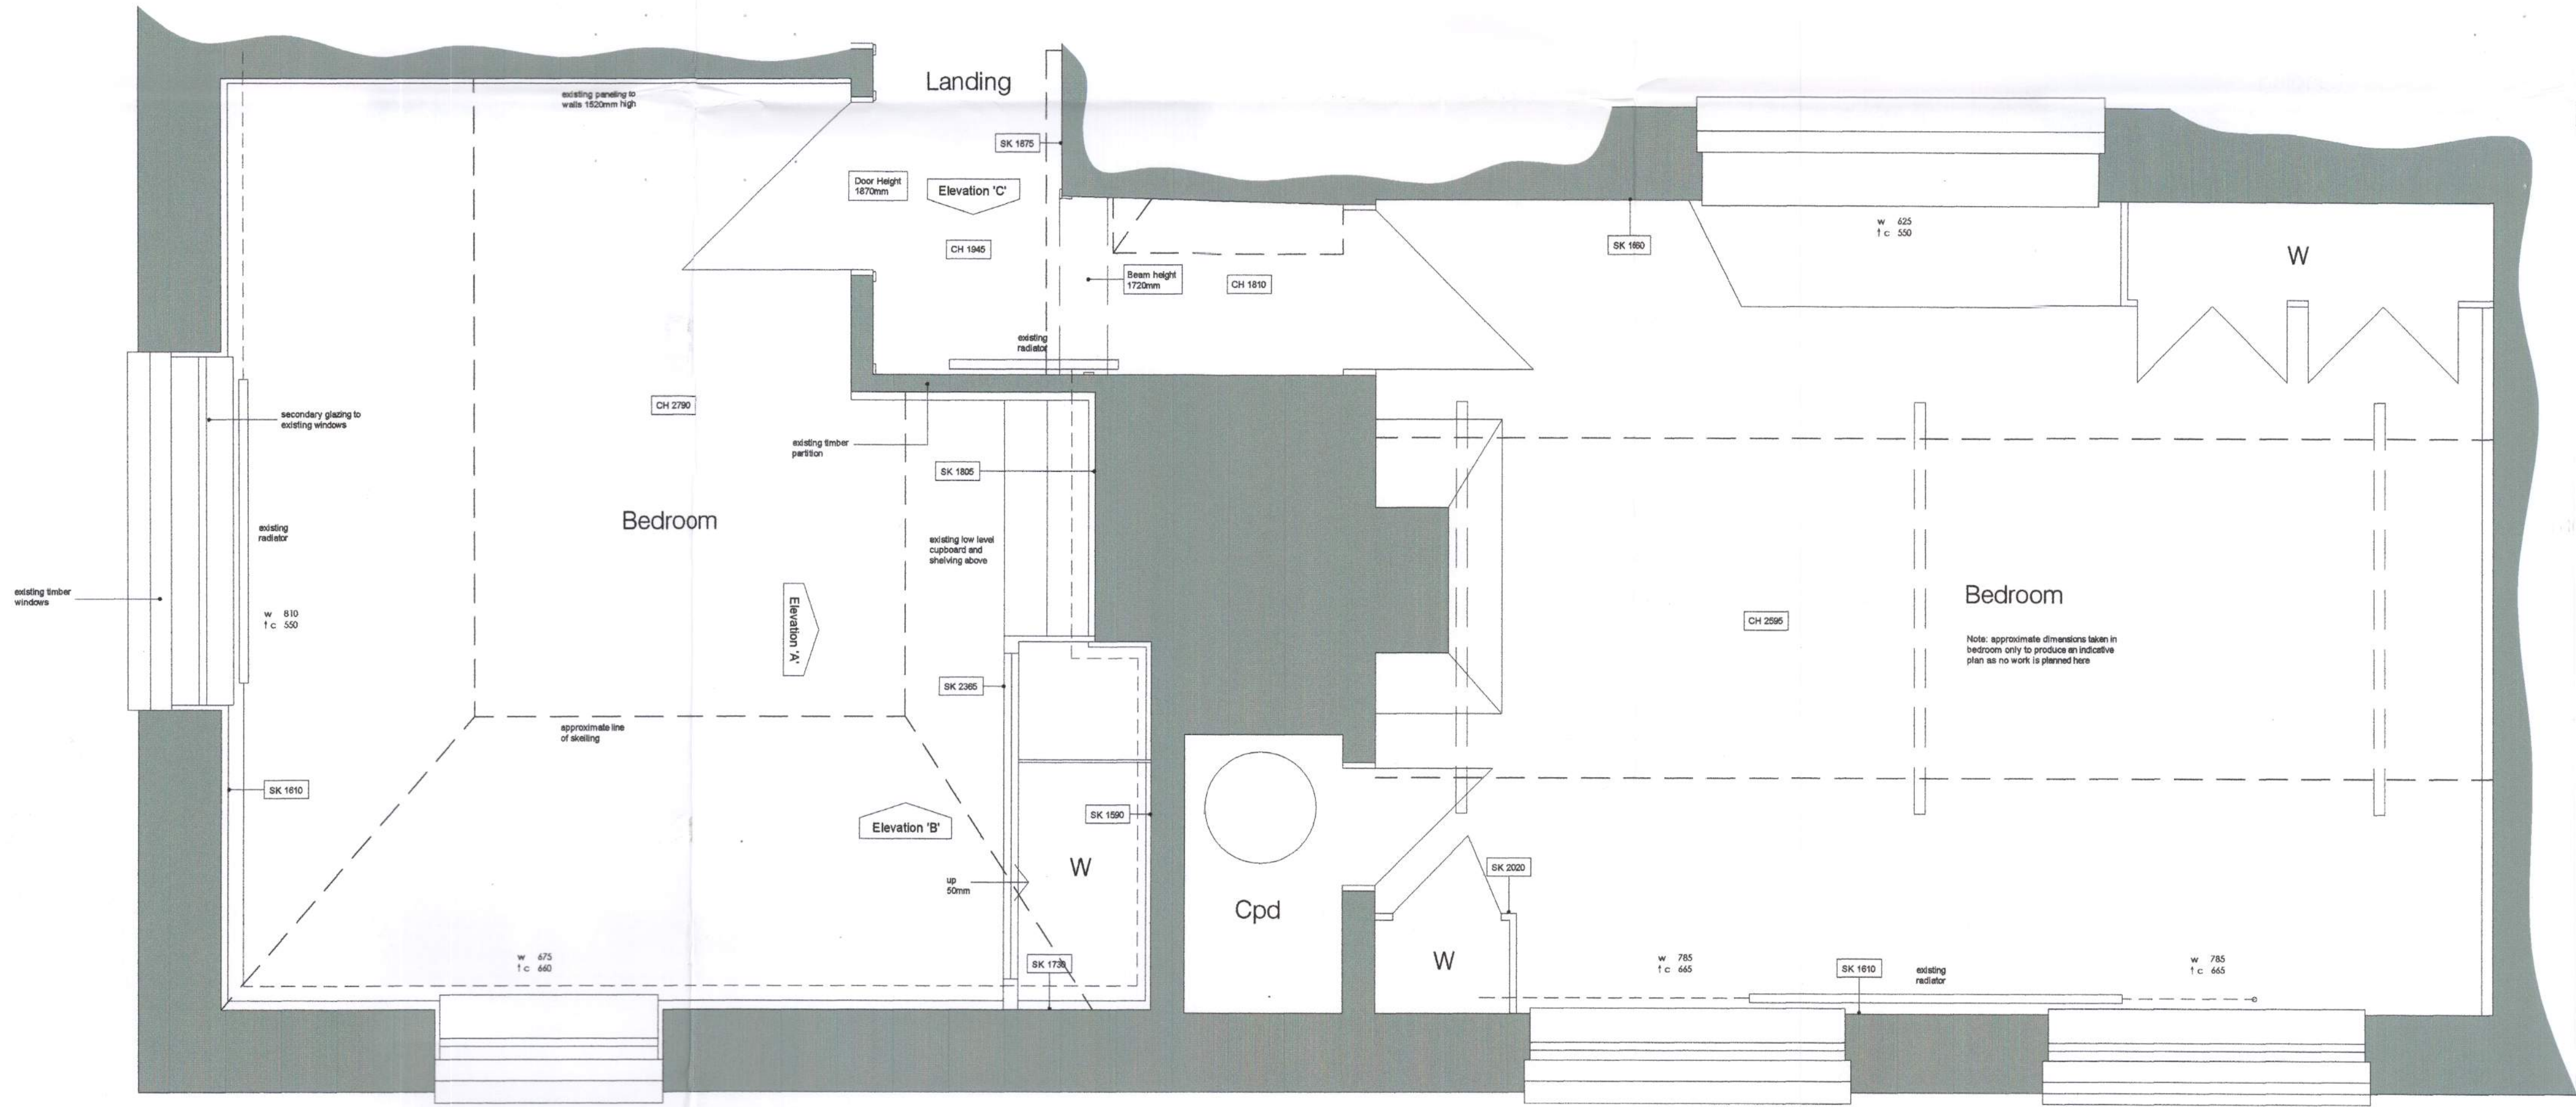

PART FIRST FLOOR PLAN AS EXISTING

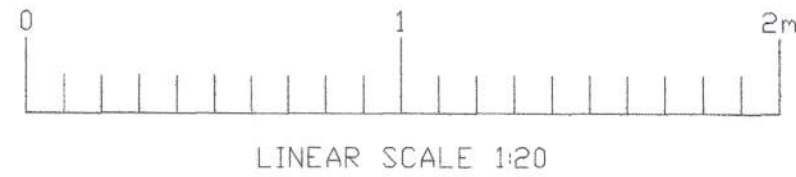



Mark Hill
Architectural Plans

Architectural Drawing Services
Extensions
Alterations
Loft & Garage Conversions
07881 952320
mark.architecturalplans@gmail.com

Measured Surveys of your Home
Planning Applications
Building Regulations Applications
Freelance Drawing Services
Convert Old Plans to AutoCAD
2 Grafton Close, Rustington,
West Sussex, BN16 3QY.

Client
Jeremy Marks

Project
The Old Mill House
Station Road
Angmering
West Sussex
BN16 4HY

Drawing Title
EXISTING PART FIRST
FLOOR PLAN AND
INTERNAL ELEVATIONS

Date
DEC 2018
Drawn
MFH

Scale
1/50-20 @ A1
Checked

Drawing No
116.S1