




LINEAR SCALE 1:50



LINEAR SCALE 1:20

LEGEND

 


NEW WALLS



EXISTING WALLS


Note: broken lines indicate wall, wardrobe and shelves in bedroom behind

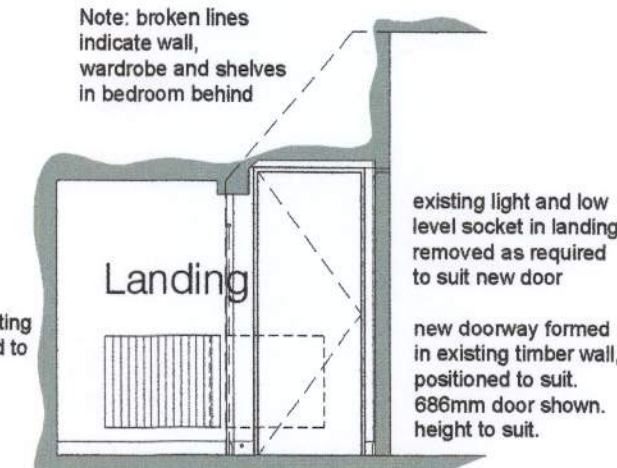

existing radiator relocated and existing plumbing extended to suit

ELEVATION 'A' AS PROPOSED

1/50

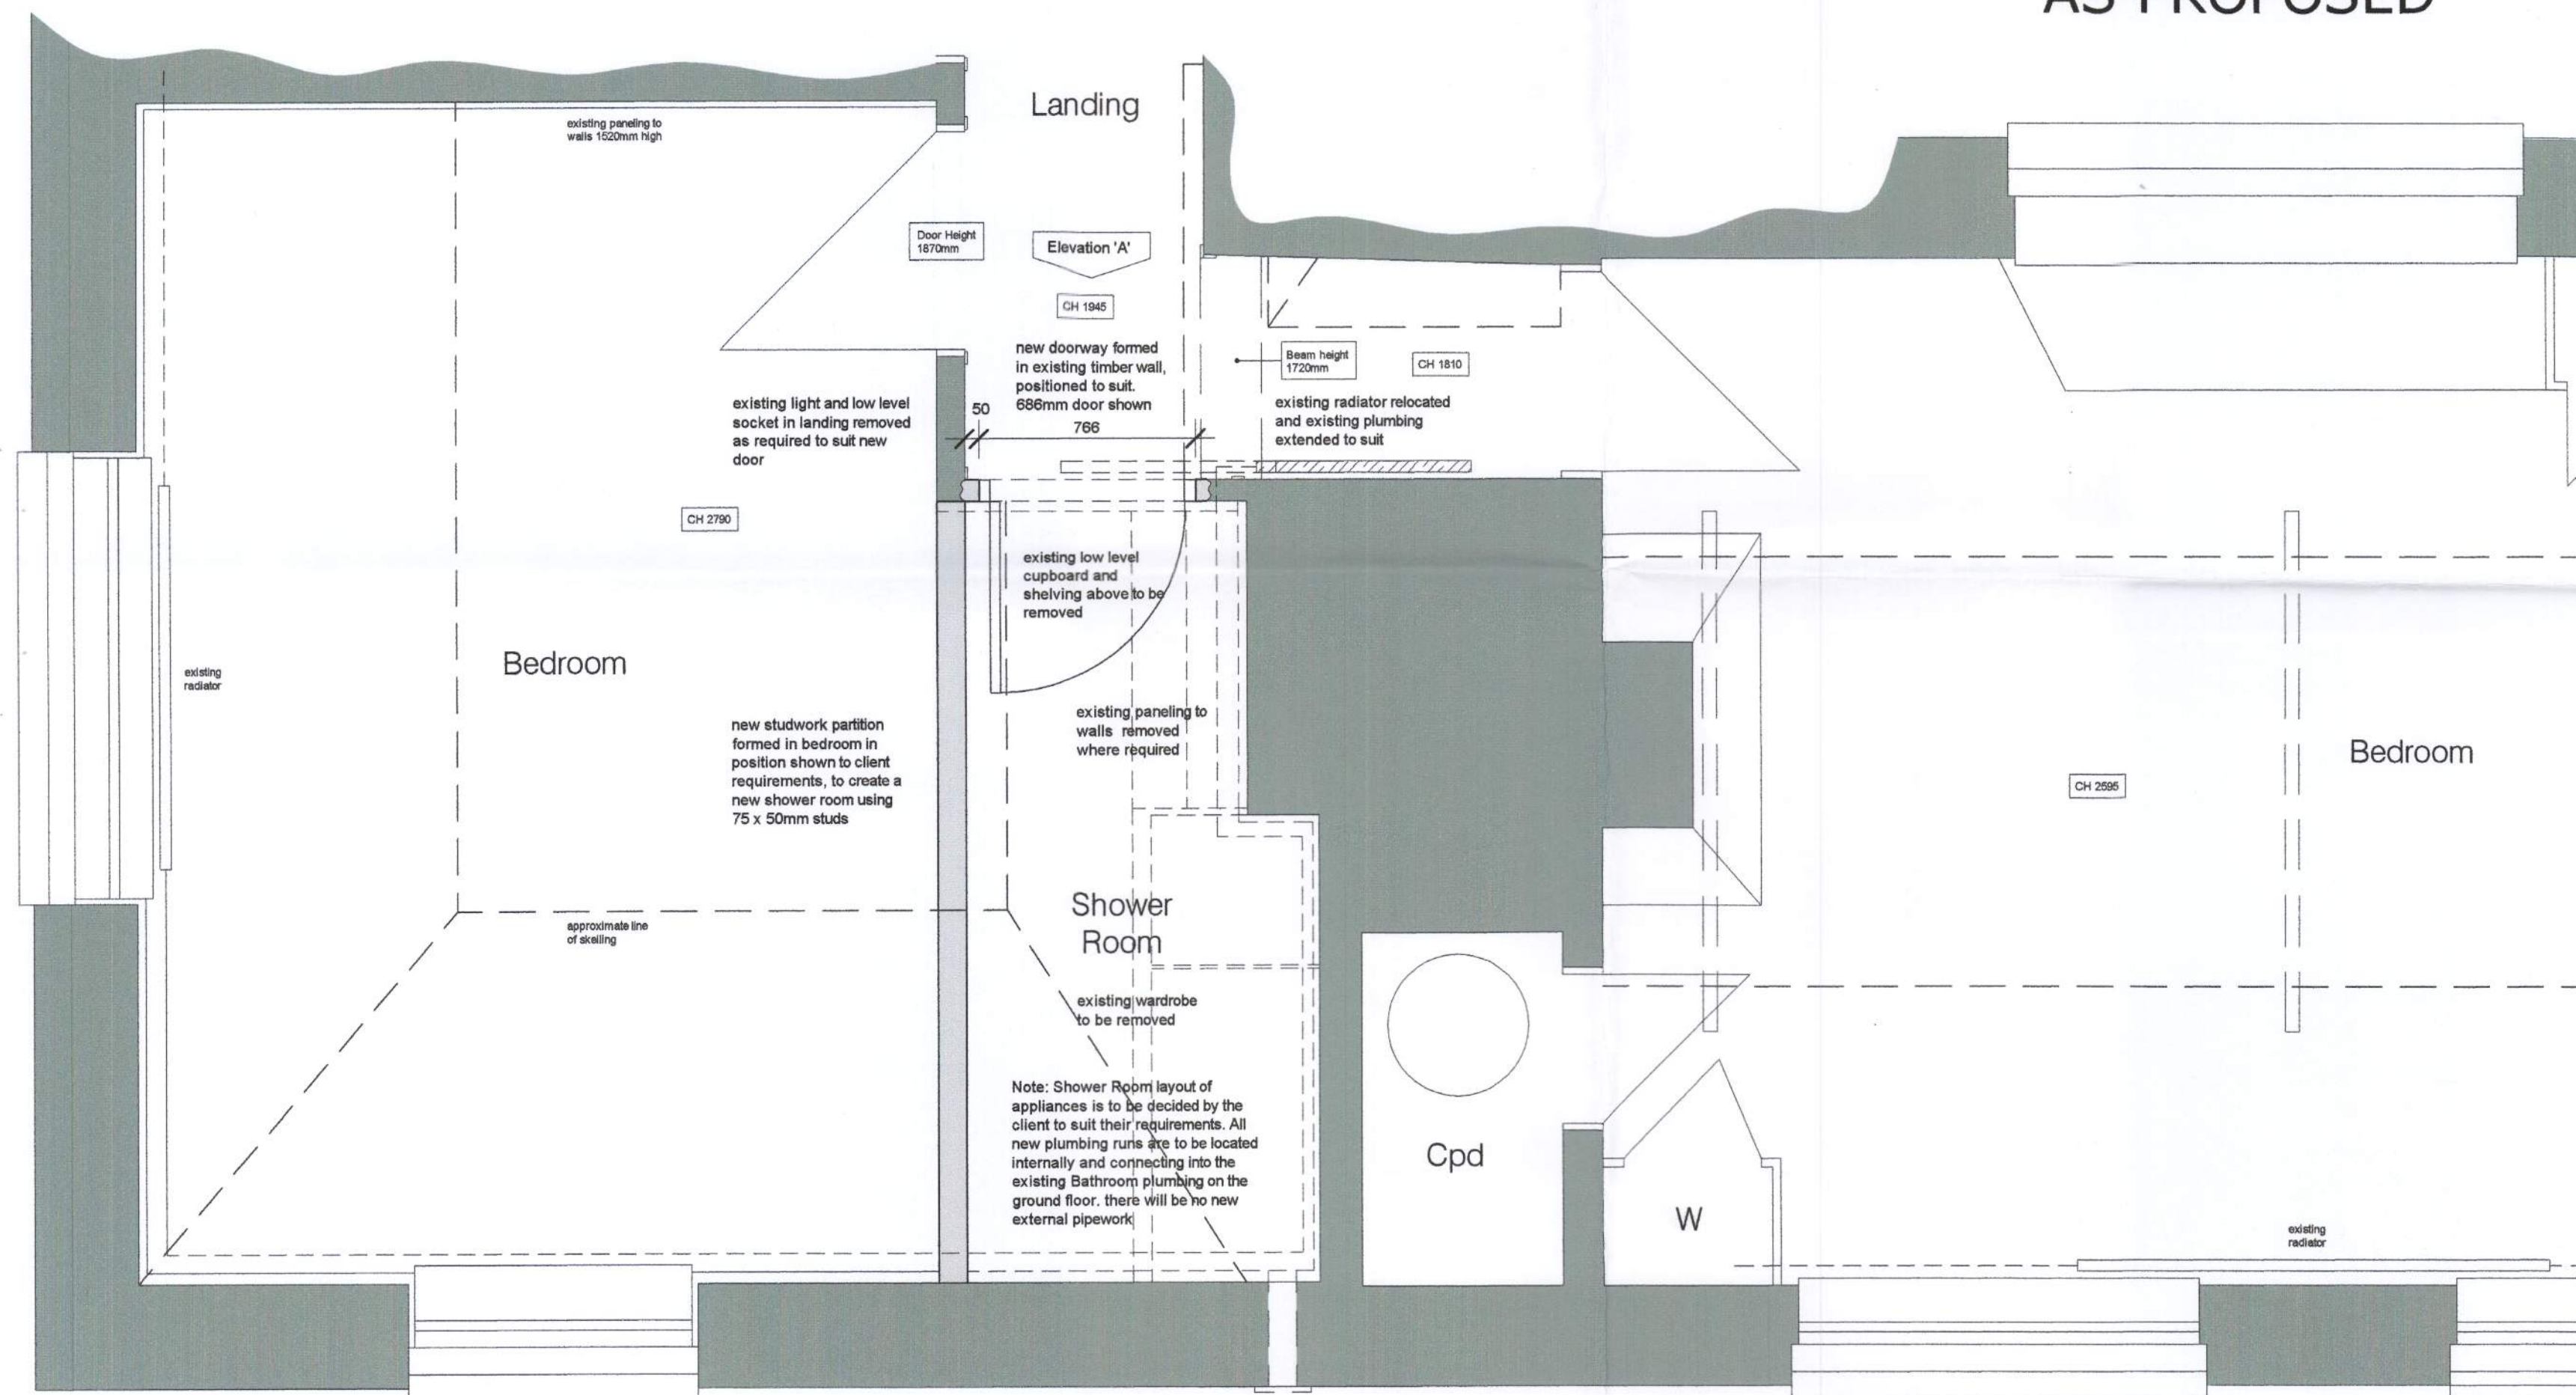

PART FIRST FLOOR PLAN AS PROPOSED

1/20

Do not scale from this drawing unless for Planning purposes.

Figured dimensions only shall be taken from this drawing.

All dimensions must be checked on site by the Contractor prior to the commencement of any fabrication or building works and any discrepancies brought to the attention of the client and/or Mark Hill Architectural Plans immediately.

This drawing is to be read in conjunction with all other drawings, specialist consultants' drawings, together with structural engineers' details and calculations. Any disparity between drawings to be brought to the attention of the client and/or Mark Hill Architectural Plans.

The contractor is to check all wall widths and spans prior to ordering any lintels or beams. The contractor to check with Catric or I.G etc for the correct lintel type to suit the situation.

All works are to be carried out in strict accordance with the relevant sections of the current approved Building Regulations, Structural Engineers' details and calculation (where applicable), Codes of Practice and Manufacturers recommendations.

Boundary and tree positions shown are approximate only, client to organize a Land Survey company should they require accurate positions and site levels.

The contractor is to ensure adequate precautions are taken in respect of Health and Safety legislation at all times throughout the duration of the works.

The Drawing Notes and/or specification does not purport to cover each and every item required to complete the project. The contractor is advised to verify the full extent of the works with the client.

This drawing is the property of Mark Hill Architectural Plans and may not be reproduced without permission.

Revision	Date	Description

Mark Hill
Architectural Plans

Measured Surveys of your Home
Planning Applications
Building Regulations Applications
Freelance Drawing Services
Convert Old Plans to AutoCAD

07881 952320
mark.architecturalplans@gmail.com

2 Grafton Close, Rustington,
West Sussex. BN16 3QY.

Client
Jeremy Marks

Project
**The Old Mill House
Station Road
Angmering
West Sussex
BN16 4HY**

Drawing Title
**PROPOSED PART FIRST
FLOOR PLAN AND
INTERNAL ELEVATION**

Date DEC 2018	Scale 1/50-20 @ A1
Drawn MFH	Checked

Drawing No
116.P1