


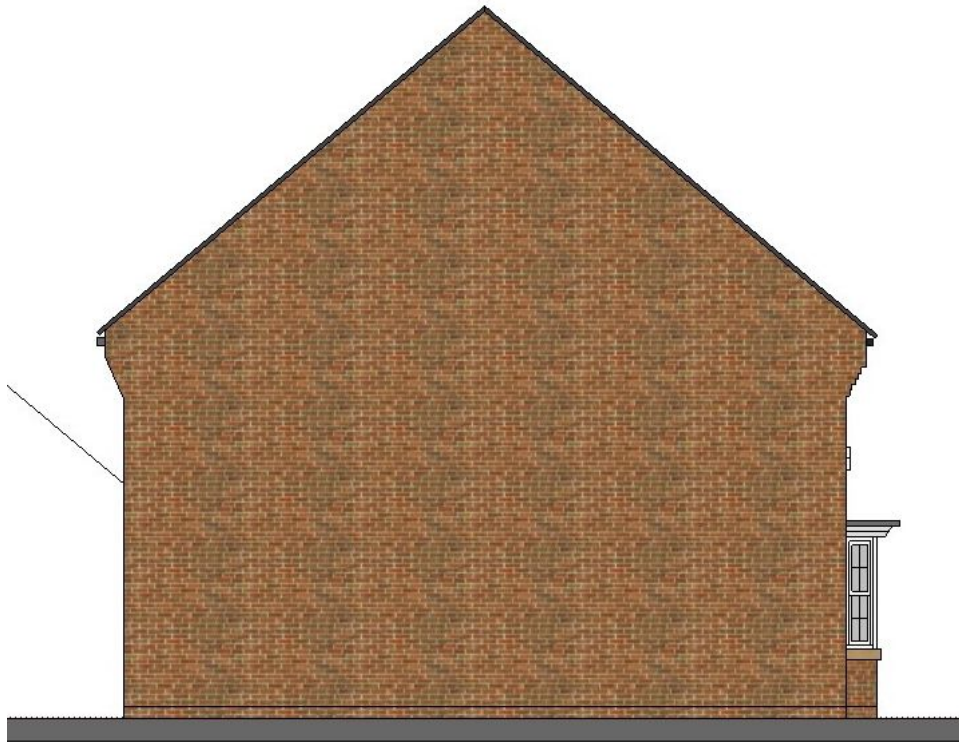

WEST ELEVATION



NORTH ELEVATION



EAST ELEVATION



SOUTH ELEVATION

EXISTING ELEVATIONS

PETER ROBSON ARCHITECT

LONG MEADOW THE LANE CHICHESTER PO19 5PY
TELEPHONE; 01243 780224 MOBILE; 07497 006277

Email: robsonarchitect@gmail.com

REVISION NOTES ;

Rev: Date: Notes:

DRAWING TITLE : EXISTING ELEVATIONS

PROJECT : PROPOSED EXTENSION AT;
1 ALEXANDER AVENUE, ANGMERING

CLIENT : MR AND MRS WALKER

DRAWING NUMBER : 1626-12

DATE : JAN 2021

SCALE : 1:100 @ A3

DRAWING STATUS :
PLANNING

REVISION :