




WEST ELEVATION

MATERIALS ;  
WALLS FACE BRICKWORK INFILL TO MATCH EXISTING  
WINDOW UPVC WITH RECONSTITUTED STONE SUB-SILL TO MATCH EXISTING

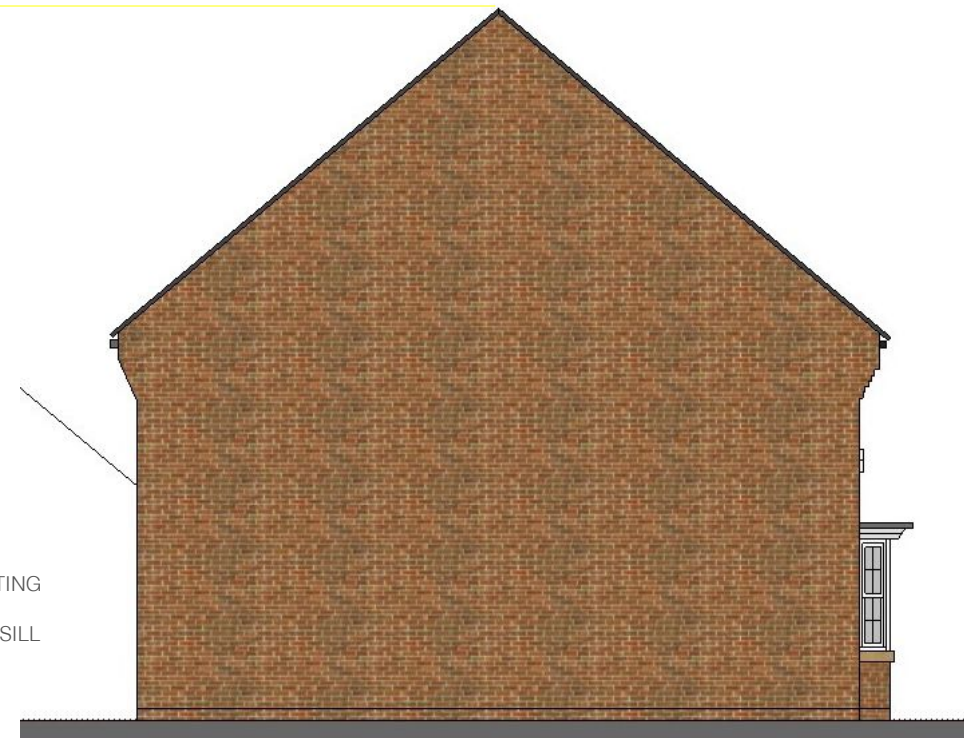

NORTH ELEVATION - UNALTERED



EAST ELEVATION



SOUTH ELEVATION - UNALTERED

PROPOSED ELEVATIONS

PETER ROBSON ARCHITECT

LONG MEADOW THE LANE CHICHESTER PO19 5PY  
TELEPHONE; 01243 780224 MOBILE; 07497 006277

Email: robsonarchitect@gmail.com  
ARUN DISTRICT COUNCIL A/10/21/HH

REVISION NOTES ;

Rev: Date: Notes:

|  |  |  |
|--|--|--|
|  |  |  |
|--|--|--|

DRAWING TITLE :  
PROPOSED ELEVATIONS

PROJECT :  
PROPOSED EXTENSION AT;  
1 ALEXANDER AVENUE, ANGMERING

CLIENT :  
MR AND MRS WALKER

DRAWING NUMBER :  
1626-13

DATE : JAN 2021

SCALE : 1:100 @ A3

DRAWING STATUS :

PLANNING

REVISION :