



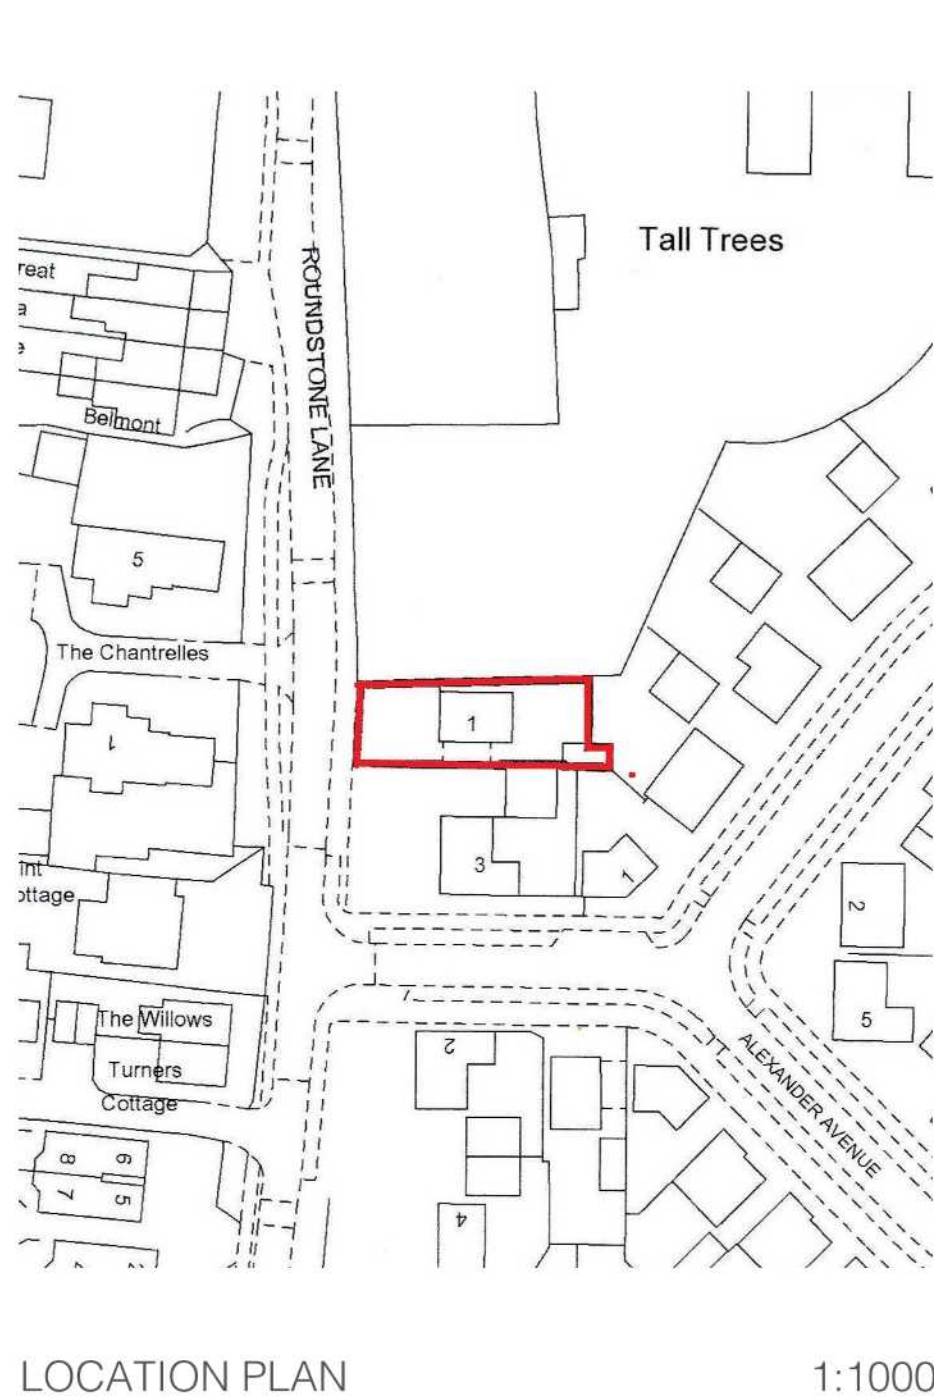

NEW EVERGREEN HEDGE
SCREENING USING -
PORTUGUESE LAUREL
(PRUNUS LUCITANICA)

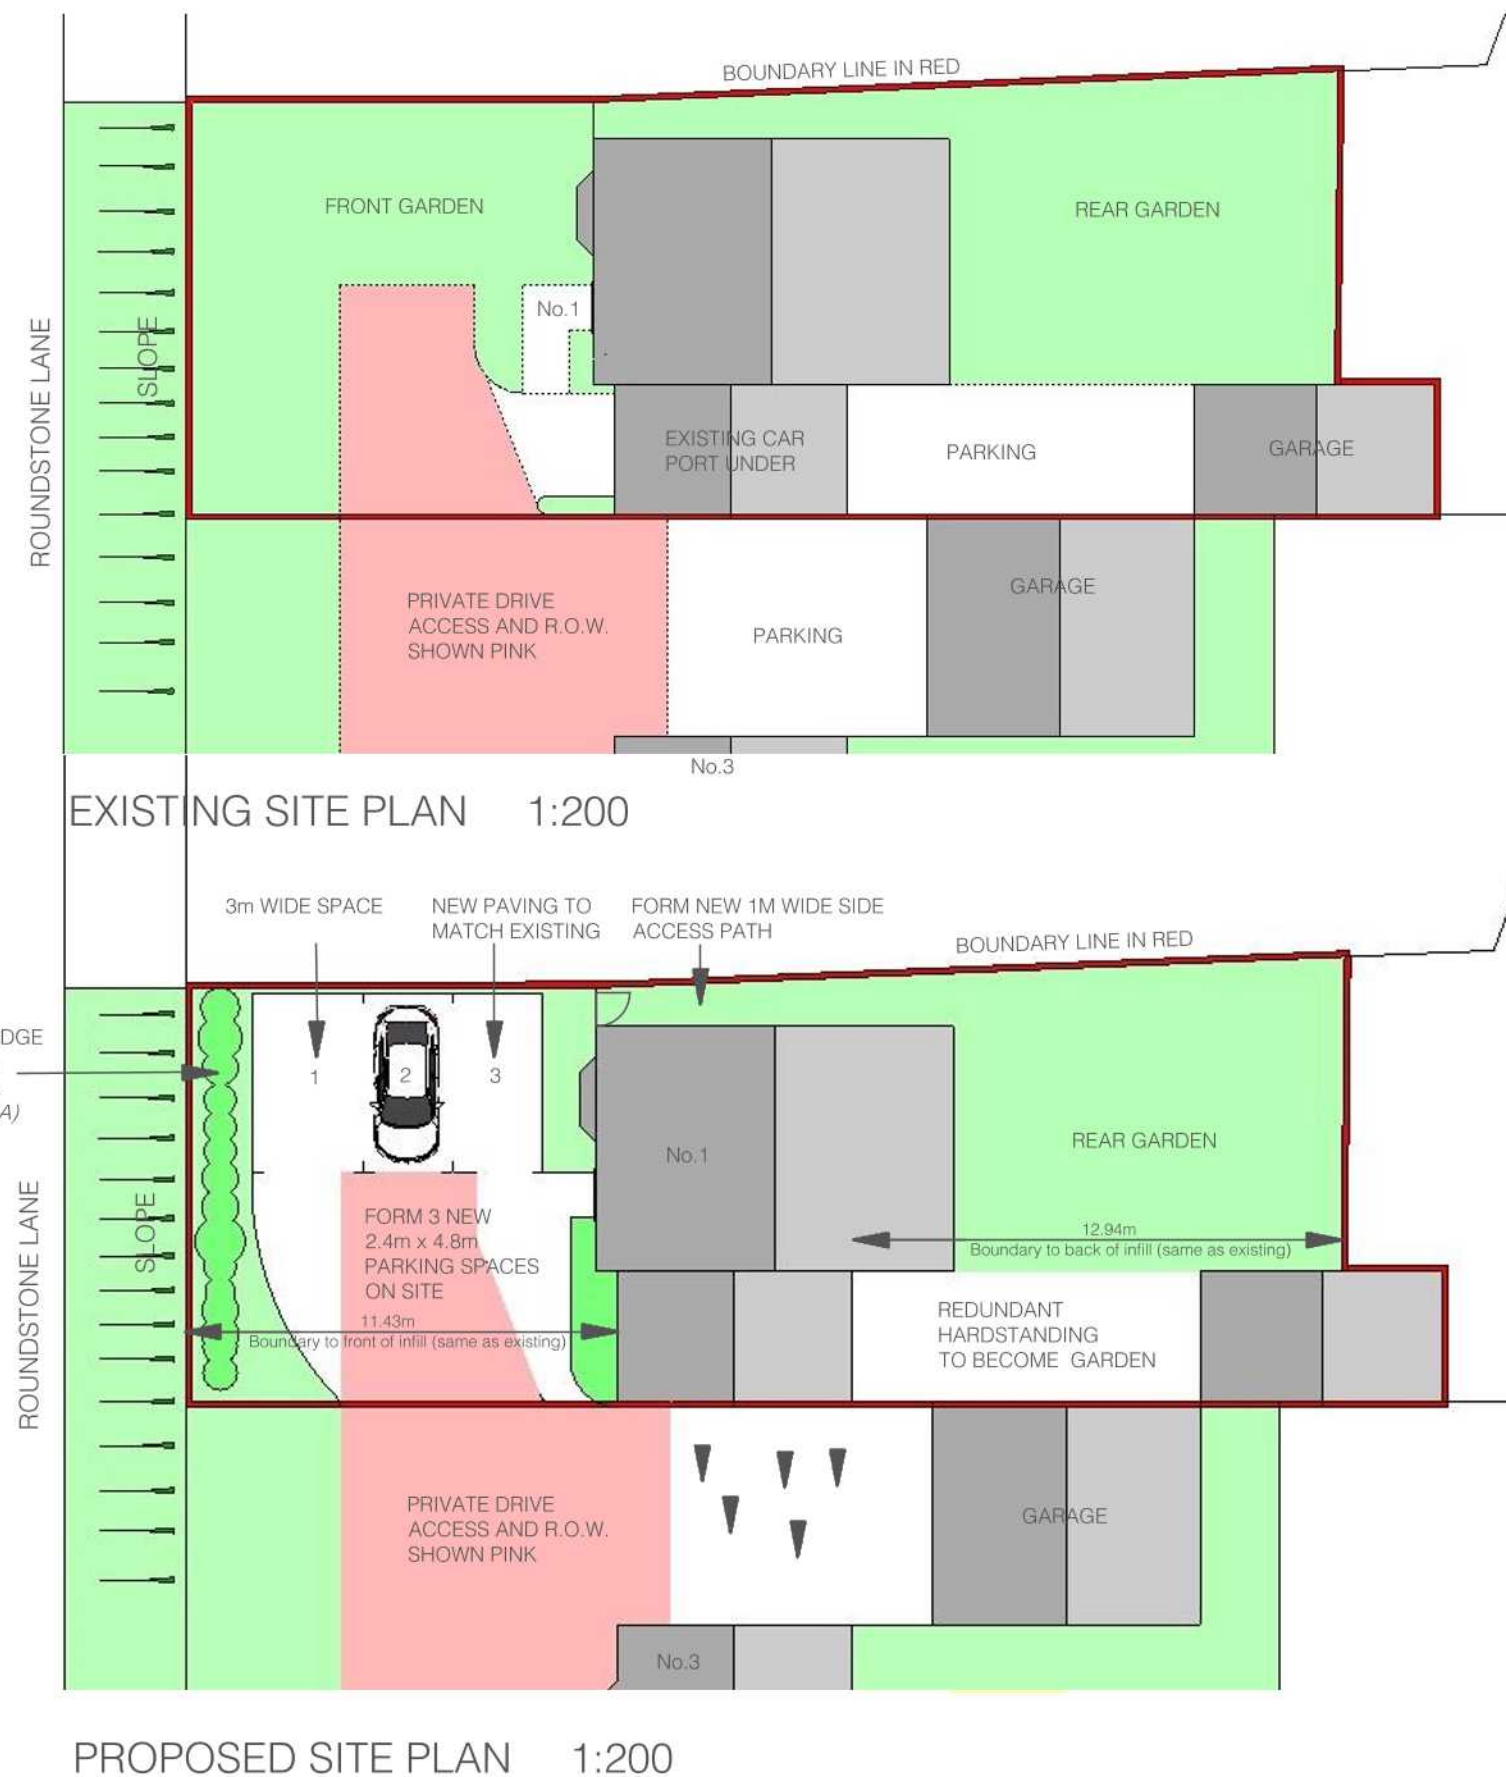

PETER ROBSON ARCHITECT

LONG MEADOW THE LANE CHICHESTER PO19 5PY
TELEPHONE: 01243 780224 MOBILE: 07497 006277

Email: robsonarchitect@gmail.com

REVISION NOTES:

Rev:	Date:	Notes:
A	19/1/2021	Add dimensions from boundaries

DRAWING TITLE: EXISTING AND PROPOSED SITE PLANS

PROJECT: PROPOSED EXTENSION AT;
1 ALEXANDER AVENUE, ANGMERING

CLIENT: MR AND MRS WALKER

DRAWING NUMBER: 1626-10

DATE: JAN 2021

SCALE: AS SHOWN @ A3

DRAWING STATUS:
PLANNING

REVISION:
A