




Proposed South Elevation 1:50

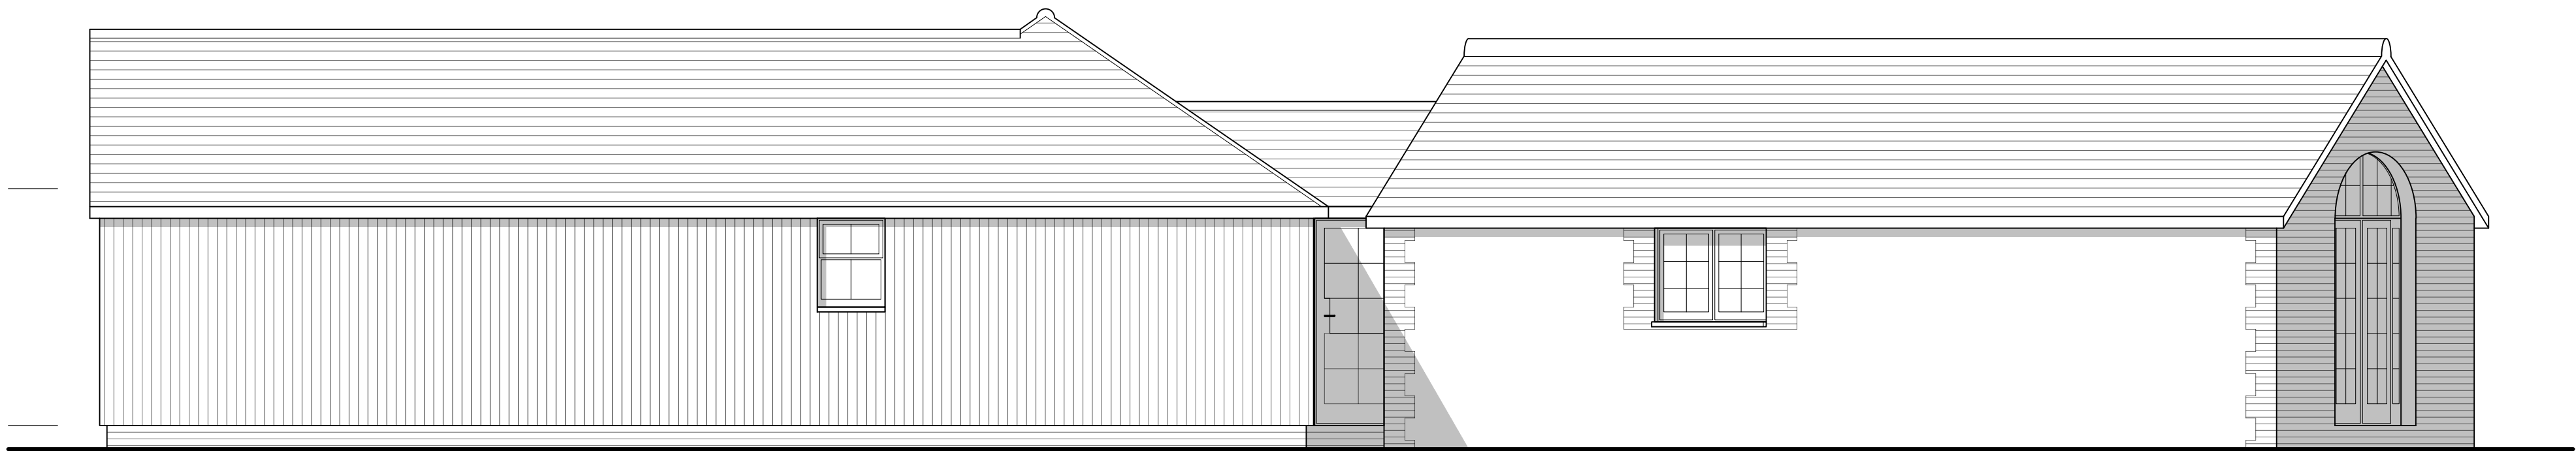

Proposed East Elevation 1:50

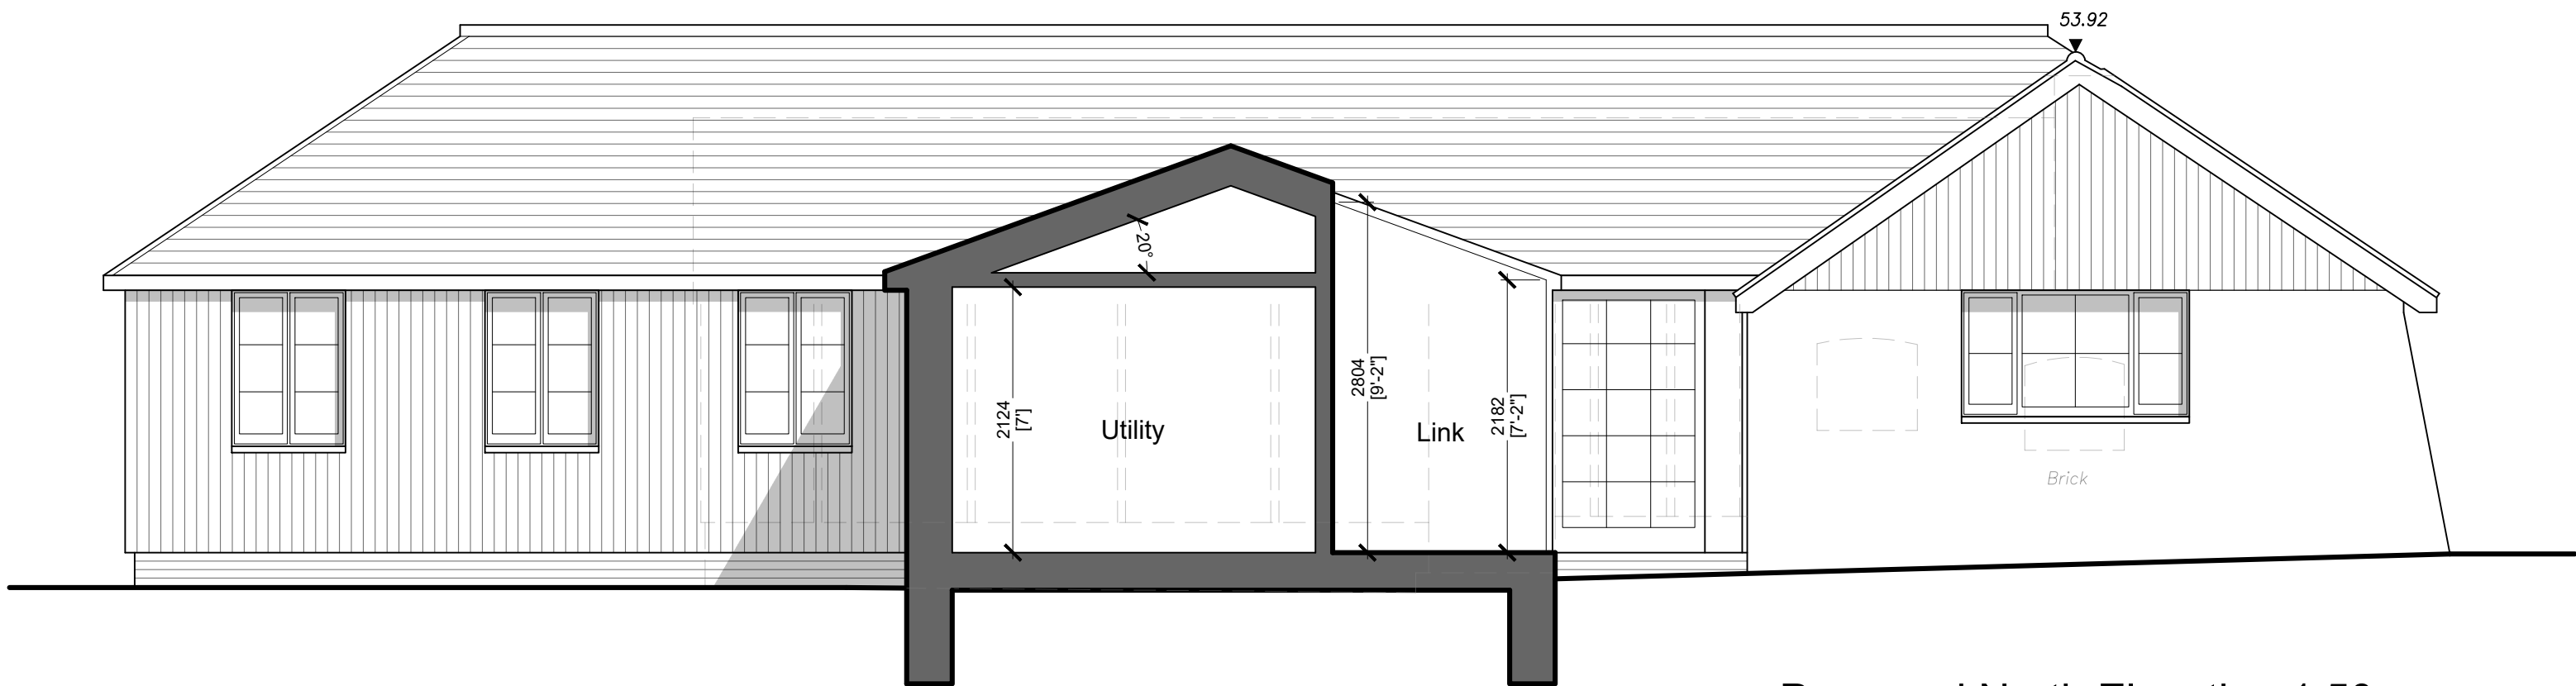


Proposed North Elevation 1:50

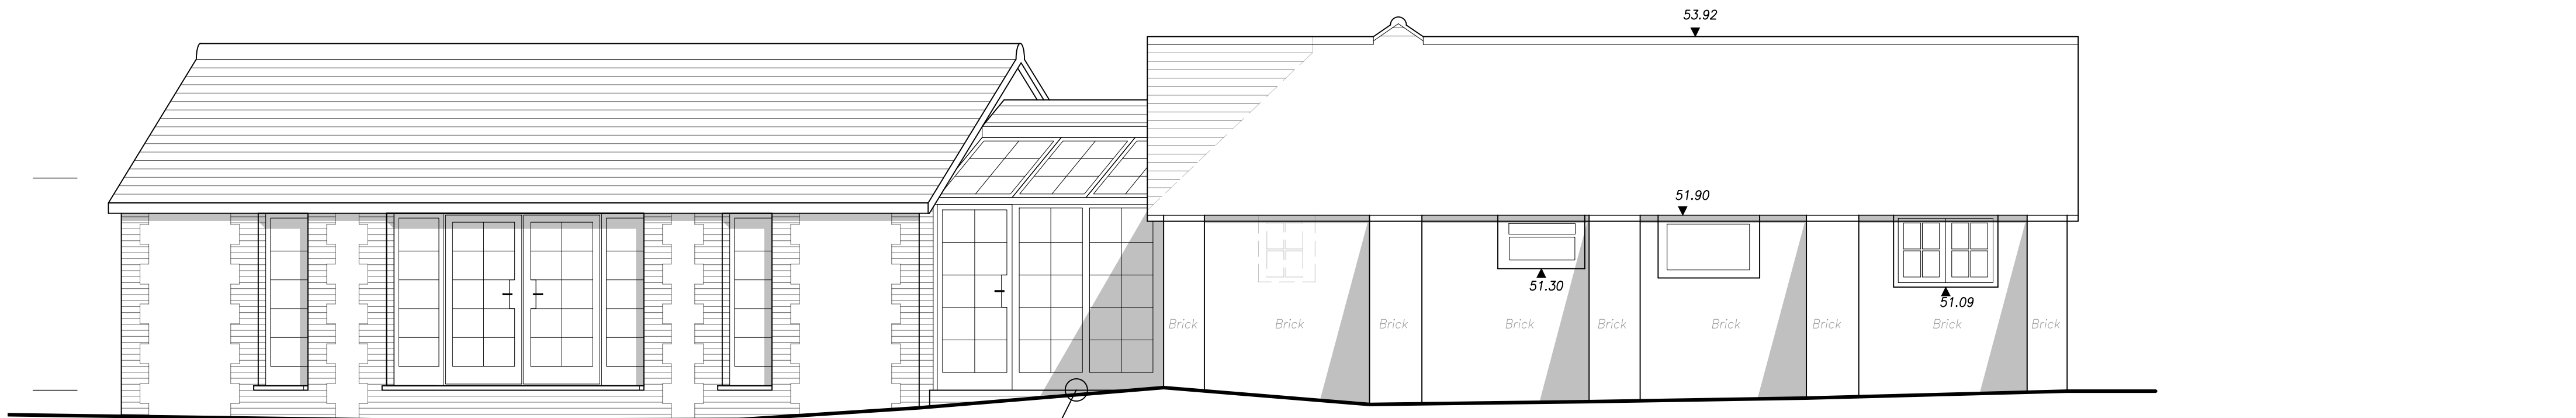

Feature glazed link is shown for Planning purposes, and is not to be manufactured until full and accurate measurements are taken on site to tolerances suitable for manufacture

Proposed West Elevation 1:50

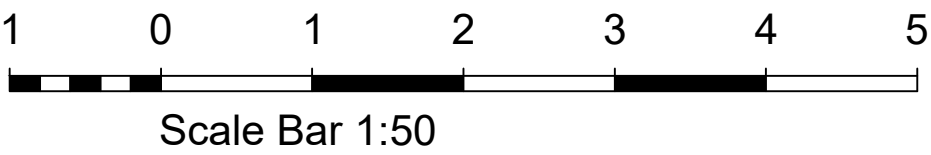

- NOTES**
- DO NOT SCALE OFF THIS DRAWING EXCEPT FOR PLANNING PURPOSES
 - CHECK ALL DIMENSIONS ON SITE BEFORE ANY WORK IS COMMENCED
 - ALL GOODS MATERIALS AND WORKMANSHIP MUST CONFORM WITH CURRENT BUILDING REGULATIONS, BRITISH STANDARDS AND CODES OF PRACTICE
 - COPYRIGHT OF THIS DRAWING IS RETAINED BY THE ARCHITECT AND IT MUST NOT BE REPRODUCED WITHOUT WRITTEN CONSENT

REV	DATE	BY	AMENDMENT

**folkes architects**

The Old Forge
6 Church Street
Storrington
West Sussex
RH20 4LA
t. 01903 868629
info@folkesarchitects.co.uk

CLIENT Mr & Mrs Walker		
JOB TITLE Decoy Barn Decoy Lane Poling West Sussex BN18 9QA		
DRAWING TITLE Proposed Elevations PLANNING ISSUE		
DATE 17.11.21	SCALE Shown on A1	DRAWN BY RM CHECKED BY MF
JOB NO. 21084	DRAWING NO. 2.02	REVISION -