


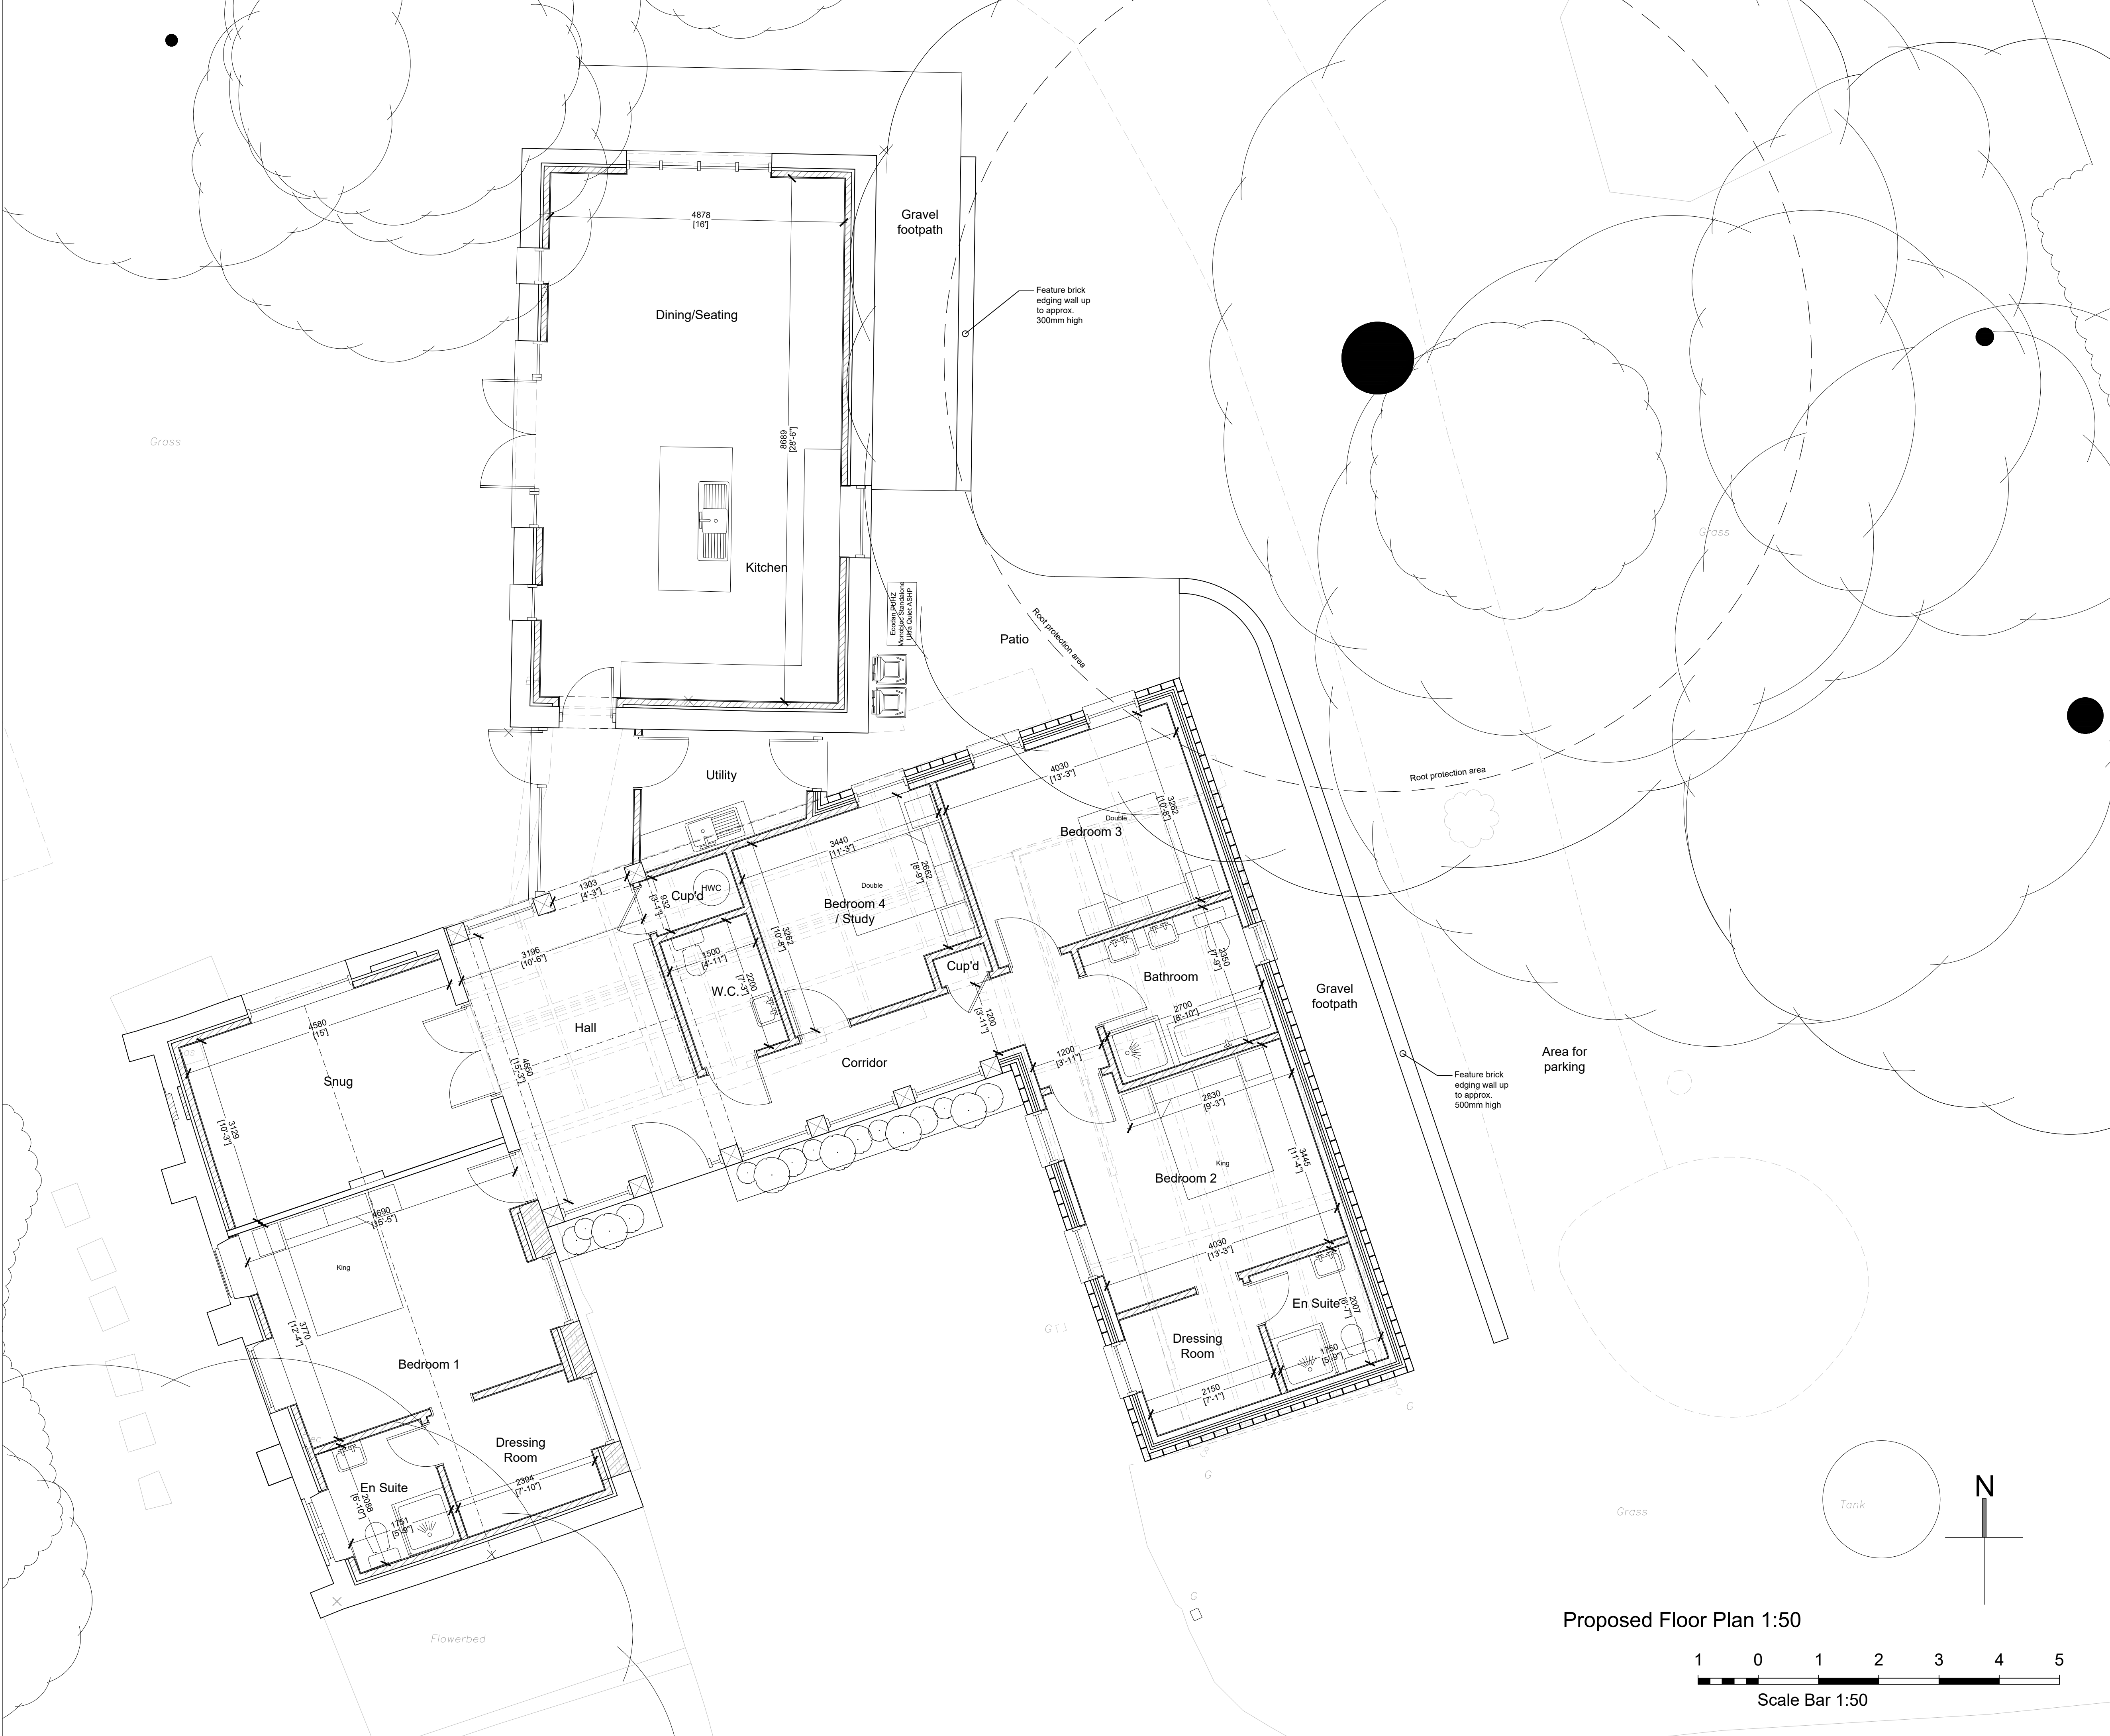

- NOTES**
- DO NOT SCALE OFF THIS DRAWING EXCEPT FOR PLANNING PURPOSES
 - CHECK ALL DIMENSIONS ON SITE BEFORE ANY WORK IS COMMENCED
 - ALL GOODS MATERIALS AND WORKMANSHIP MUST CONFORM WITH CURRENT BUILDING REGULATIONS, BRITISH STANDARDS AND CODES OF PRACTICE
 - COPYRIGHT OF THIS DRAWING IS RETAINED BY THE ARCHITECT AND IT MUST NOT BE REPRODUCED WITHOUT WRITTEN CONSENT

REV	DATE	BY	AMENDMENT



folkes architects

The Old Forge
6 Church Street
Storrington
West Sussex
RH20 4LA

t. 01903 868629
info@folkesarchitects.co.uk

CLIENT
Mr & Mrs Walker

JOB TITLE
**Decoy Barn
Decoy Lane
Poling
West Sussex
BN18 9QA**

DRAWING TITLE
**Proposed Floor Plan
PLANNING ISSUE**

DATE	SCALE	DRAWN BY	RM
17.11.21	Shown on A1	CHECKED BY	MF

JOB NO.	DRAWING NO.	REVISION
21084	2.01	-

Proposed Floor Plan 1:50

