



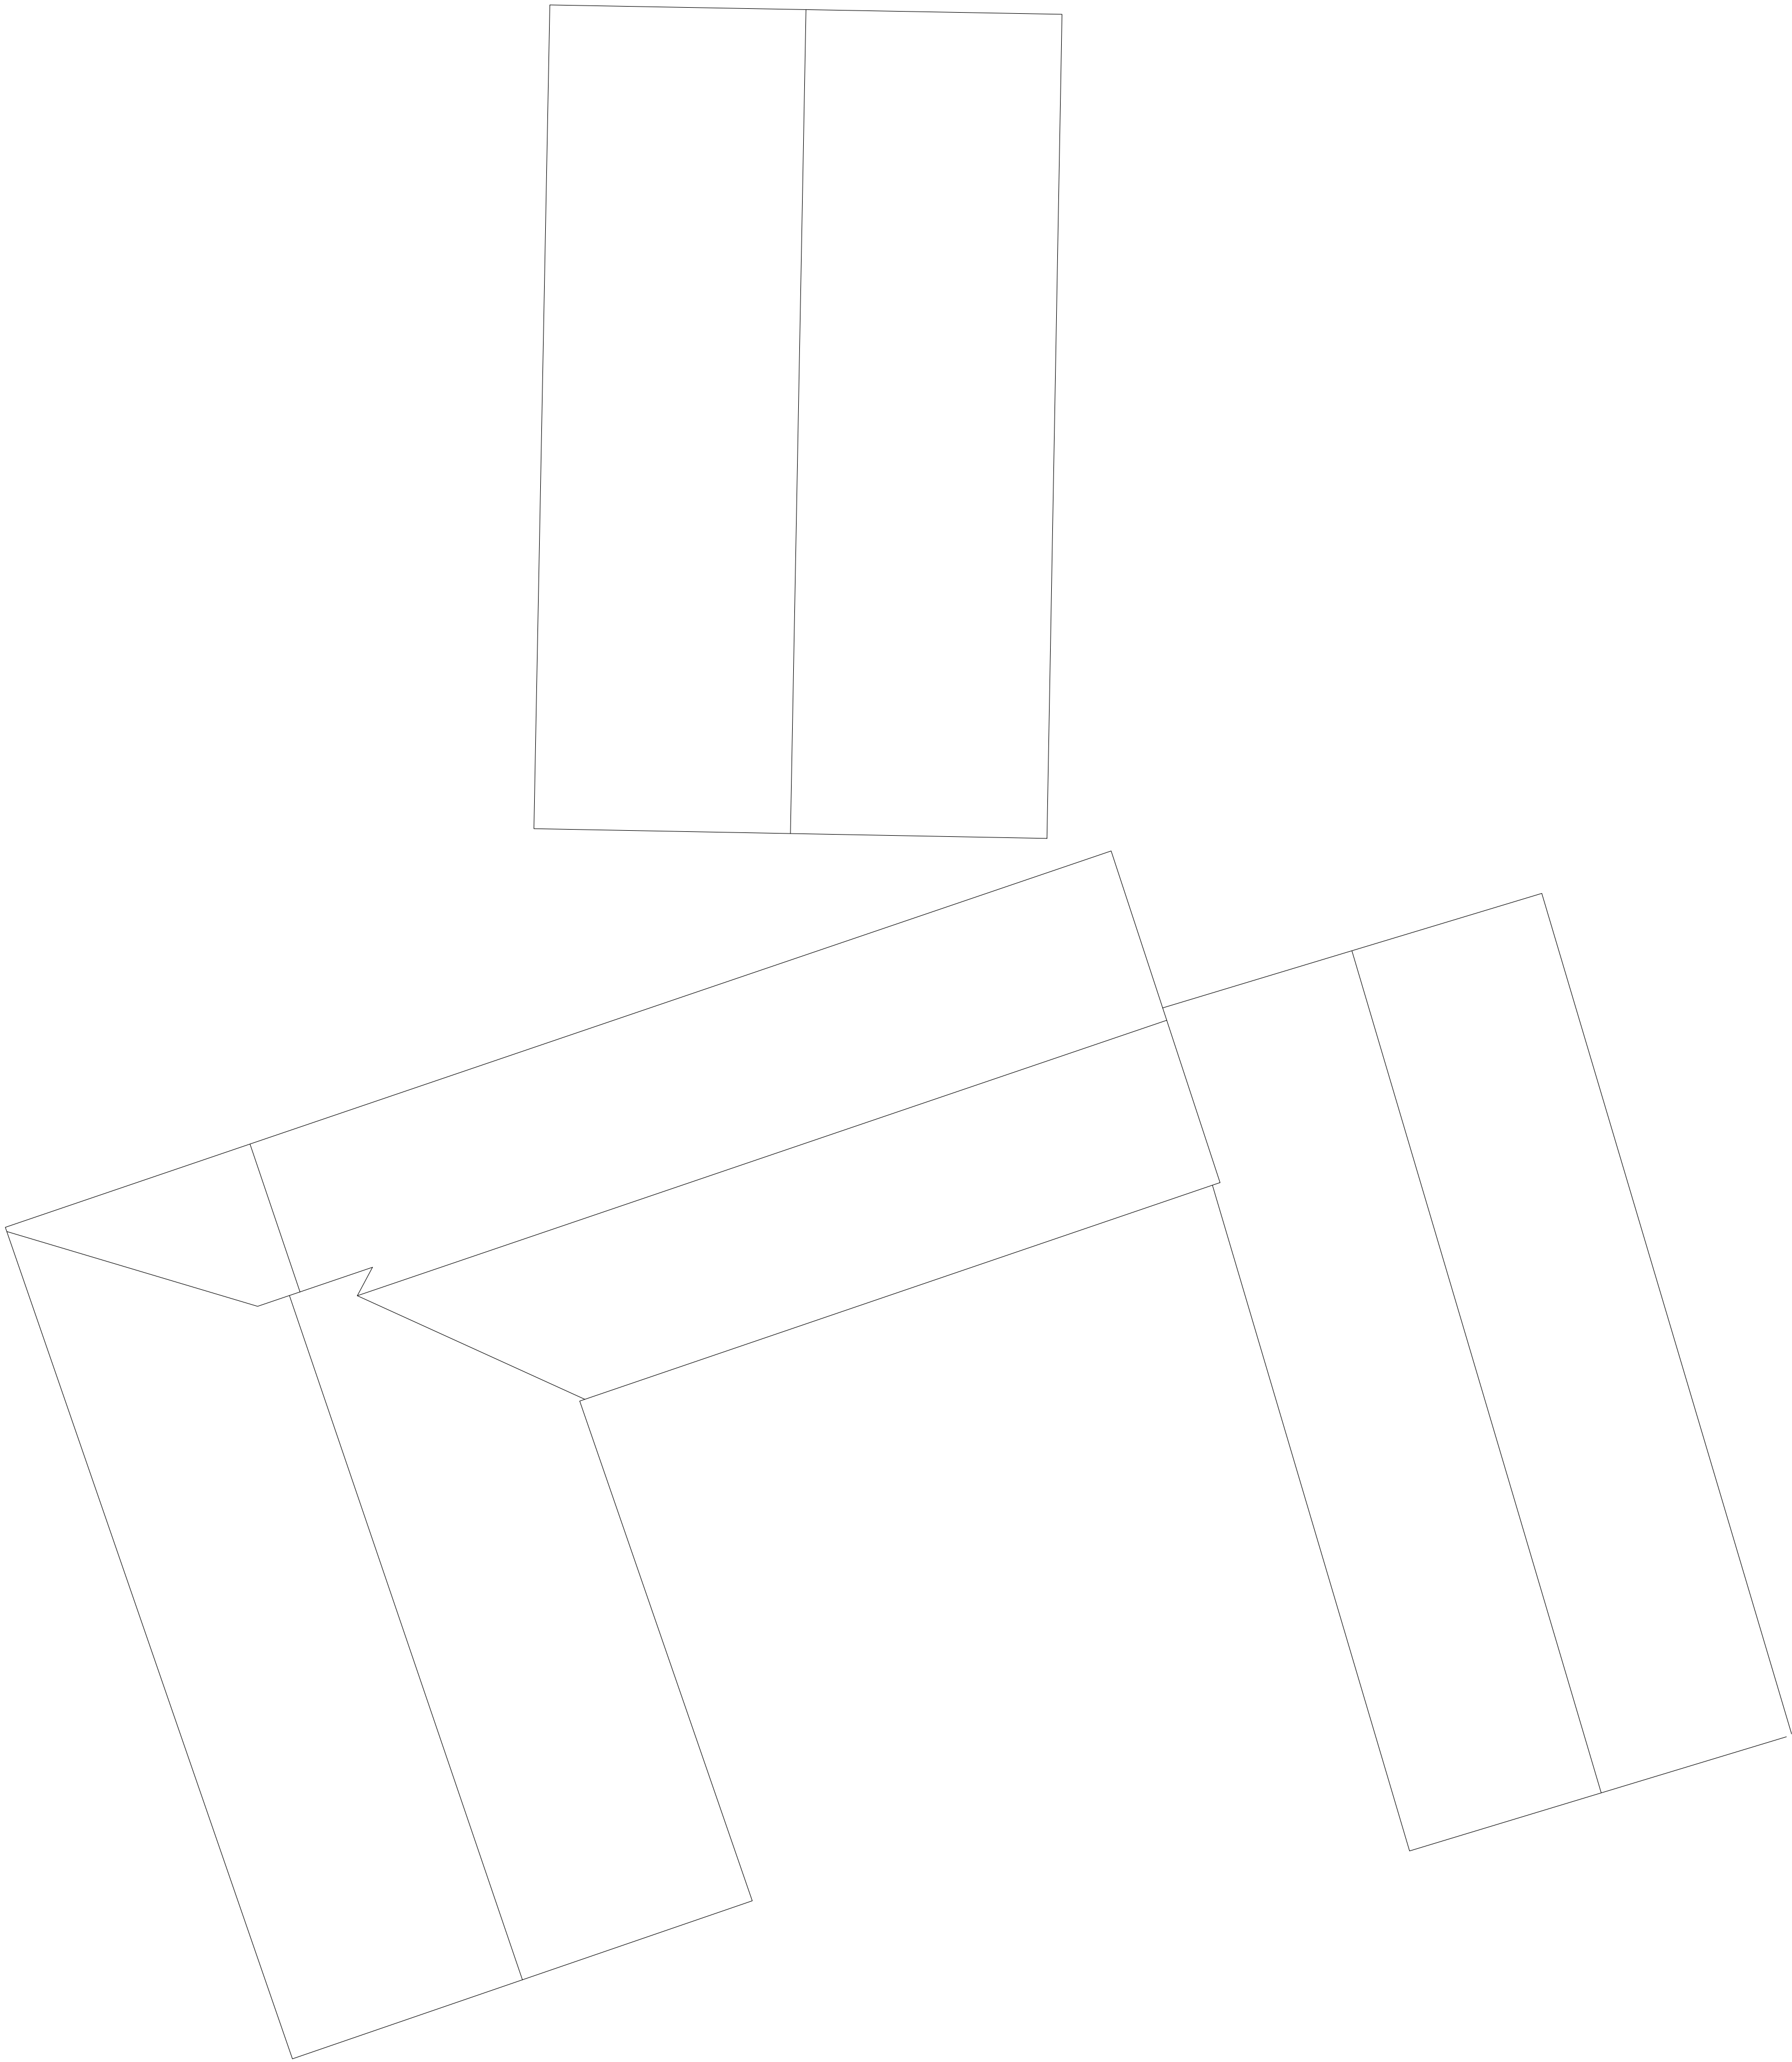

Existing Roof Plan 1:50

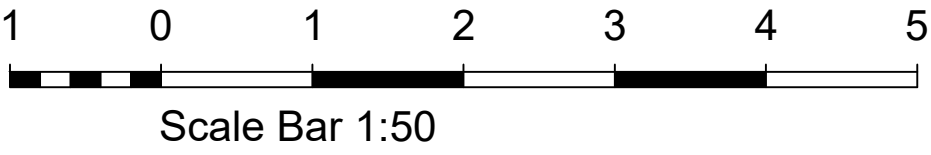

NOTES

- DO NOT SCALE OFF THIS DRAWING EXCEPT FOR PLANNING PURPOSES
- CHECK ALL DIMENSIONS ON SITE BEFORE ANY WORK IS COMMENCED
- ALL GOODS MATERIALS AND WORKMANSHIP MUST CONFORM WITH CURRENT BUILDING REGULATIONS, BRITISH STANDARDS AND CODES OF PRACTICE
- COPYRIGHT OF THIS DRAWING IS RETAINED BY THE ARCHITECT AND IT MUST NOT BE REPRODUCED WITHOUT WRITTEN CONSENT

REV	DATE	BY	AMENDMENT



folkes architects
The Old Forge
6 Church Street
Storrington
West Sussex
RH20 4LA
t. 01903 868629
info@folkesarchitects.co.uk

CLIENT
Mr & Mrs Walker

JOB TITLE
Decoy Barn
Decoy Lane
Poling
West Sussex
BN18 9QA

DRAWING TITLE
Existing Roof Plan

DATE	SCALE	DRAWN BY	RM
28.01.22	Shown on A1	CHECKED BY	MF

JOB NO.	DRAWING NO.	REVISION
21084	1.05	-