

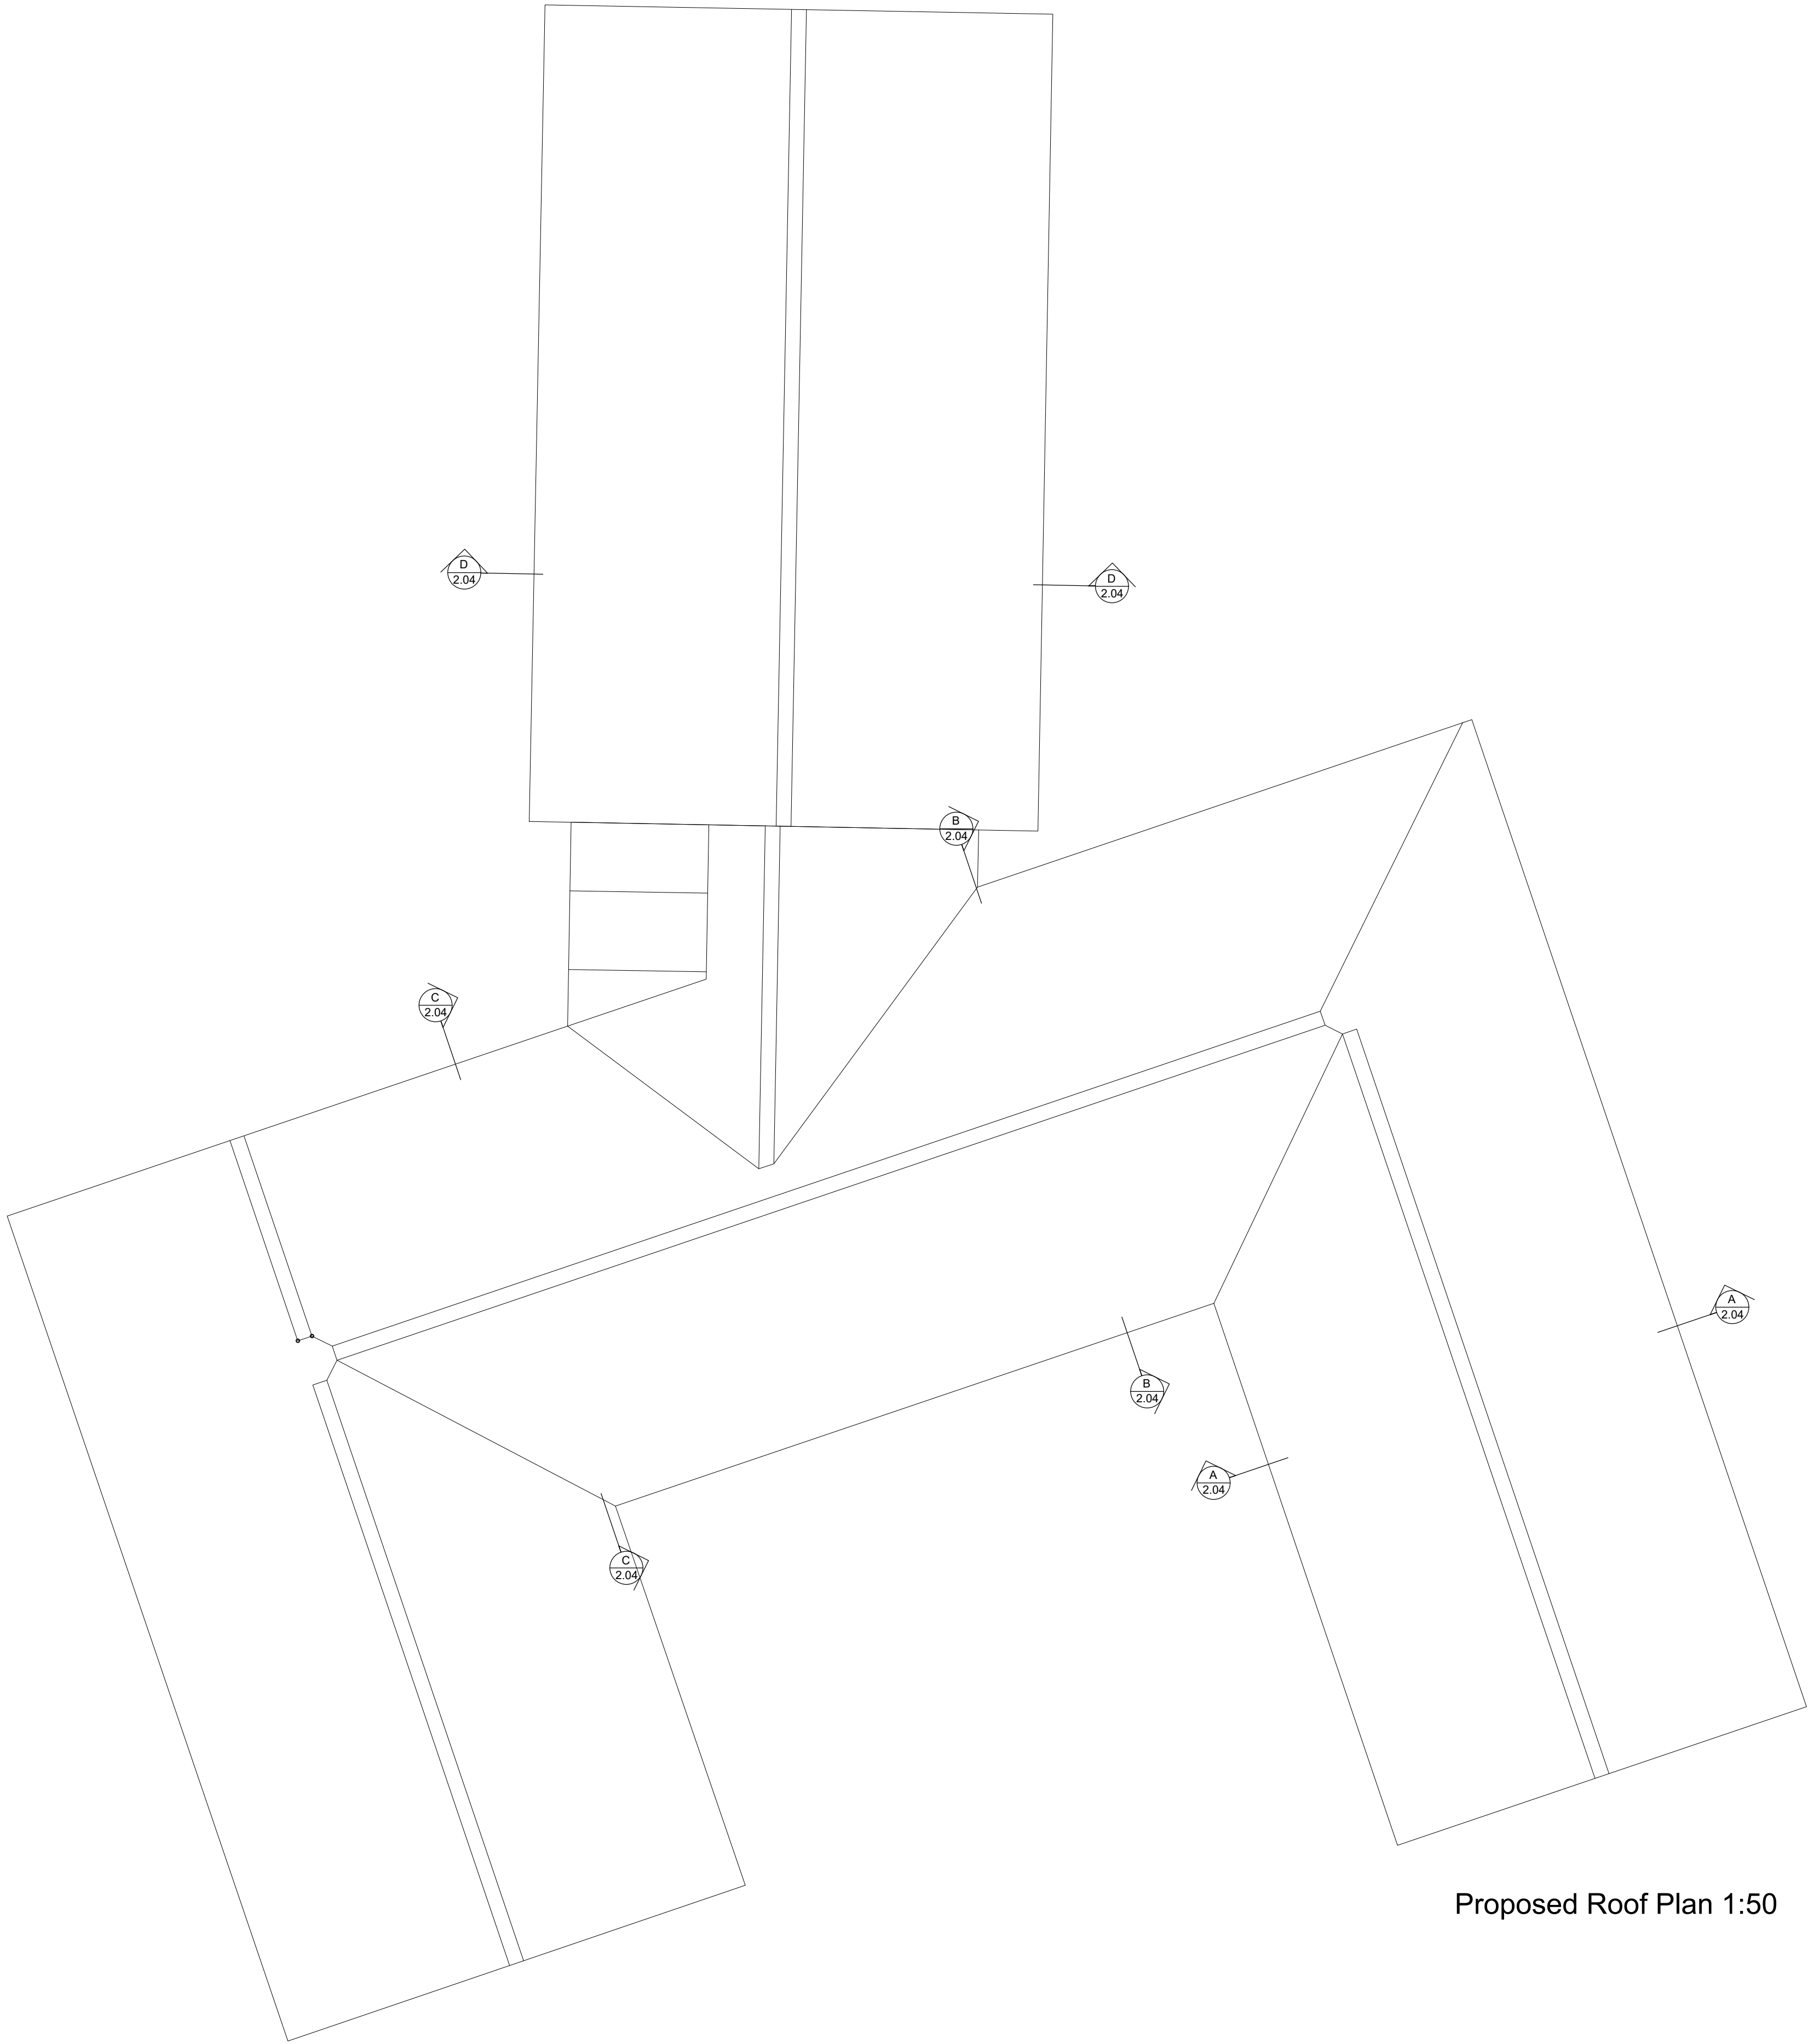
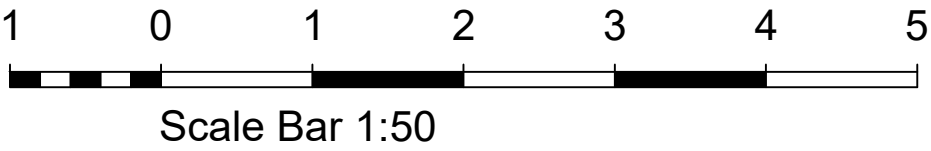
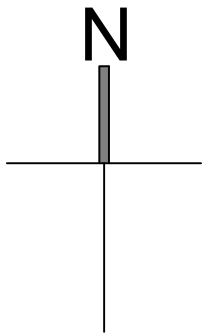
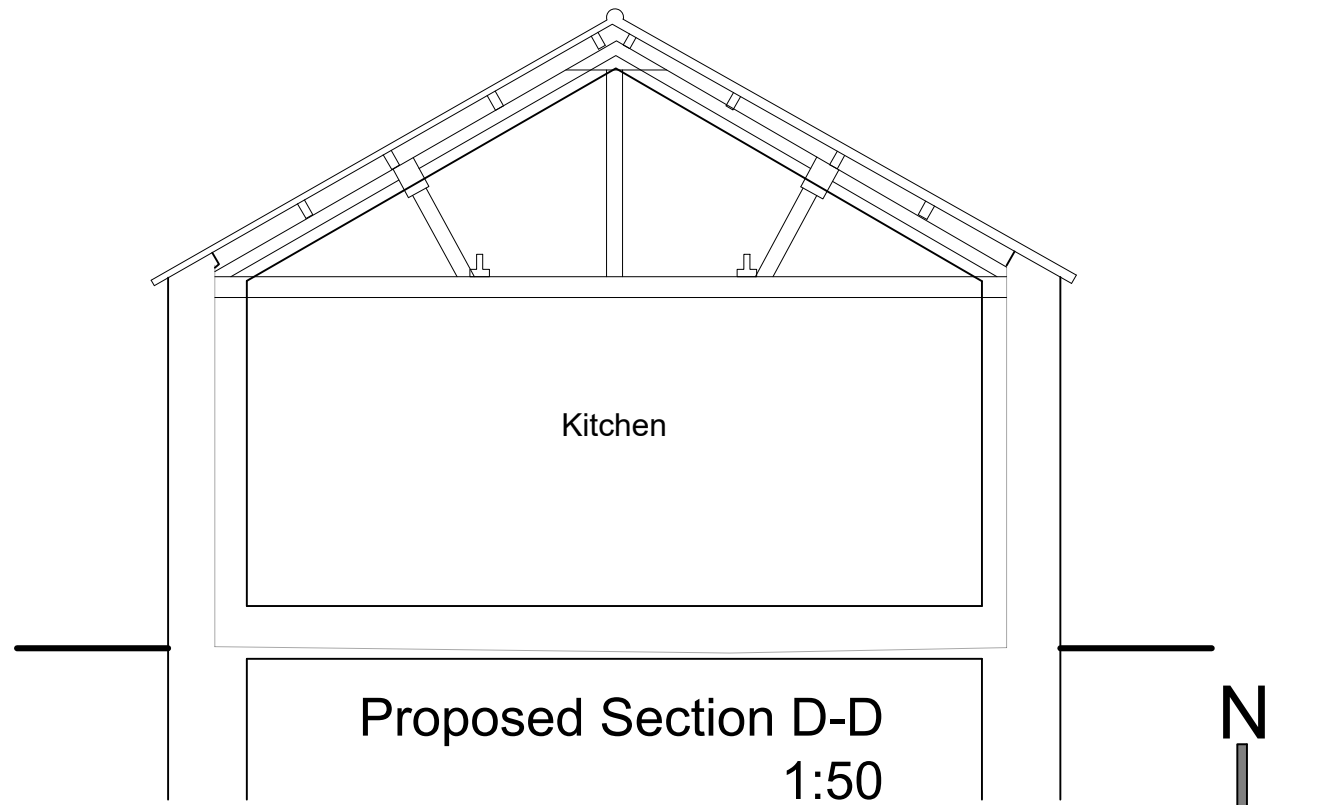
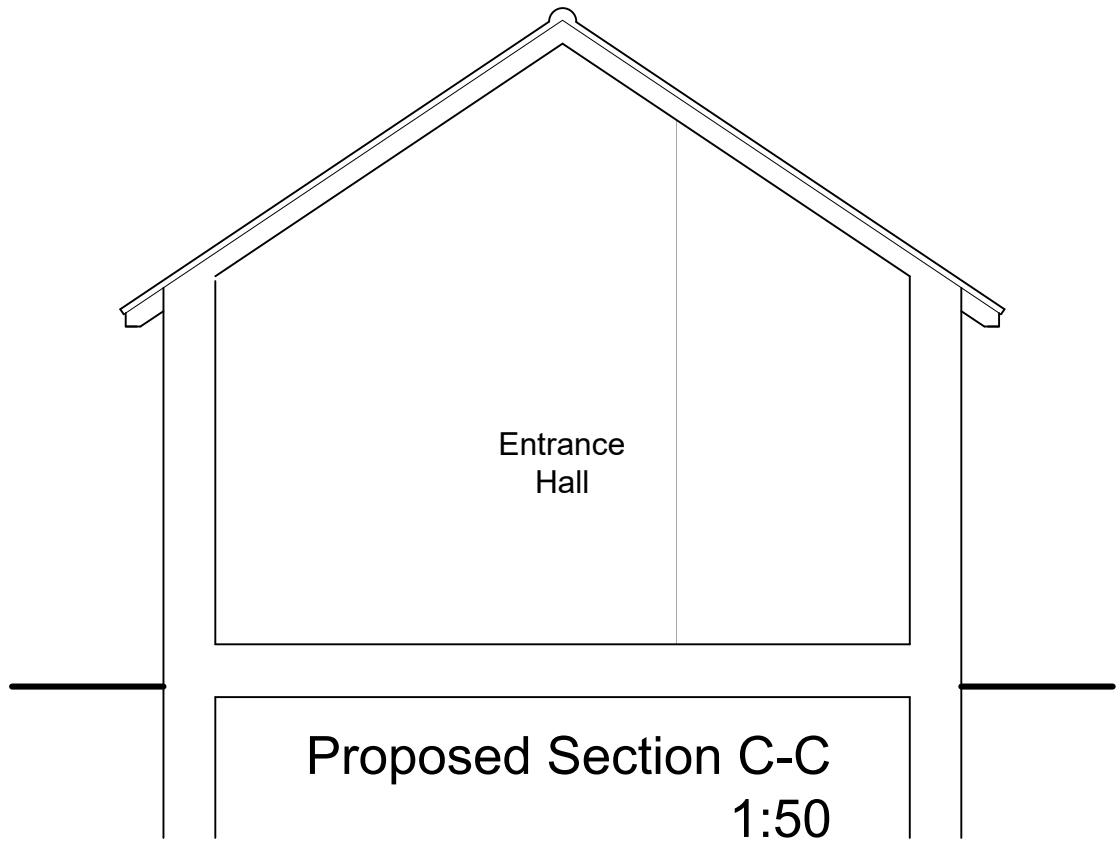


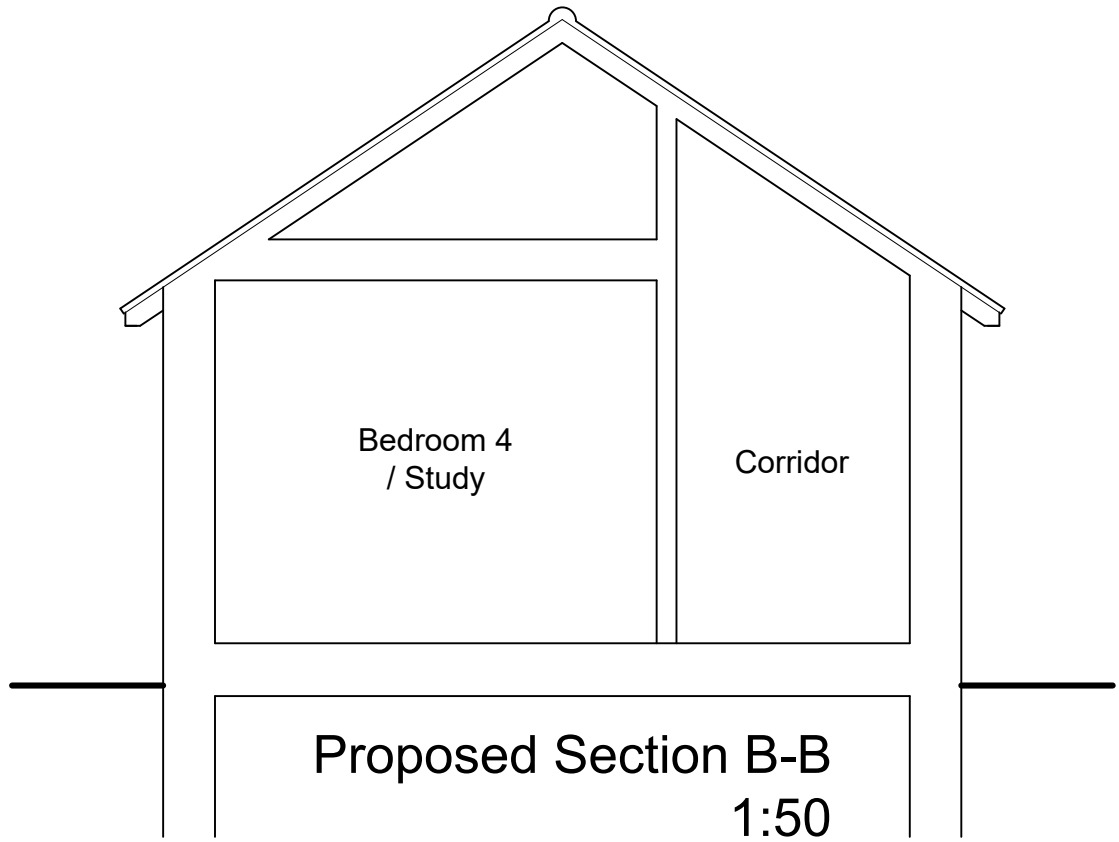

Proposed Roof Plan 1:50

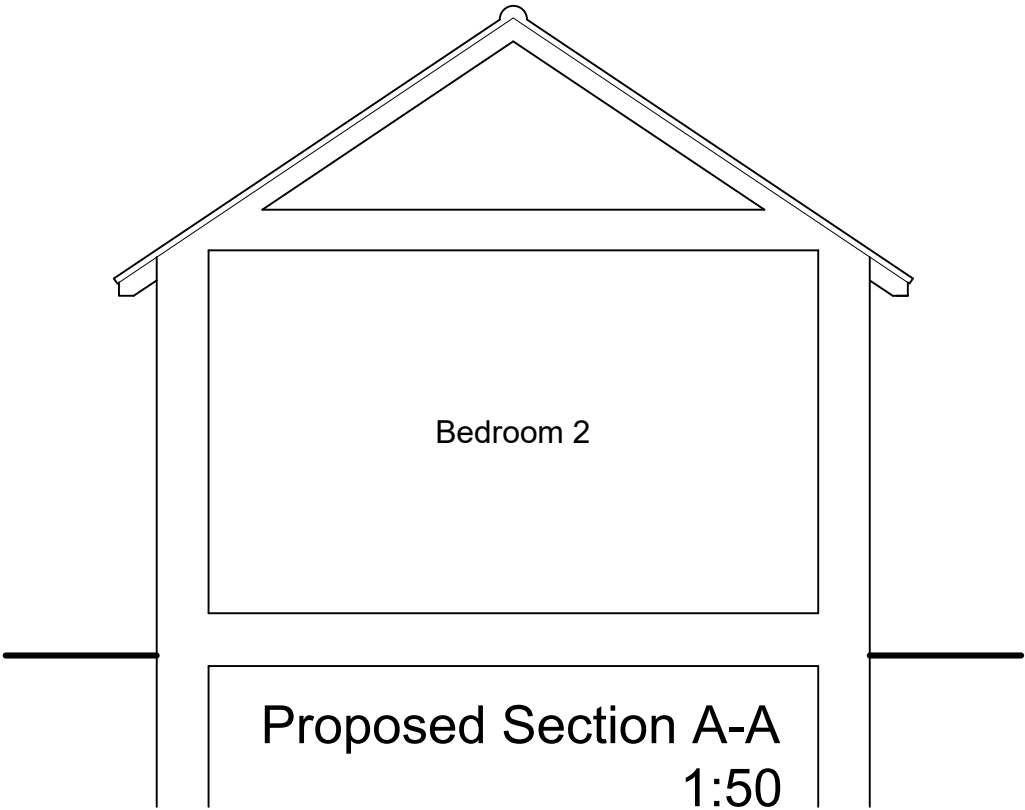

- NOTES
- DO NOT SCALE OFF THIS DRAWING EXCEPT FOR PLANNING PURPOSES
 - CHECK ALL DIMENSIONS ON SITE BEFORE ANY WORK IS COMMENCED
 - ALL GOODS MATERIALS AND WORKMANSHIP MUST CONFORM WITH CURRENT BUILDING REGULATIONS, BRITISH STANDARDS AND CODES OF PRACTICE
 - COPYRIGHT OF THIS DRAWING IS RETAINED BY THE ARCHITECT AND IT MUST NOT BE REPRODUCED WITHOUT WRITTEN CONSENT

REV	DATE	BY	AMENDMENT

**folkes architects**

The Old Forge
6 Church Street
Storrington
West Sussex
RH20 4LA

t. 01903 868629
info@folkesarchitects.co.uk

CLIENT
Mr & Mrs Walker

JOB TITLE
**Decoy Barn
Decoy Lane
Poling
West Sussex
BN18 9QA**

DRAWING TITLE
**Proposed Roof Plan & Sections
PLANNING ISSUE**

DATE 28.01.22	SCALE Shown on A1	DRAWN BY RM
JOB NO. 21084	DRAWING NO. 2.04	CHECKED BY MF
		REVISION -