



ARUN DISTRICT COUNCIL A1101011111

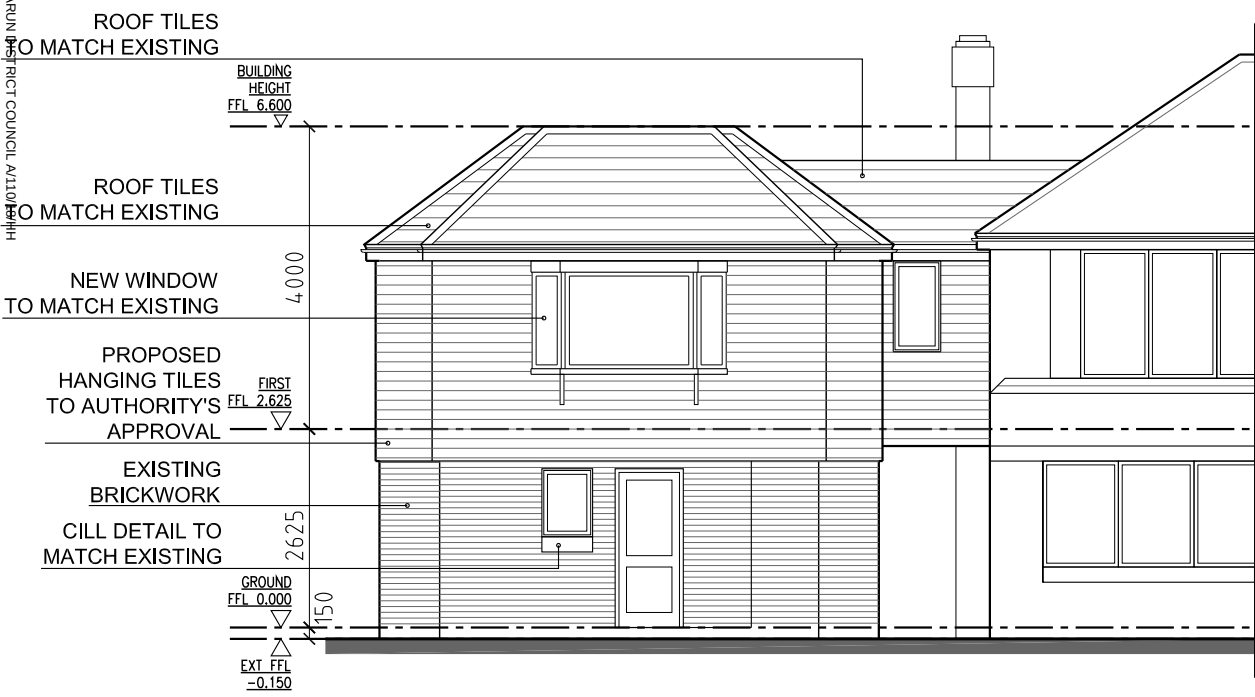


PROPOSED NORTH-WEST ELEVATION

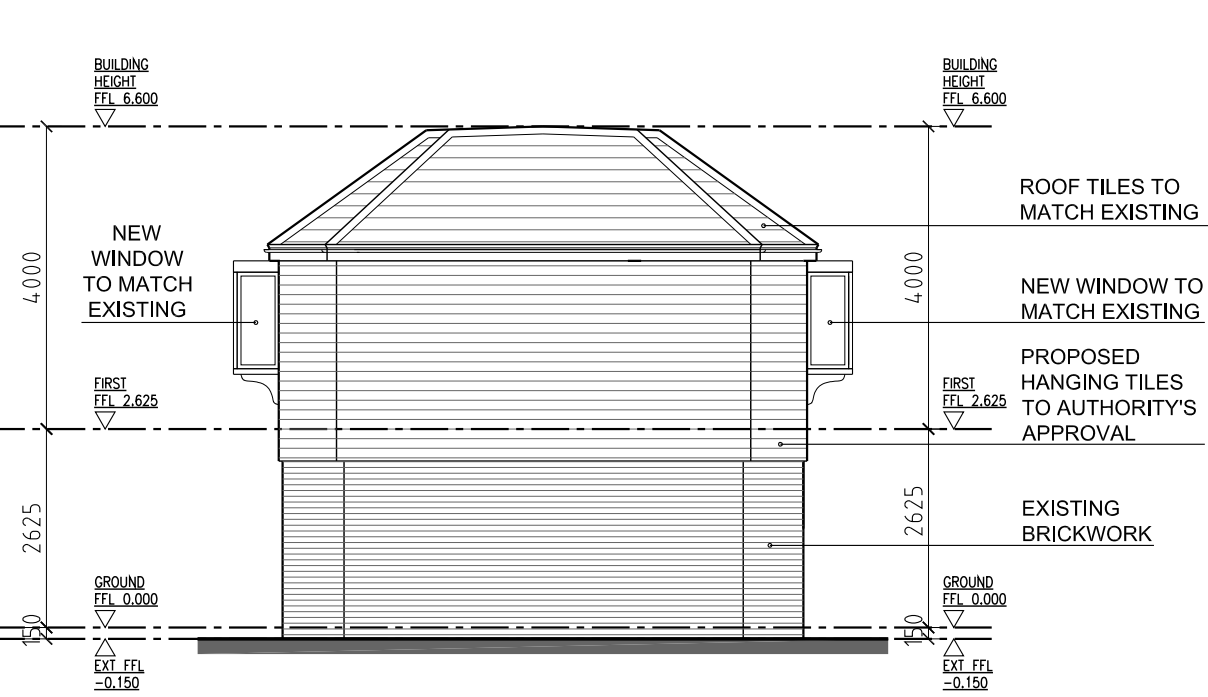


PROPOSED NORTH-EAST ELEVATION




PROPOSED SOUTH-EAST ELEVATION

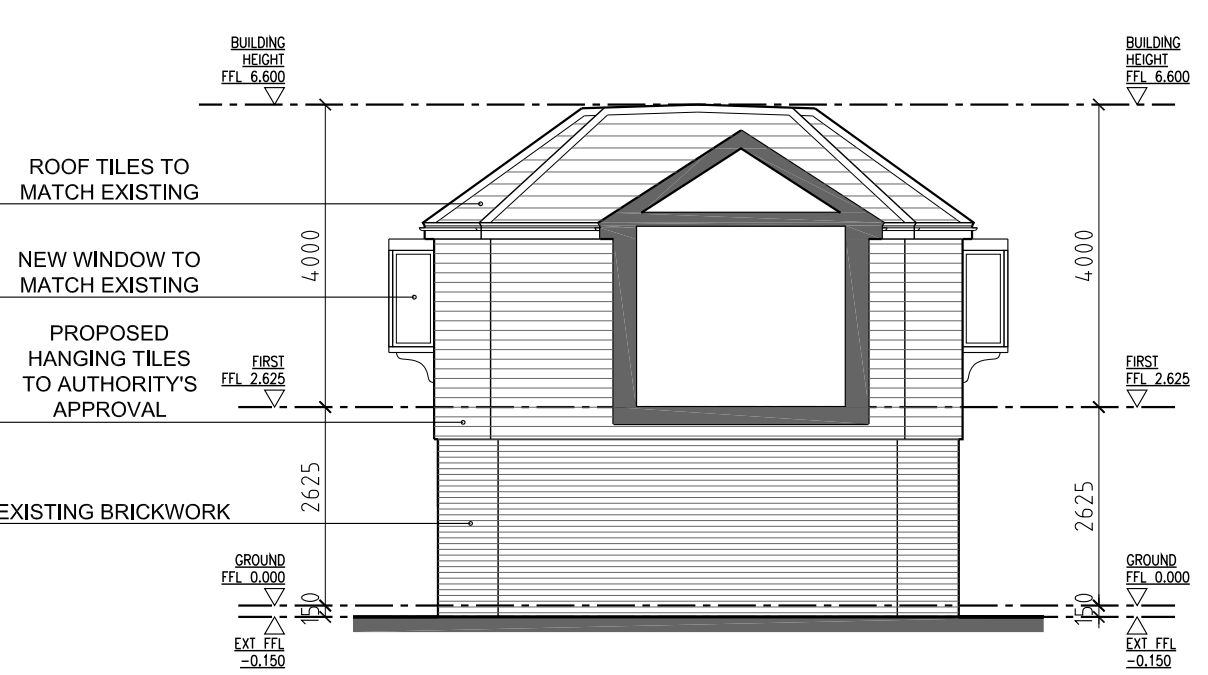

PROPOSED SOUTH-WEST ELEVATION

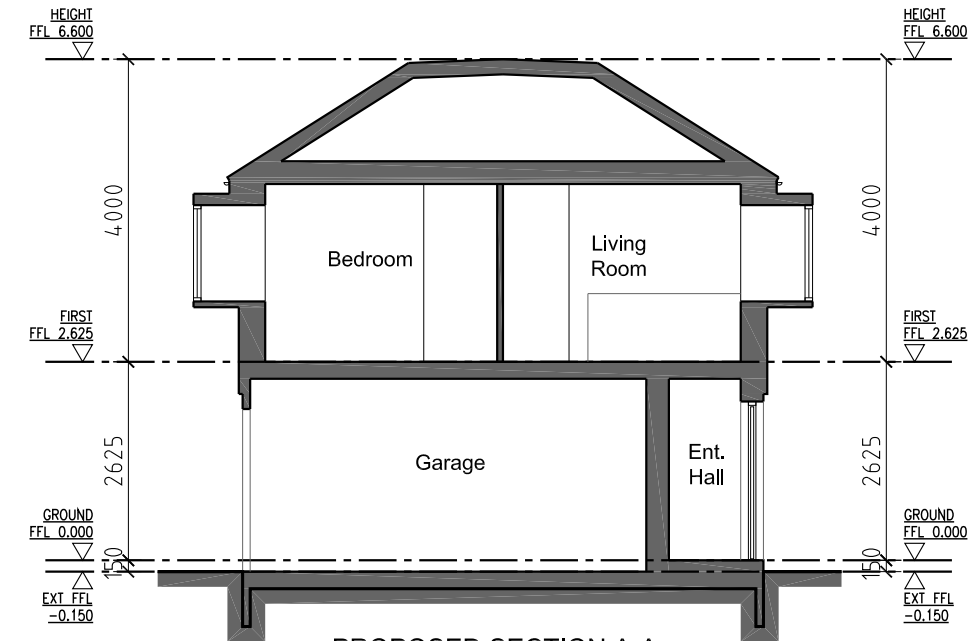


PROPOSED SECTION A-A

 

JJR DESIGNS Limited

Figured dimensions only are to be used. All dimensions to be checked on site. Differences between drawings and between drawings and specification or bills of quantities to be reported to JJR Designs Ltd © This drawing is prepared for the application for:
1. Planning permission
2. Building Regulation Permission
on behalf of the applicant named below and for no other purpose.
The copyright of the drawing and designs remains JJR Designs Ltd.
All copies are only for information about the application, they may not be used for any other purpose without the express written permission of JJR Designs Ltd.

Revisions:

 

Suite 2b,
Church House,
94 Felpham Road
Felpham
West Sussex,
PO22 7PG
TEL: 01243 822081

Architectural
Services
Planning
Building Regs
On Site Supervision
Landscape Design

e-mail: info@jjrdesigns.com

Client:
MR G. & MRS S. HARRIS

Project:
FOUR ELMS, HAM MANOR WAY
ANGMERING, BN16 4JQ

Drawing Title:
PROPOSED ELEVATIONS, SECTION A-A

Issue status:
Outline proposals ☐ Production information ☐ Scheme design ☐
Tender drawing ☐ Detail design ☐ Contract drawing ☐

Scale: 1:100	Drawn: I. Bruma	Checked: R.Stefonski	Approved:	Date: 13.07.2018
Job No: 1353	Drawing No: 104	Revision:		