
 


AREA DISTRICT COUNCIL ASSISTANCE

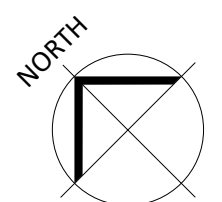


Schedule of Accommodation

- Retail Unit
- 20 x 1 Bedroom Units
- 13 x 2 Bedroom Units

33 Dwellings - 1 bed (61%), 2 bed (39%)

B	21.05.21	Areas updated	EG	SS
A	12.05.21	First Issue	EG	DK

Rev	Date	Description	Rev By	Ckd By
-----	------	-------------	--------	--------

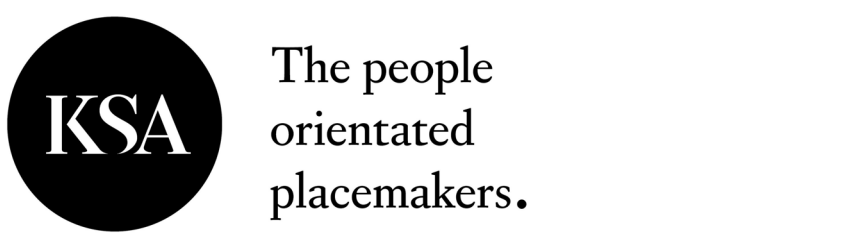

Client
McCARTHY STONE

Project
Former Chandlers Accident Repair Center
High Street
Angmering
BN16 4DR

Drawing Title
First Floor Plan

Drawing Status PLANNING ISSUE	Scale 1 : 100 @ A1
----------------------------------	-----------------------

Document Ref. SO - 2729 - 03 - AC- 201	Revision B	Drawn By EG
---	---------------	----------------