



GENERAL NOTES :  
1. This drawing is the copyright of Kenn Scaddan Associates Ltd and may not be copied, altered or reproduced in any form or passed on to a third party without written consent. If in doubt ASK.  
2. This drawing has been produced exclusively for this project, and cannot be used for any other purpose.  
3. The drawing reflects current standards and legislation agreed for this project at the time of original issue.

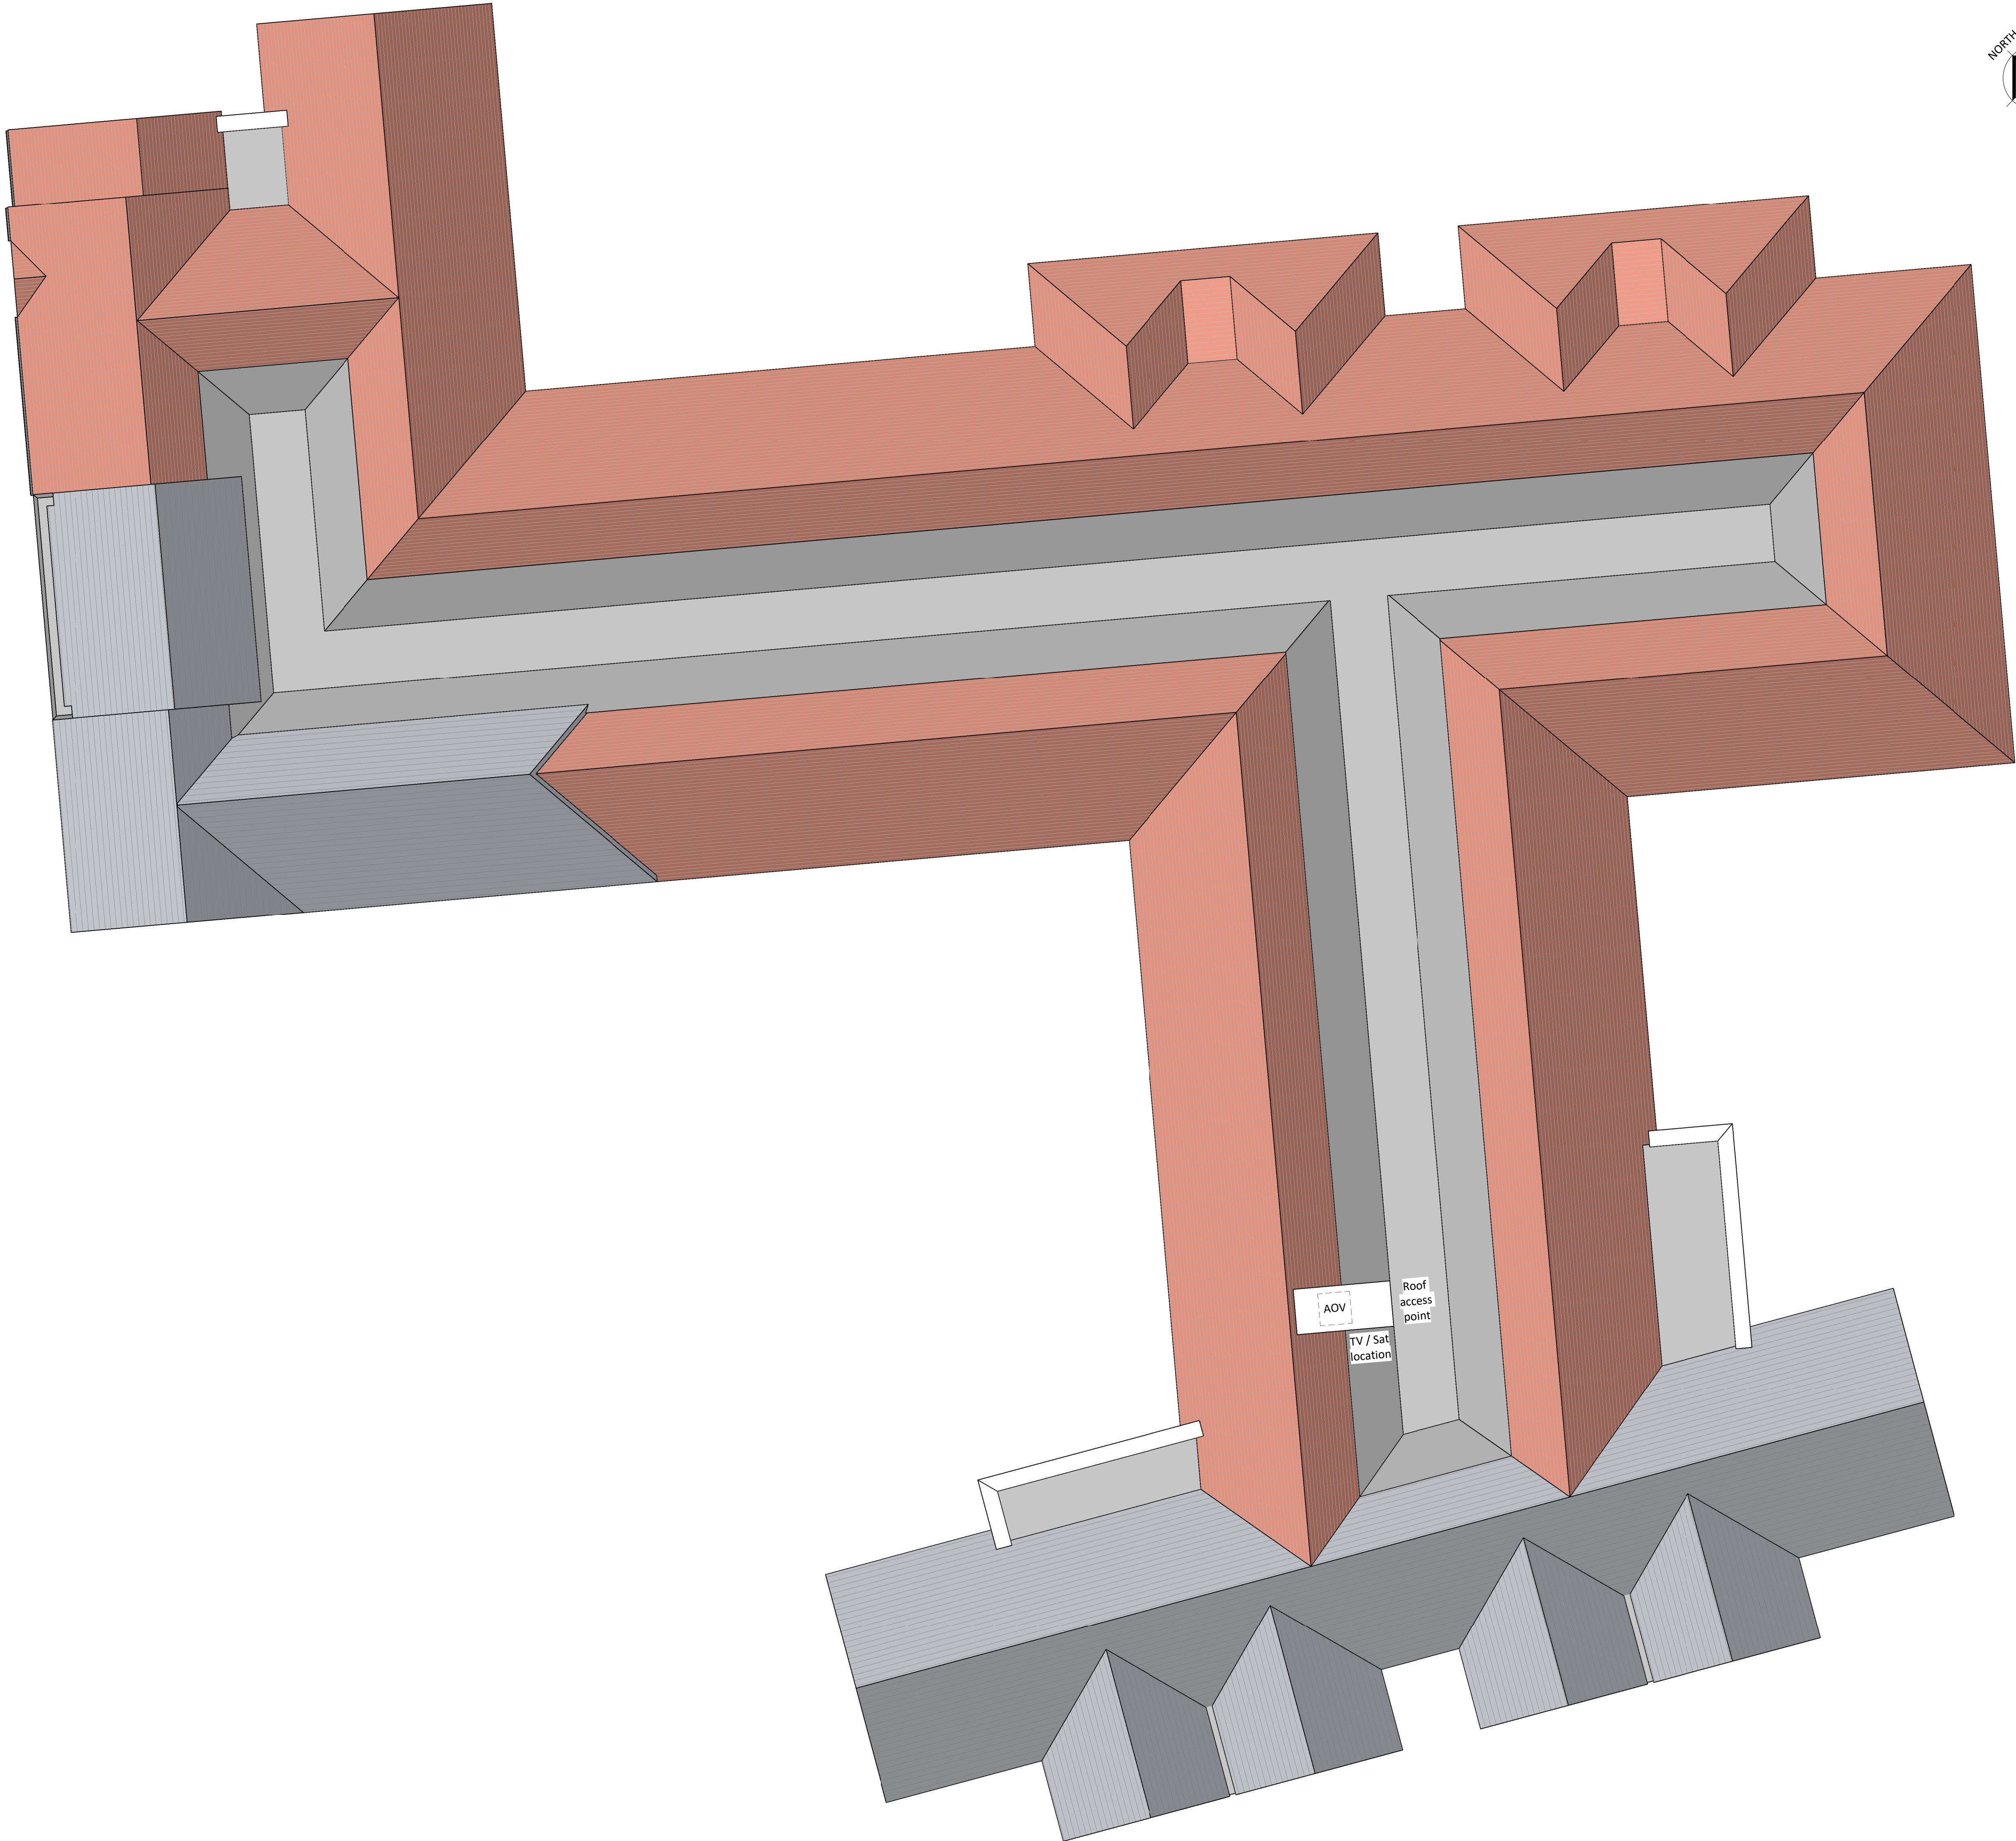

A 12.05.21 First Issue EG DK

| Rev | Date | Description | Rev By | Ckd By |
|-----|------|-------------|--------|--------|
|-----|------|-------------|--------|--------|

 

The people  
orientated  
placemakers.

Client

McCARTHY STONE

Project

Former Chandlers Accident Repair Center  
High Street  
Angmering  
BN16 4DR

Drawing Title

Roof Plan

Drawing Status  
PLANNING ISSUE

Scale  
1 : 100 @ A1

| Document Ref.            | Revision | Drawn By |
|--------------------------|----------|----------|
| SO - 2729 - 03 - AC- 202 | A        | EG       |

