

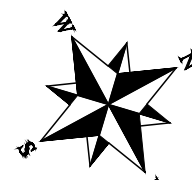
 


GROUND FLOOR

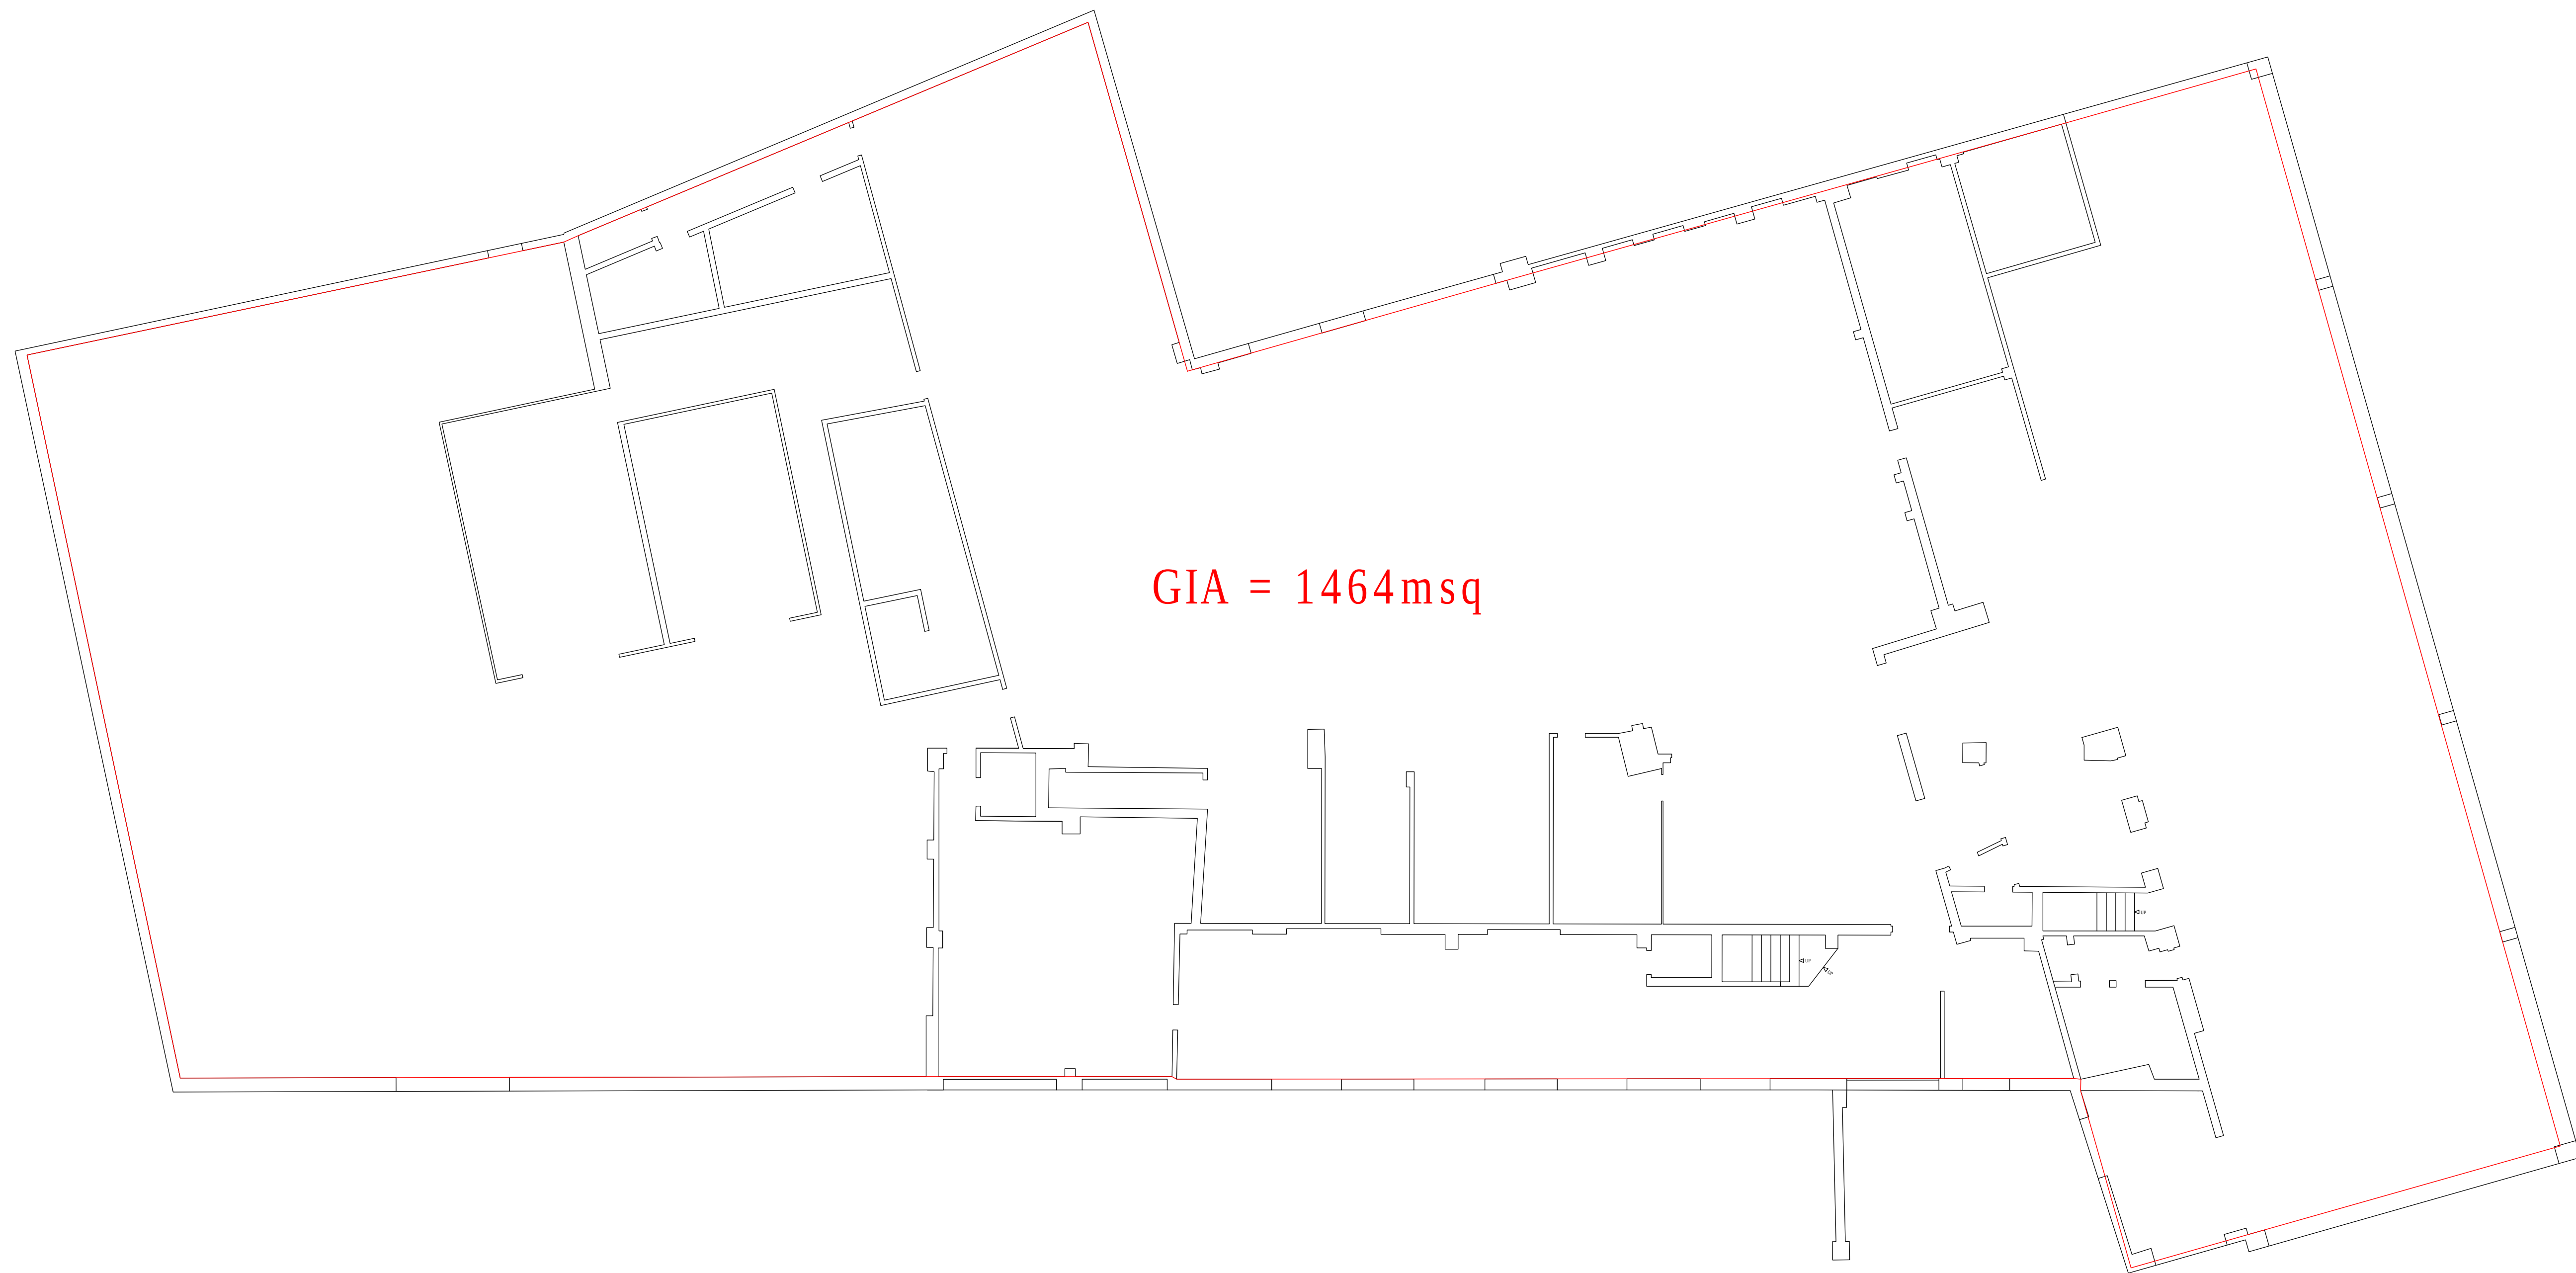

Scale

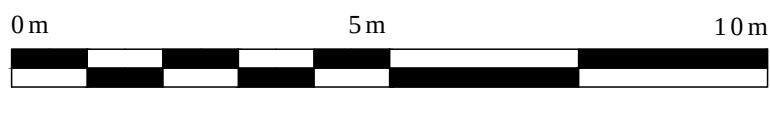

SERVICES/STREET FURNITURE		FOULAGE	
AOD	ABOVE ORDNANCE DATUM	TREE CANOPY	
AV	AVE VALLEY	SMALL TREES/BUSHES	
B	BOLLARD	HEDGES	
B-LL	BELL-ROD BOLLARD		
BL	BEHIND BELLS		
BT	BRITISH TELEPHONE CABLE		
BTB	BRITISH TELEPHONE BOX		
BS	BUS STOP		
CB	CONCRETE CONCOURSE		
CCV	CANAL CULVERT		
CD	CONCRETE DRIVING SLABS		
DE	DEEP DRAIN		
DP	DOWNSIDE		
ECB	ELECTRICITY CONTROL BOX		
ELCP	ELECTRICITY CABLE PIT		
ELCP	ELECTRICITY POLE		
EF	EARTH ROAD COVER		
FI	FIRE HYDRANT		
F/B	FLOWER BED		
FL	FLAME		
FL	FLARE POLE		
GP	GRASS		
GV	GAZ VALVE		
GU	GULLY		
I	INSPECTION COVER		
LB	LETTER BOX		
LH	LAMP HOLE		
LP	LAMP POST		
MP	MANHOLE		
MP	MARKER POST		
NP	ROAD NAME PLATE		
OSBM	O.S. BENCHMARK		
PCL	PRE-CAST CONCRETE DRIVING POLE		
PK	PRE-CAST CONCRETE KERBS		
PM	PARKING METER		
RD	ROADSIDE TIE		
RS	ROAD SIGN		
RS	RAILWAY/RAIL DOWNSIDE		
SP	SIGN POST		
STR	STEEL STATION		
ST	STACK PIPE		
SY	STOP VALVE/CULVERT		
TAP	WATER TAP/DOWNSIDE		
TDM	TELEPHONE BENCHMARK		
TR	TELEPHONE CABLE BOX		
TI	TRIAL HOLE		
TL	TRAFFIC LIGHT		
TE	TELEGRAPH POLE		
VENT	VENT PIPE		
WL	WATER LEVEL		
WM	WATER METER		
WWSV	WATER METER STOP VALVE		
WS	WASH OUT		
WT	WATER TROUGH		
TELEPHONE CABLE	-----		
ELECTRICITY CABLE	-----		
		BUILDINGS	
		HEIGHTS ABOVE FL	
		SCH STRUCTURAL CEILING HEIGHT	
		PCH PLANK CEILING HEIGHT	
		DOOR DOOR HEAD HEIGHT	
		C-H CEILING HEIGHT	
		C-F CUL HEIGHT	
		LEVELS RELATIVE TO DATUM	
		FL FLOOR LEVEL	
		EL EAVES LEVEL	
		RL ROOF LEVEL	
		FLR FLOOR LEVEL	
		PLR PLANT LEVEL	
		WINDOW	
		DOOR	
		MCHWMT	
		ELECTRICAL	
		PLANK SOCKET	
		CTV CTV	
		LIGHT SWITCH	
		FIR	
		SPOT LIGHT	
		WALL LIGHT	
		FIRE	
		BREAM GLASS CANT POINT	
		SHORE ALARM	
		DRY RISER OUTLET	
		FURNITURE	
		ACCESS POINT	
		GATE	
		STILE	

Notes

This survey has been computed and drawn about a plane local grid and added to a survey by others.

It was surveyed for a scale of 1:200, any subsequent enlargements should be verified on site.

Whilst every care has been taken, no responsibility can be accepted for errors or omissions caused by detail obscured or not accessible at the time of this survey.

Visible features in the vicinity of the boundaries, as shown on this survey, may not represent the extent of legally conveyed ownership.

This drawing is to be read in conjunction with Baypoint survey drawings:

- | | |
|-------------|---------------------|
| 3183-SV-1 | Level Survey |
| 3183-SV-2-1 | Garage Ground Floor |
| 3183-SV-2-1 | Garage First Floor |
| 3183-SV-2-3 | Garage Elevations |
| 3183-SV-3-1 | Phares Floor Plans |
| 3183-SV-3-2 | Phares Elevations |
| 3183-SV-4-1 | Eachways Elevations |
| 3183-SV-5-1 | Showroom Floor Plan |
| 3183-SV-5-2 | Showroom Elevations |

Revisions



Baypoint Surveys Ltd, 82 Castle Lane West, Bournemouth, BH9 3JU
T 01202 301012 M 07770 386996
E info@baypoint.co.uk W www.baypoint.co.uk



project

Water Lane
Angmering
BN16 4EH

client

McCarthy & Stone

drawing title

Garage Ground Floor

Copyright 2019 ©

scale 1:100

paper size

A1

drawn by EJB checked by SPB

date

19.04.2021

grid

OS National Grid

datum

OS Datum

drawing number

3183-SV-2-1

revision