
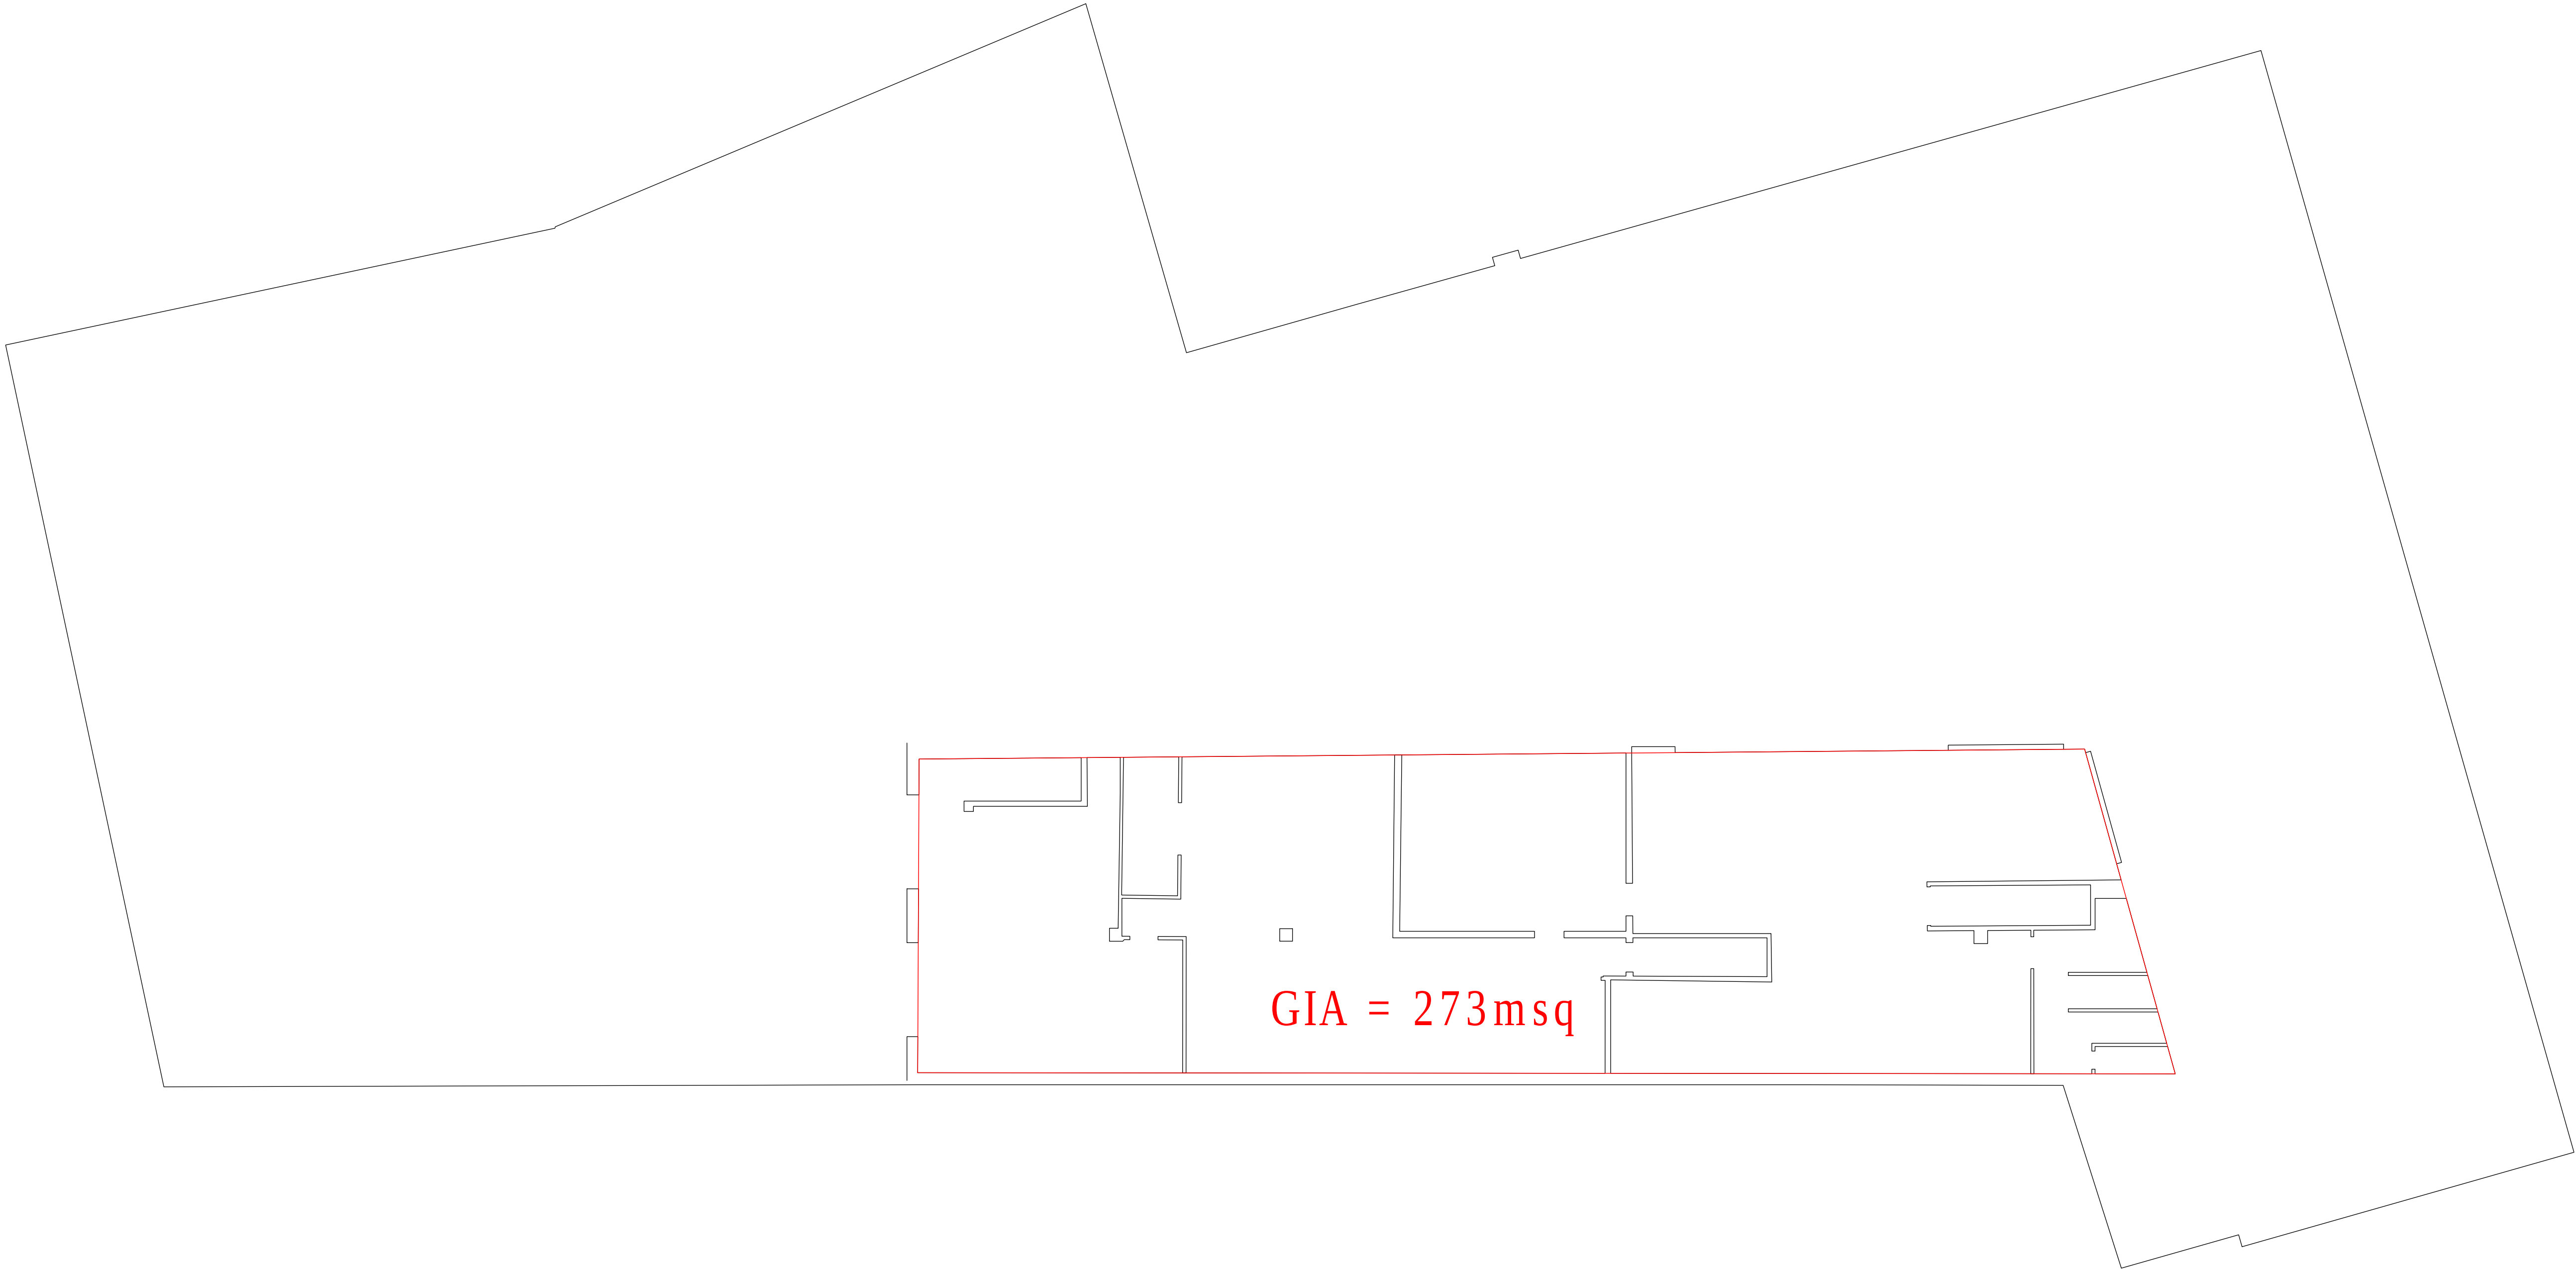


FIRST FLOOR

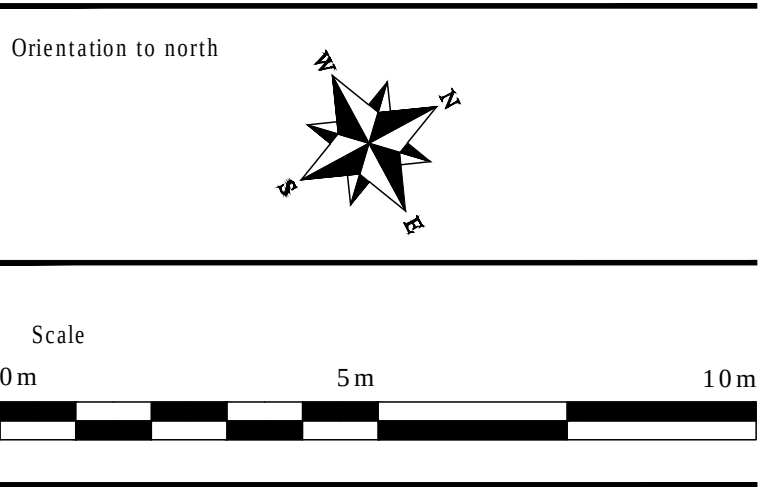

LEGEND	
SERVICES/STREET FURNITURE	FOLIAGE
AD AV B B-IL BB BT BTB CITY BS CINC CPS DK DP ECB ELCP EP ERC FI FIB FL FP GP GV GU IC LB LI LP MH MP NP OSM PCE PCK PM RE RS RWP SP STN STP SV TAP TBM TCB TH TL TP VEM WL WM WMSV WO WT TELEPHONE CABLE ELECTRICITY CABLE	TREE CANOPY SMALL TREES/BUSHES HEDGES Species Oak 2-3m Oak 6-7 No. of trunks
BUILDINGS	
HEIGHTS ABOVE FL SCH STRUCTURAL CEILING HEIGHT PCH FALSE CEILING HEIGHT DH DOOR HEAD HEIGHT C-H HEAD HEIGHT F-C CELL HEIGHT LEVELS RELATIVE TO DATUM FL FLOOR LEVEL EL EAVES LEVEL RL ROOF LEVEL FRL FLAT ROOF LEVEL PL PARAPET LEVEL WINDOW DOOR ARCHWAY	
ELECTRICAL	
LAMP SOCKET BLANKING PLATE CCTV LIGHT SWITCH PIR SPOT LIGHT WALL LIGHT	
FENCES	
BWFF BARBED WIRE FENCE CBF CLOSE BOARDED FENCE LFF CHAIN LINK FENCE CPF CHESTNUT PALING FENCE CWF CHICKEN WIRE FENCE IRF IRON RAILING FENCE PMF POST & MESH FENCE PRF POST & RAIL FENCE PWF POST & WIRE FENCE SF STYLED FENCE GATE STILE	
FIRE	
BREAM GLASS CALL POINT SMOKE ALARM DRY RISER OUTLET	
FURNITURE	
ACCESS POINT	

Notes

This survey has been computed and drawn about a plane local grid and added to a survey by others.
Baypoint Survey data in RED.
It was surveyed for a scale of 1:200, any subsequent enlargements should be verified on site.

Whilst every care has been taken, no responsibility can be accepted for errors or omissions caused by detail obscured or not accessible at the time of this survey.

Visible features in the vicinity of the boundaries, as shown on this survey, may not represent the extent of legally conveyed ownership.

This drawing is to be read in conjunction with Baypoint survey drawings:

3183-SV-1	Level Survey
3183-SV-2-1	Garage Ground Floor
3183-SV-2-1	Garage First Floor
3183-SV-2-3	Garage Elevations
3183-SV-3-1	Phares Floor Plans
3183-SV-3-2	Phares Elevations
3183-SV-4-1	Eachways Elevations
3183-SV-5-1	Showroom Floor Plan
3183-SV-5-2	Showroom Elevations

Revisions

Baypoint

surveys

Land Surveys

Site Setting Out

3D Laser Scanning

Measured Building Surveys

Baypoint Surveys Ltd, 82 Castle Lane West, Bournemouth, BH9 3JU
T 01202 301012 M 07770 386996
E info@baypoint.co.uk W www.baypoint.co.uk

project

Water Lane
Angmering
BN16 4EH

client

McCarthy & Stone

drawing title

Garage First Floor

scale 1:100

paper size A1

drawn by EJB checked by SPB

date 19.04.2021

grid OS National Grid

datum OS Datum

drawing number 3183-SV-2-2

revision

Copyright 2019 ©