


TREE PROTECTION (Plan 3A)

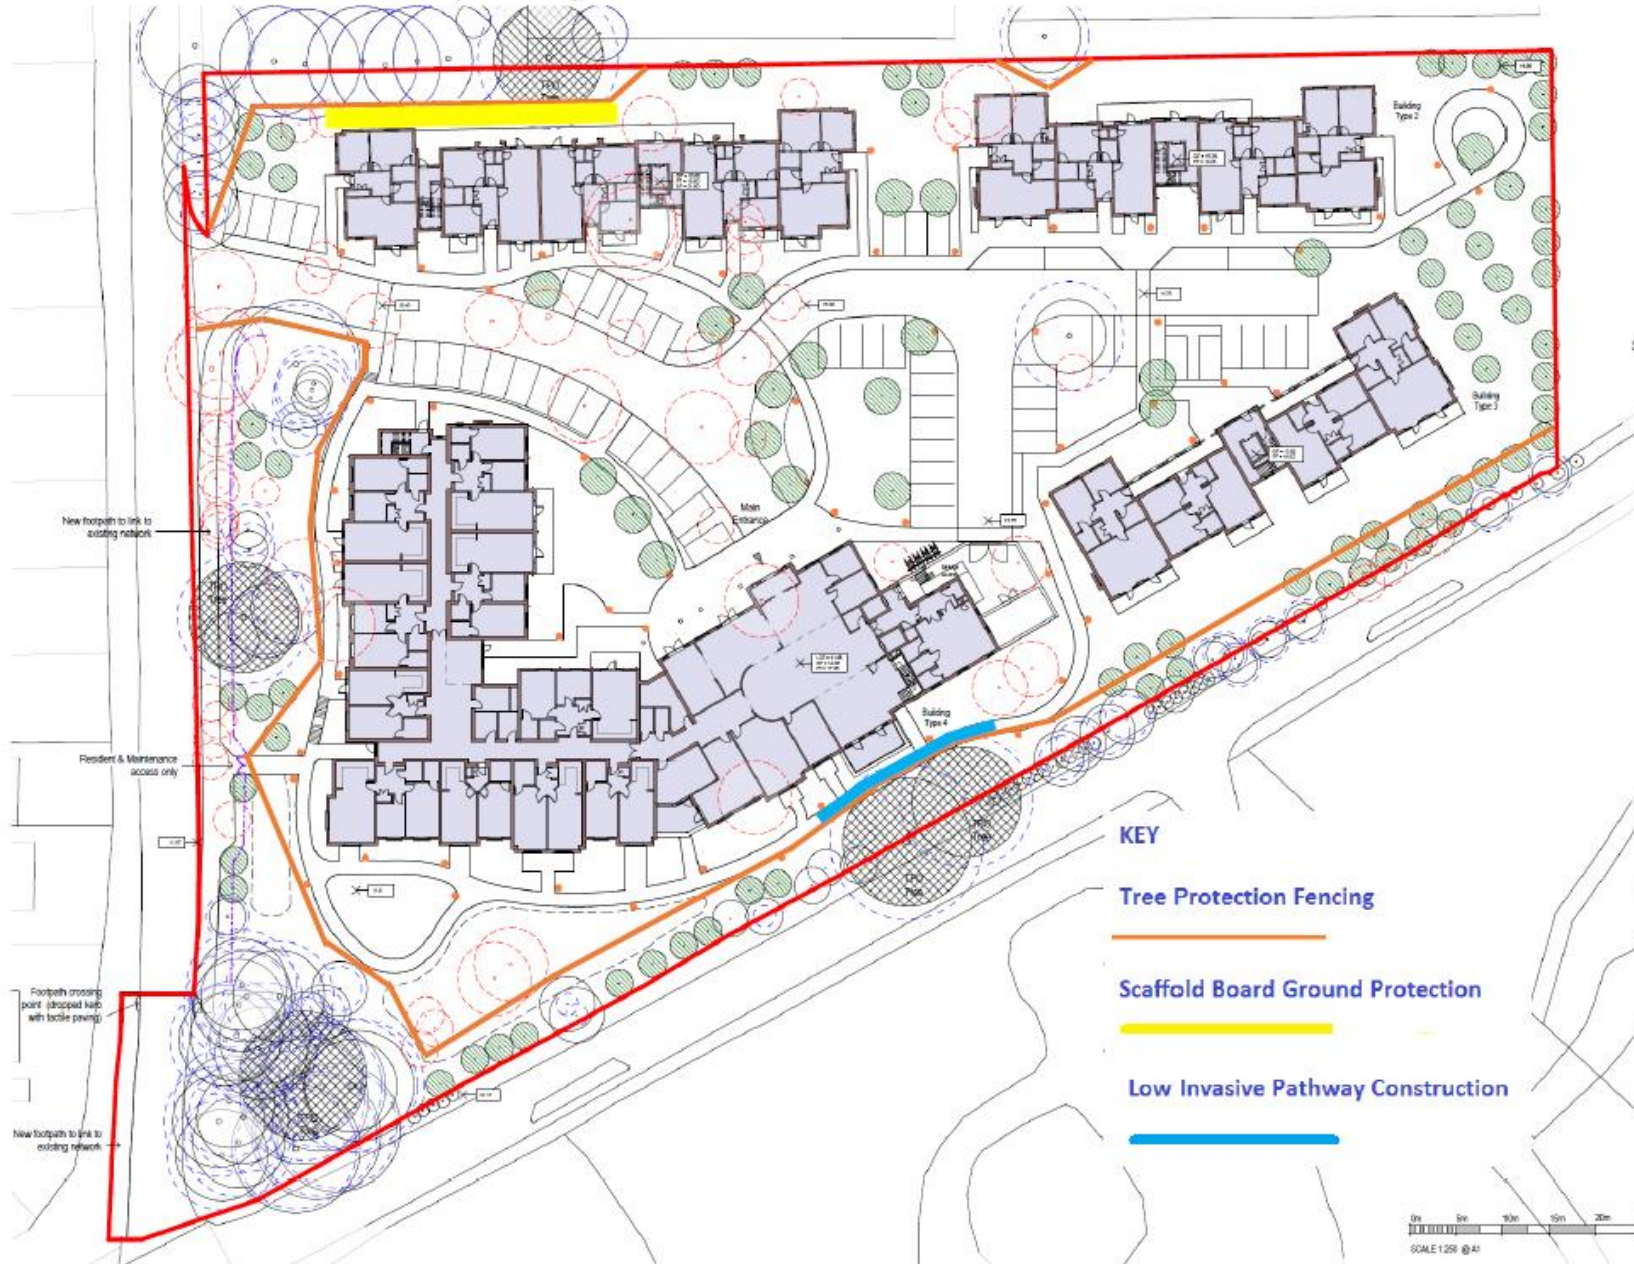

Schedule of Accommodation

45 two Bedroom apartments
 9 one Bedroom apartments
 TOTAL = 53 apartments

- Lighting Bollard
- Existing Trees
- TPO Trees
- Proposed Trees
- Root Protection Areas
- Trees to be removed
- Application Boundary


Please refer to TLP drawings for detailed landscape proposal, boundary treatments and materials

KEY

Tree Protection Fencing

Scaffold Board Ground Protection

Low Invasive Pathway Construction

 

1	08/11/18	Original Council Planning Application	001
2	27/01/19	Site Plan updated following customer call	002
3	02/02/19	Client agreement to a plan	003
4	02/02/19	Client agreement to a plan	004

harrisirwin architects & designers	
ARUN DISTRICT, ARUN, HICKMERE, SUSSEX	
TELEPHONE: 01243 89511	
E: 01243 895118	
A: 4000044@harrisirwin.com	
W: www.harrisirwin.com	

Project:	Proposed GOLF Care
Client:	Chapman Lane
Location:	Angmering

Client:	FRONTIER
---------	-----------------

Drawing Title:	Proposed Site Layout (inc. Proposed Levels)
----------------	---

PLANNING			
Drawn by:	1:250	Drawn by:	01/11/18
Drawn by:	MSD	Drawn by:	MSD
Drawn by:	MSD	Drawn by:	MSD
Project No:	1877	Drawn by:	PL01/18
Project No:	1877	Drawn by:	PL01/18