



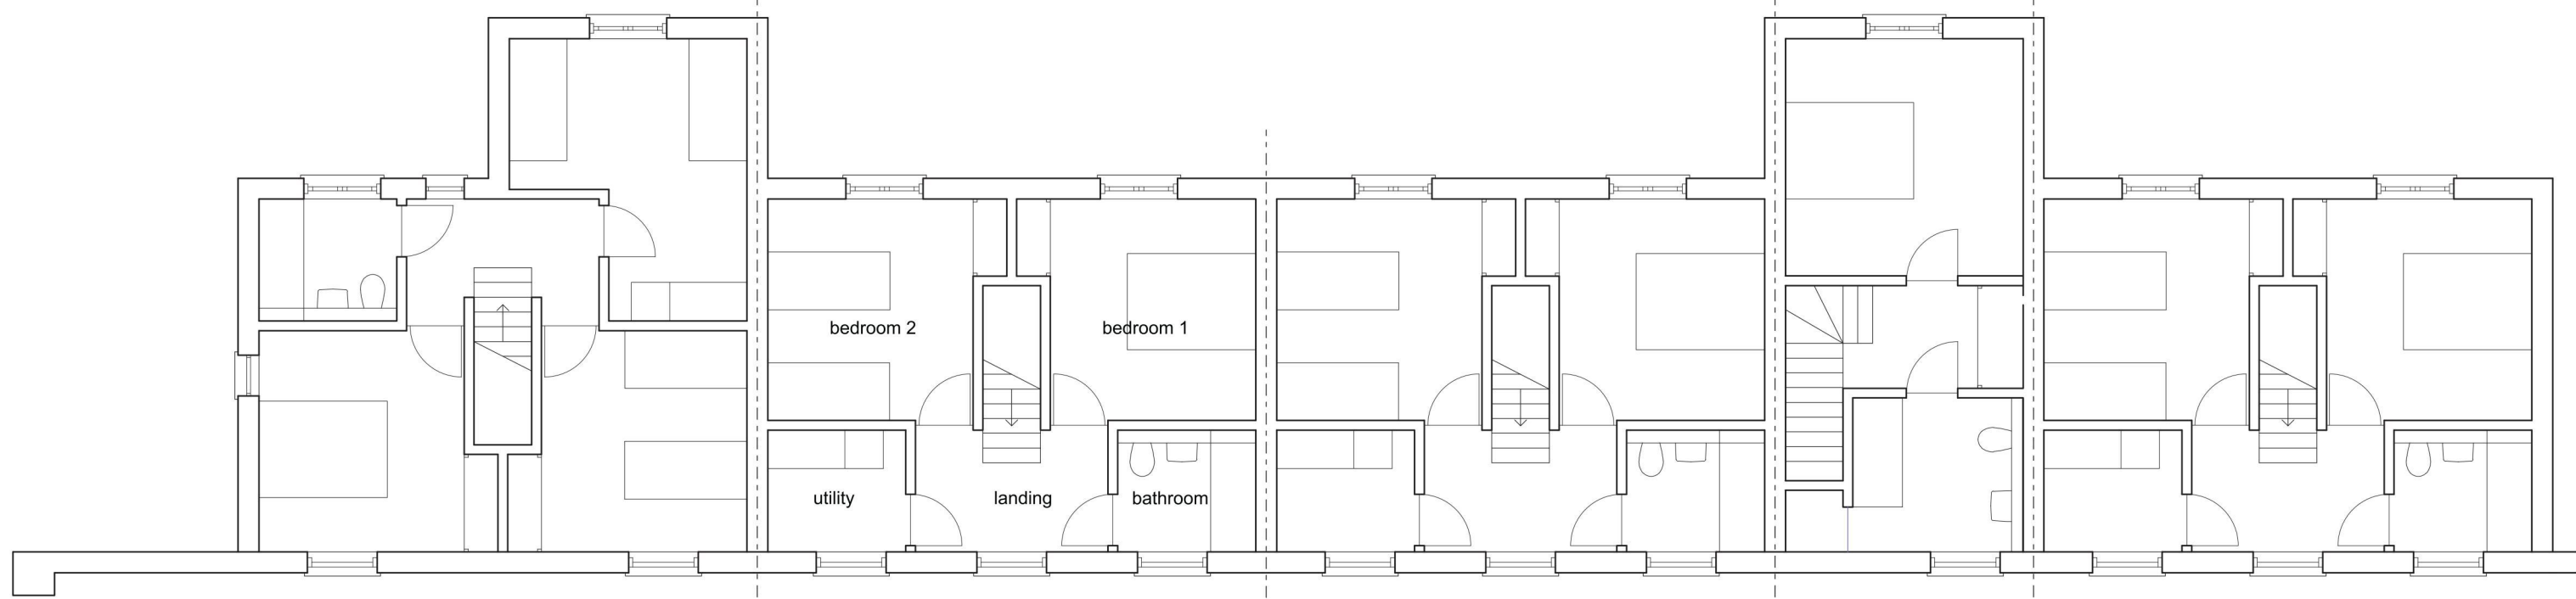

First Floor Plan

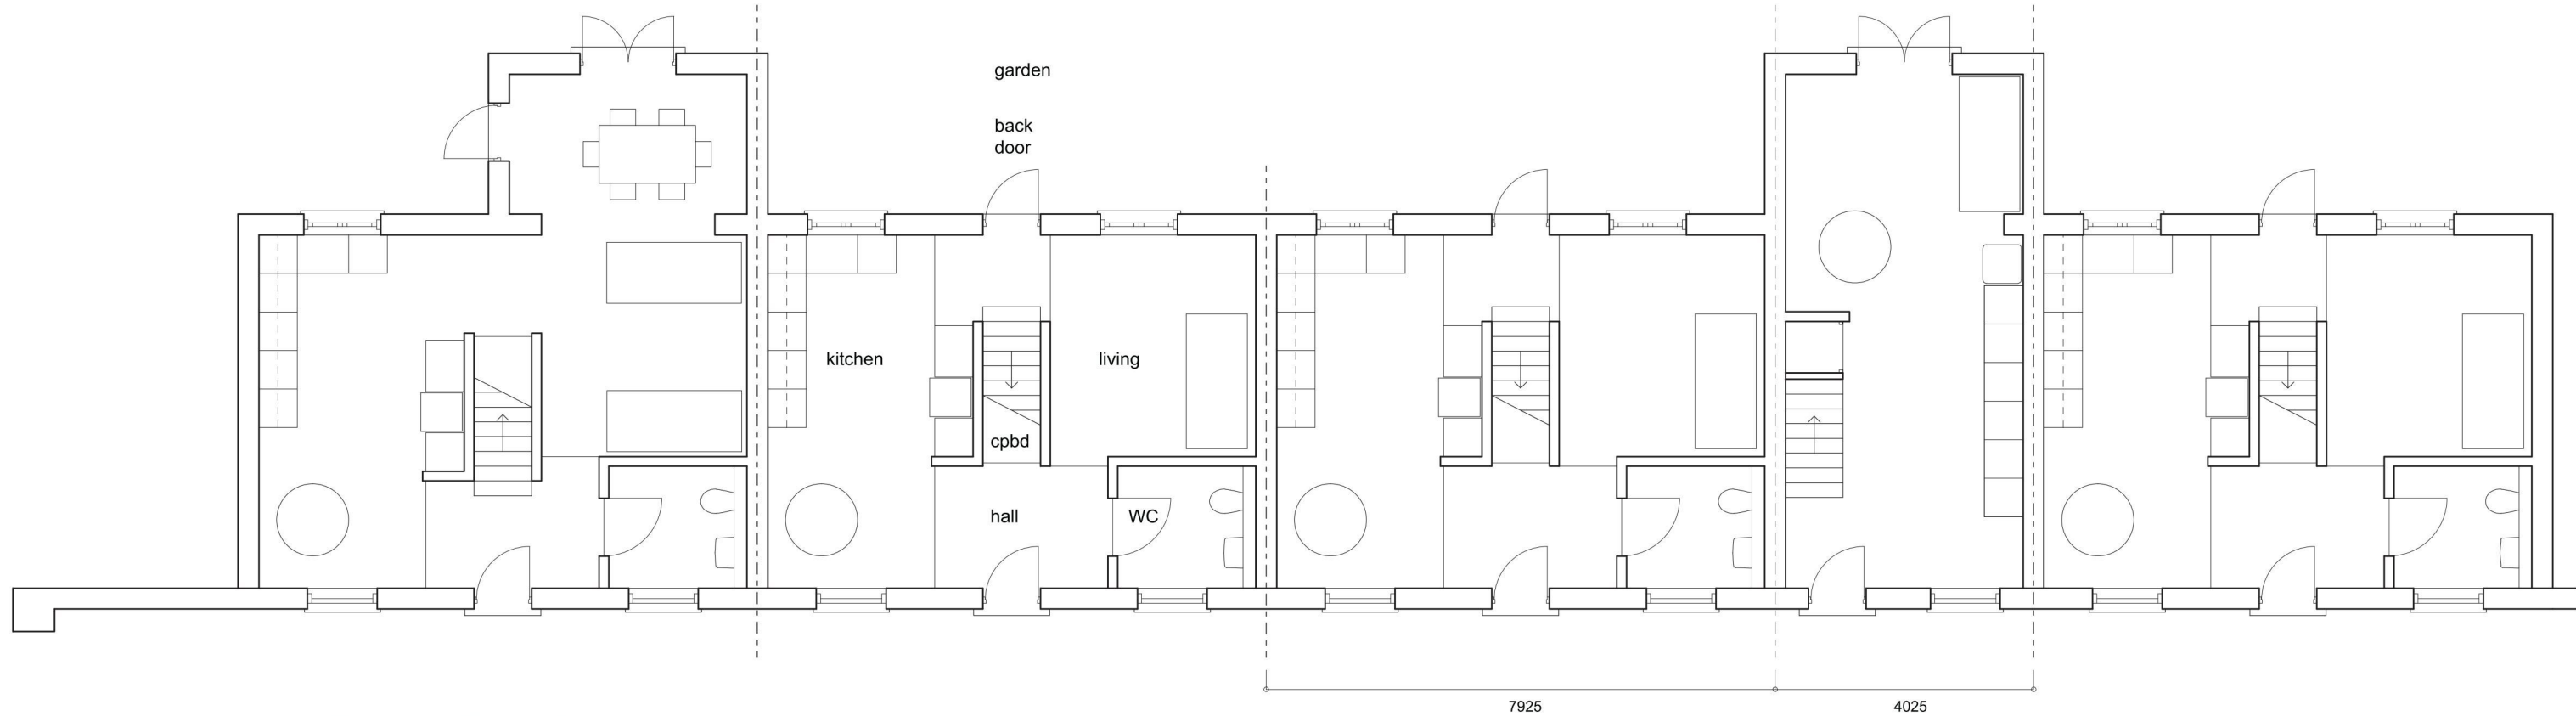


Ground Floor Plan




Terrace A - North: Front Elevation

Masonry chimneys
non-functional
Ridge 6950 mm. 30 degrees
Parapet 5700 mm
Brick front elevation. Concrete lintols &
cills painted white. Cills 75mm relief,
lintol 25mm. Artificial slate roof.
Windows uPVC. Doors GRP.

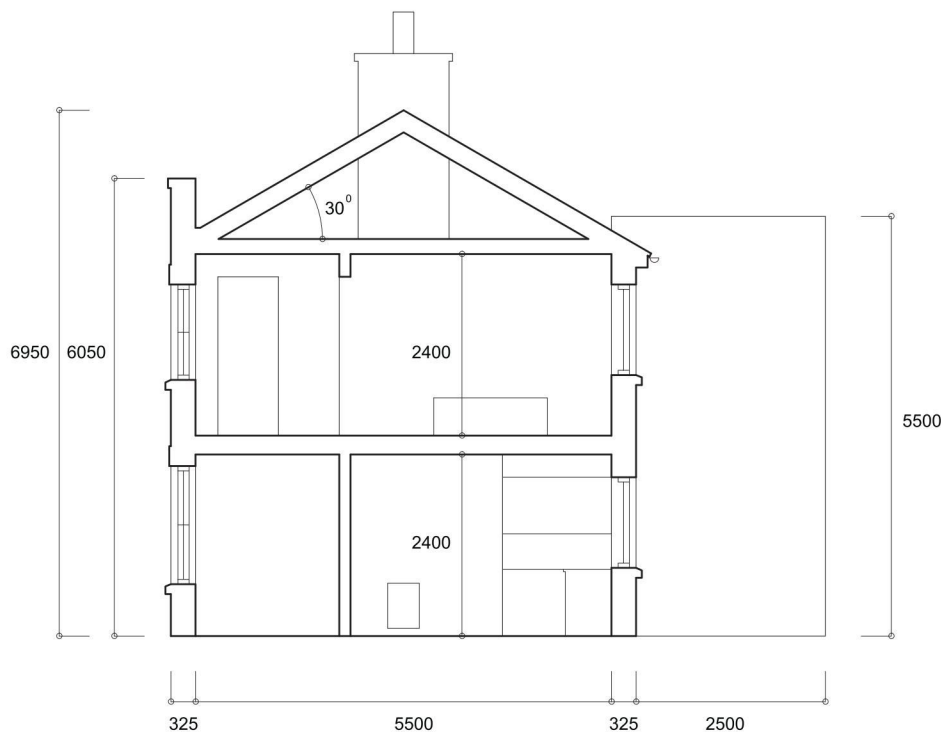


Terrace A - Section

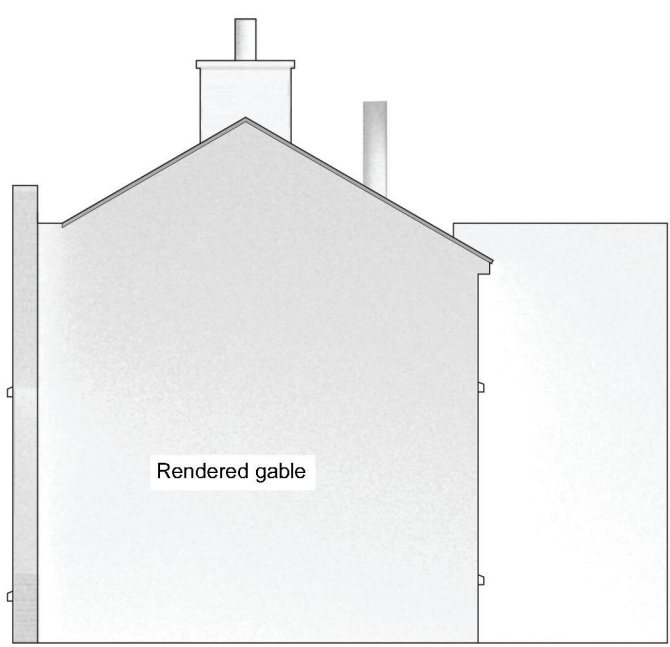


Terrace A - West Elevation



Terrace A - South: Rear Elevation

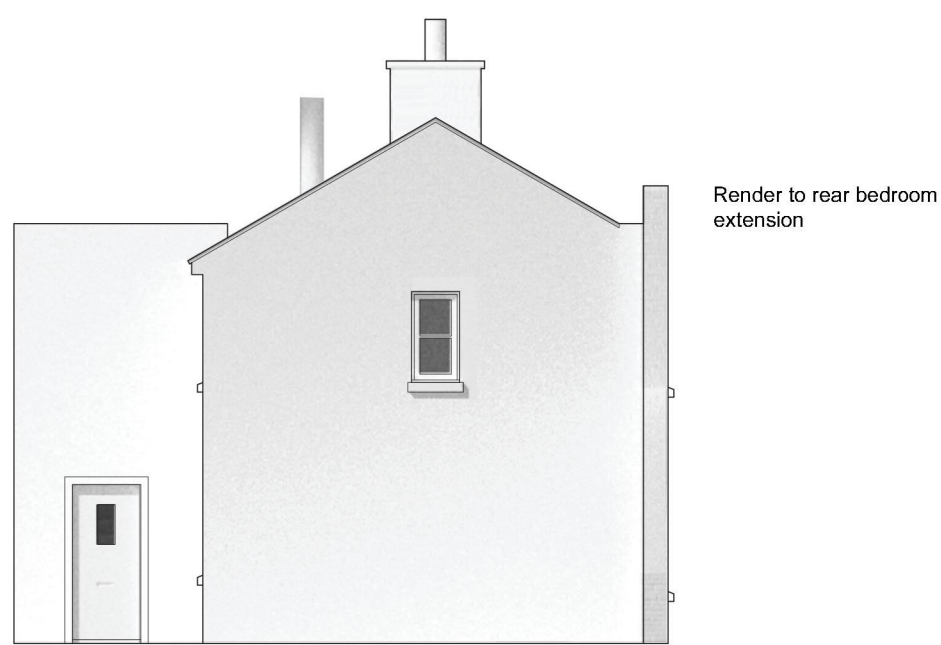

Terrace A - East Elevation

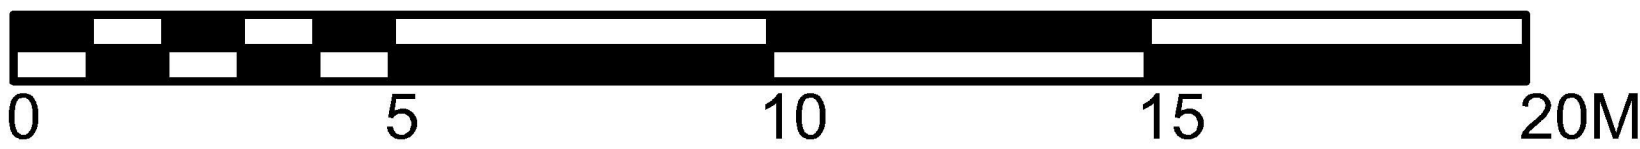

SCALE BAR 1:100

REVISIONS			
A	07-06-2021	RW	Scaling corrected
No.	Date	By	Details
HWP		THE HOWSE WALLIS PARTNERSHIP	
The Studio, 24 Gipsy Hill, London SE19 1NL. mail@howsewallis.com 020 7403 8869 01243 641716			
DRAWING TITLE :			
Terrace A Drawing Sheet			
PROJECT :			
Mayflower Way ACLT			
CLIENT :			
Angmering Community Land Trust			
Scale.	Date:	Drawn:	Approved:
1:100	10th May 2021	RW	BH
Job No.	Drawing No.	Rev No:	Status
17.319	P01	A	P