



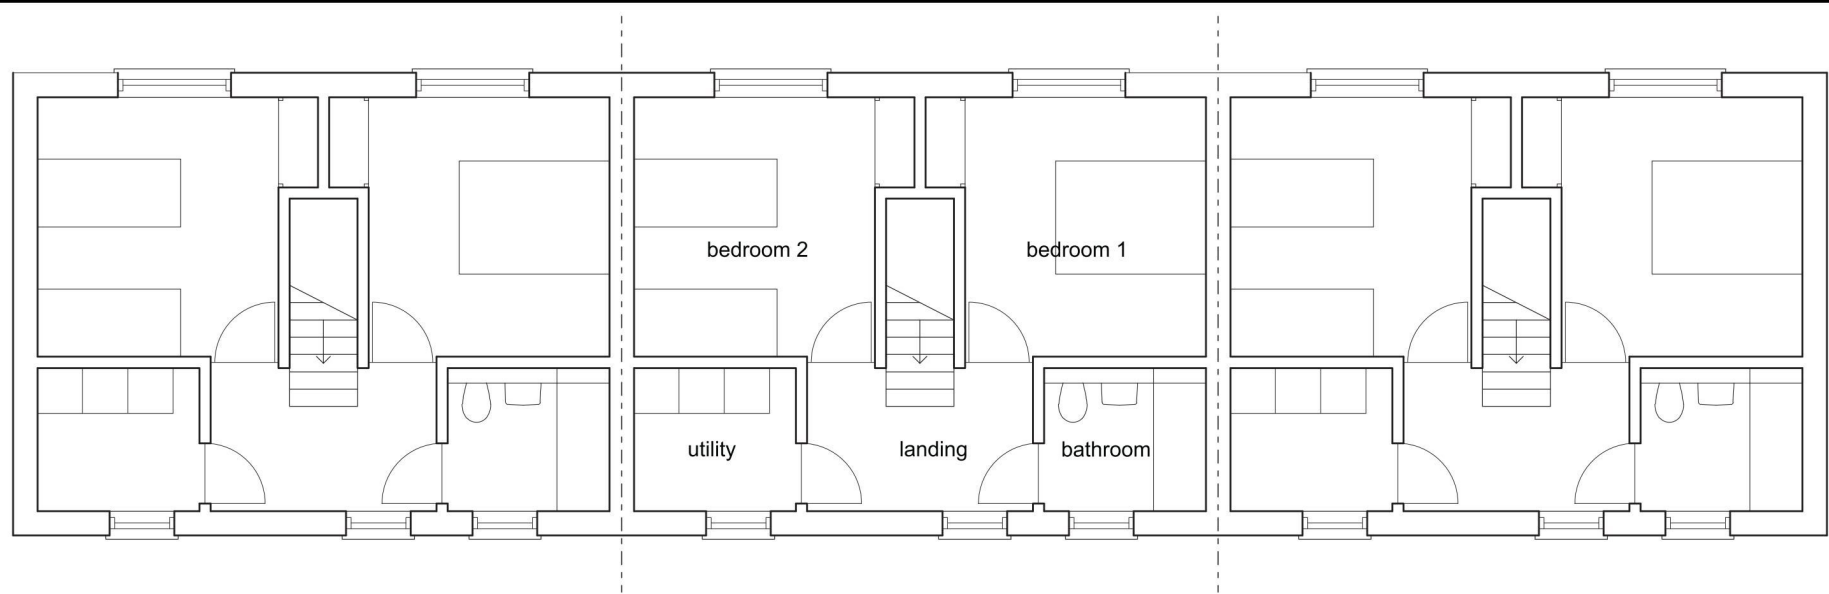

First Floor Plan

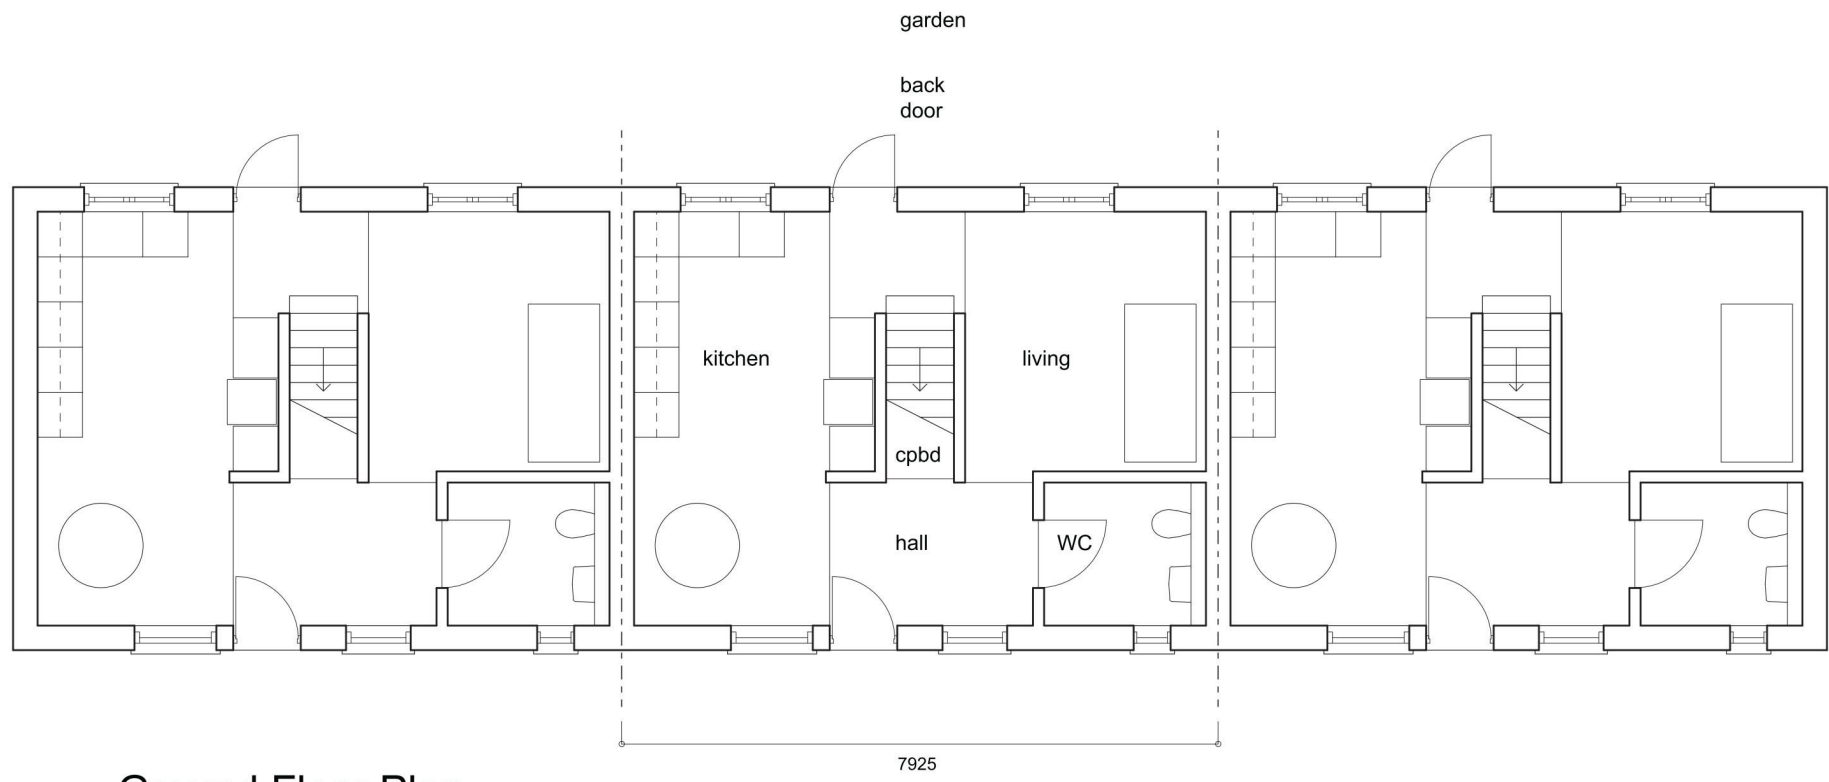


Ground Floor Plan




Terrace B - West: Front Elevation




Terrace B - East: Rear Elevation

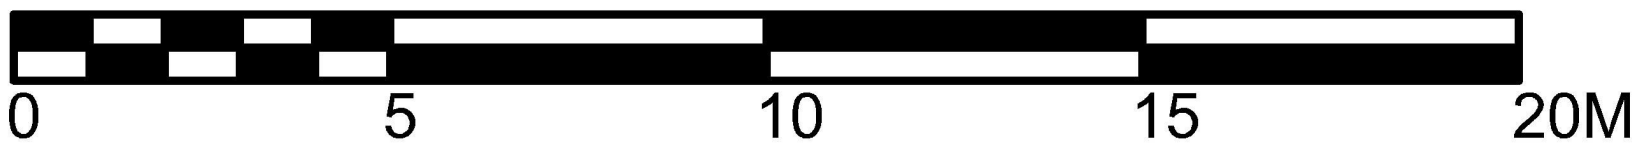


SCALE BAR 1:100

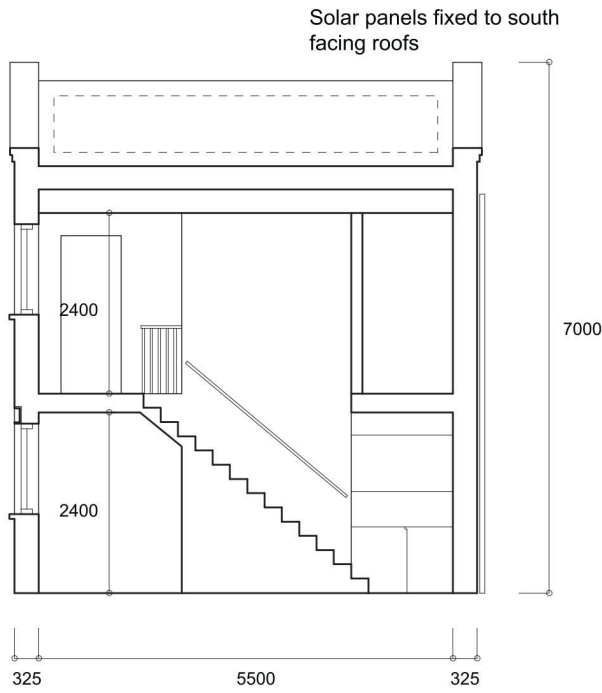


Terrace B - Section

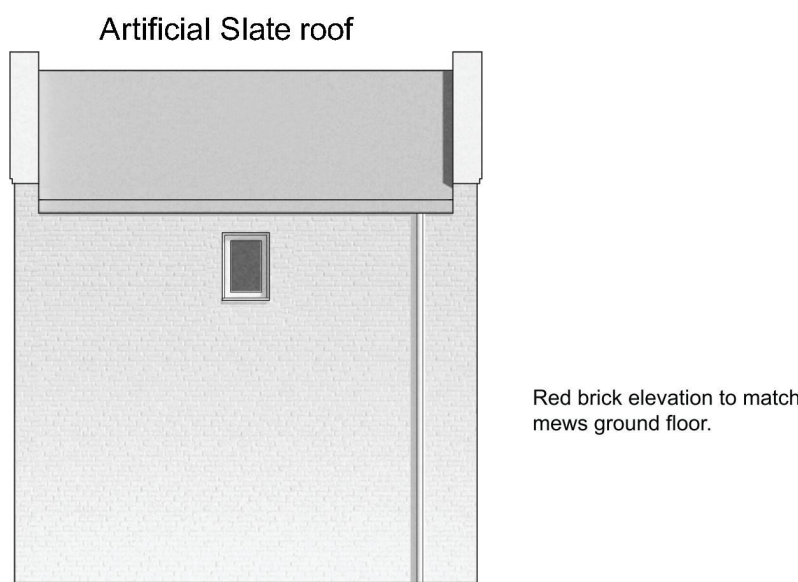


Terrace A - North Elevation

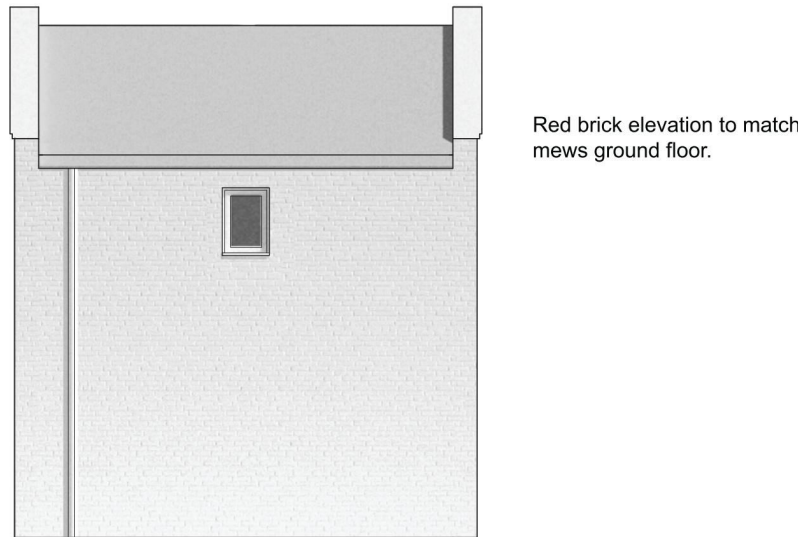

Terrace B - South Elevation

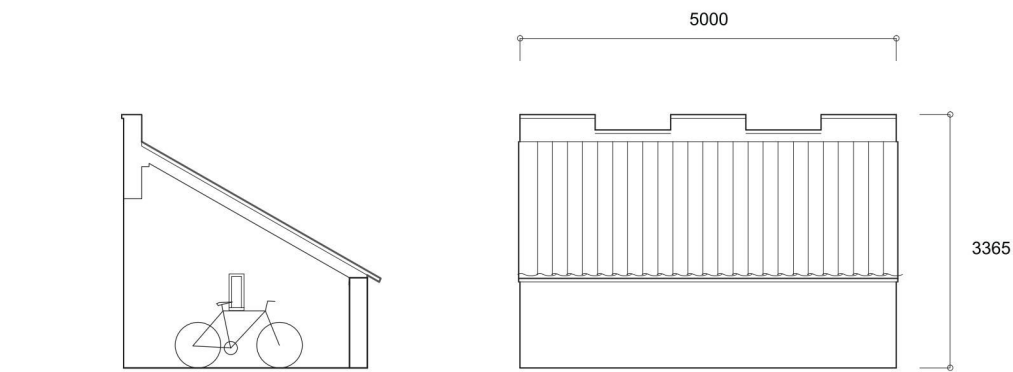

Bicycle Shed 1 - Section and Elevation

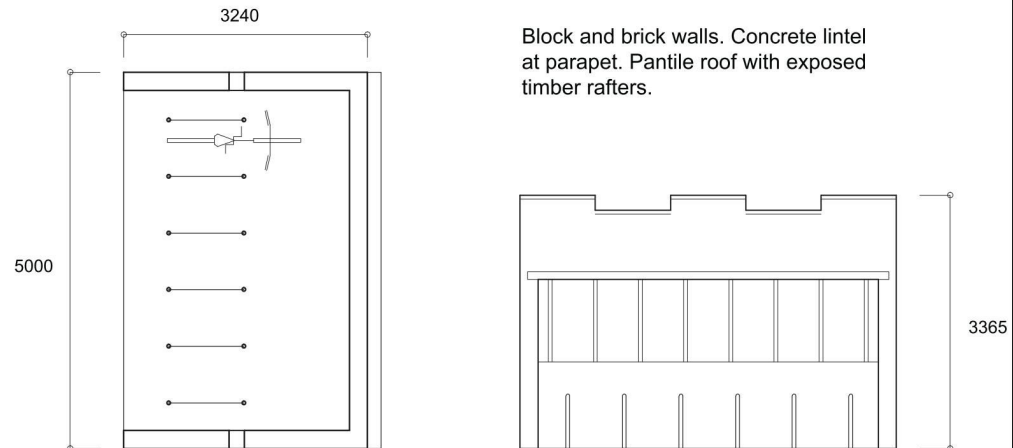

Bicycle Shed 1 - Plan and Elevation

REVISIONS			
A	07-06-2021	RW	Scaling corrected
No.	Date	By	Details
HWP		THE HOWSE WALLIS PARTNERSHIP	
The Studio, 24 Gipsy Hill, London SE19 1NL. mail@howsewallis.com 020 7403 8869 01243 641716			
DRAWING TITLE :			
Terrace B Drawing Sheet			
PROJECT :			
Mayflower Way ACLT			
CLIENT :			
Angmering Community Land Trust			
Scale.	Date:	Drawn:	Approved:
1:100	10th May 2021	RW	BH
Job No.	Drawing No.	Rev No:	Status
17.319	P02	A	P