



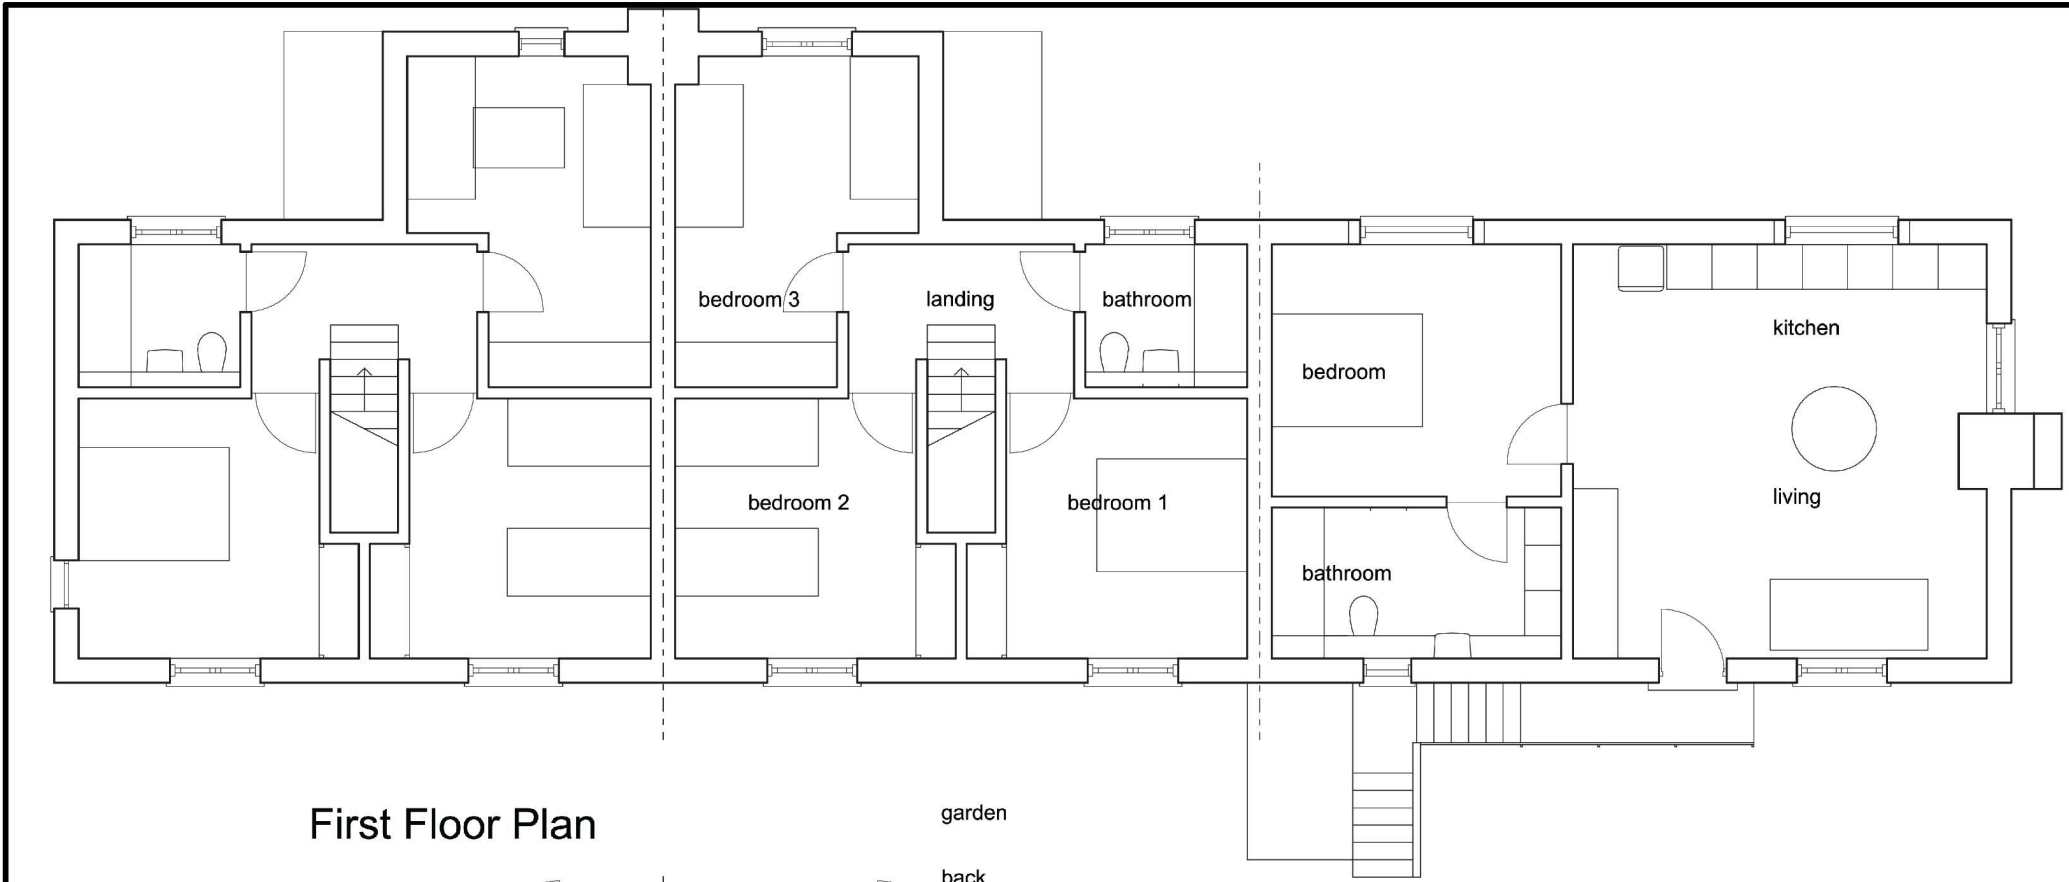


First Floor Plan

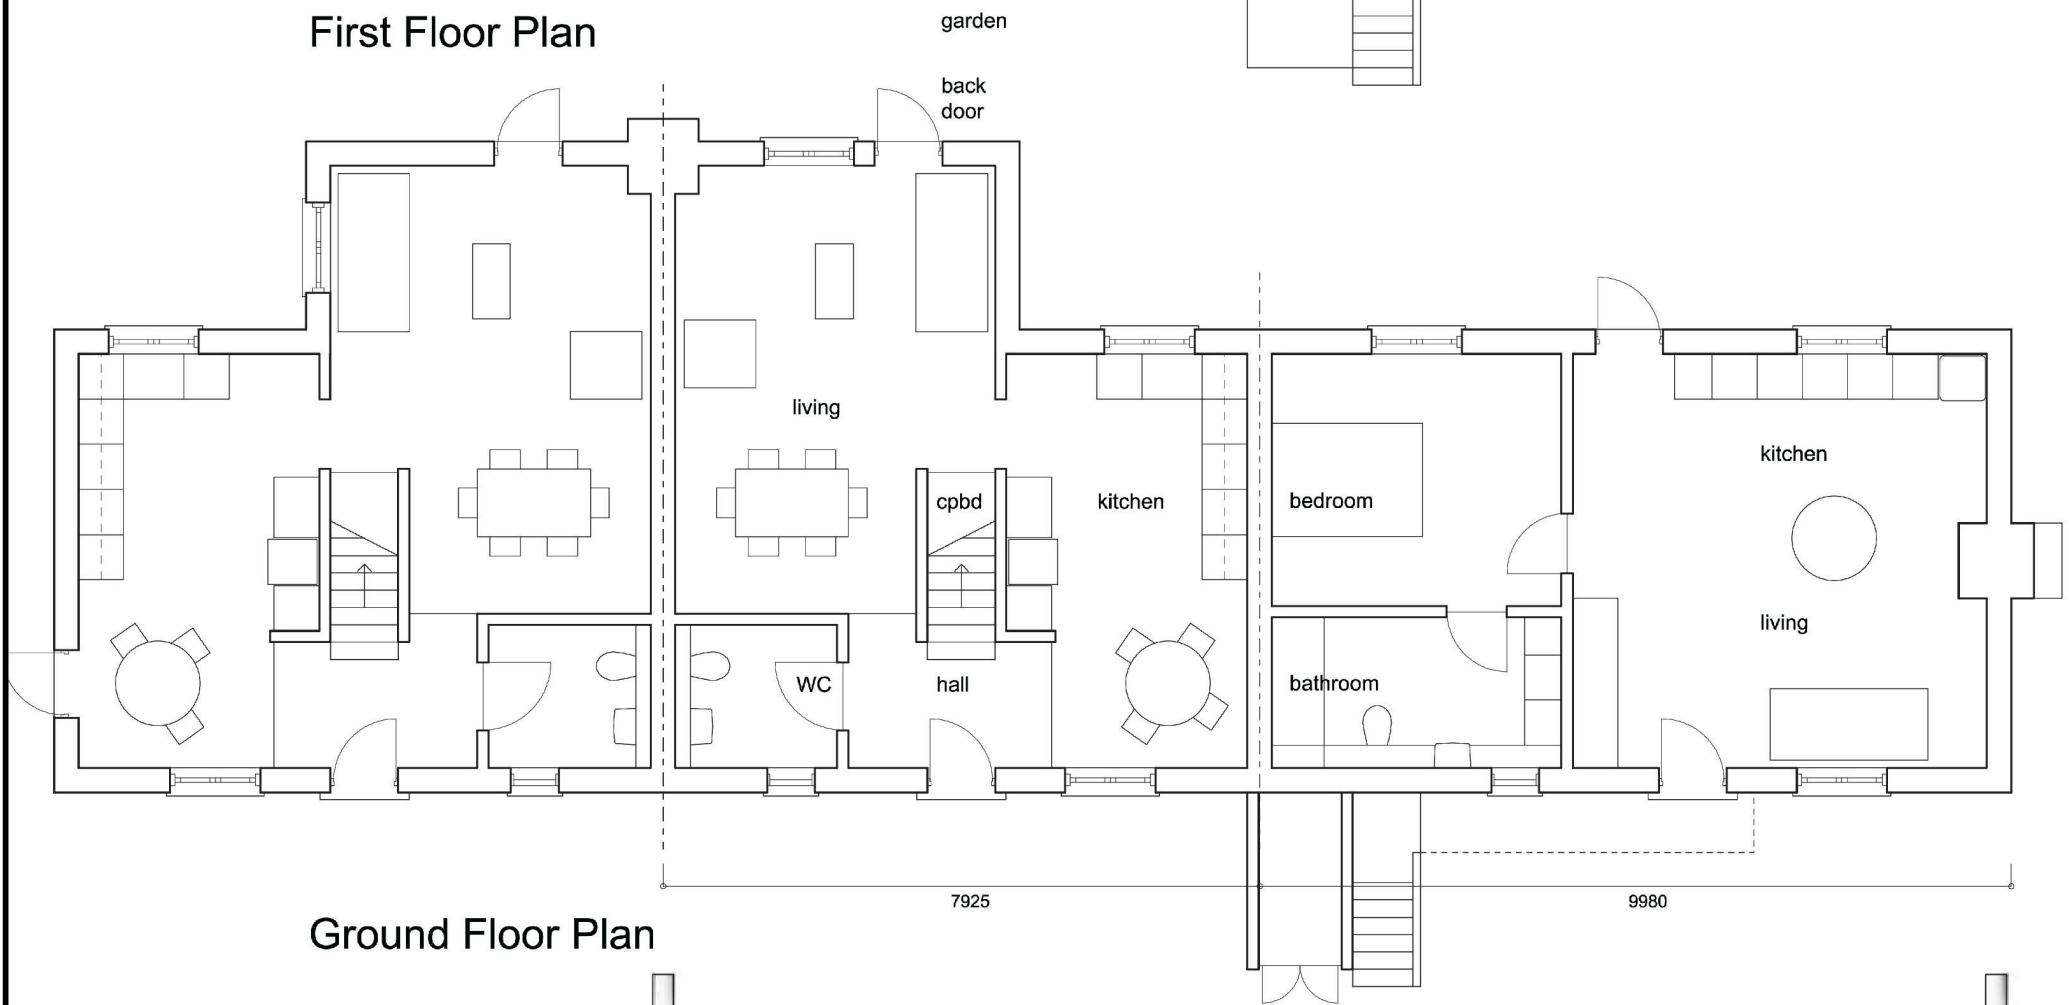


Ground Floor Plan



Terrace C - East: Front Elevation

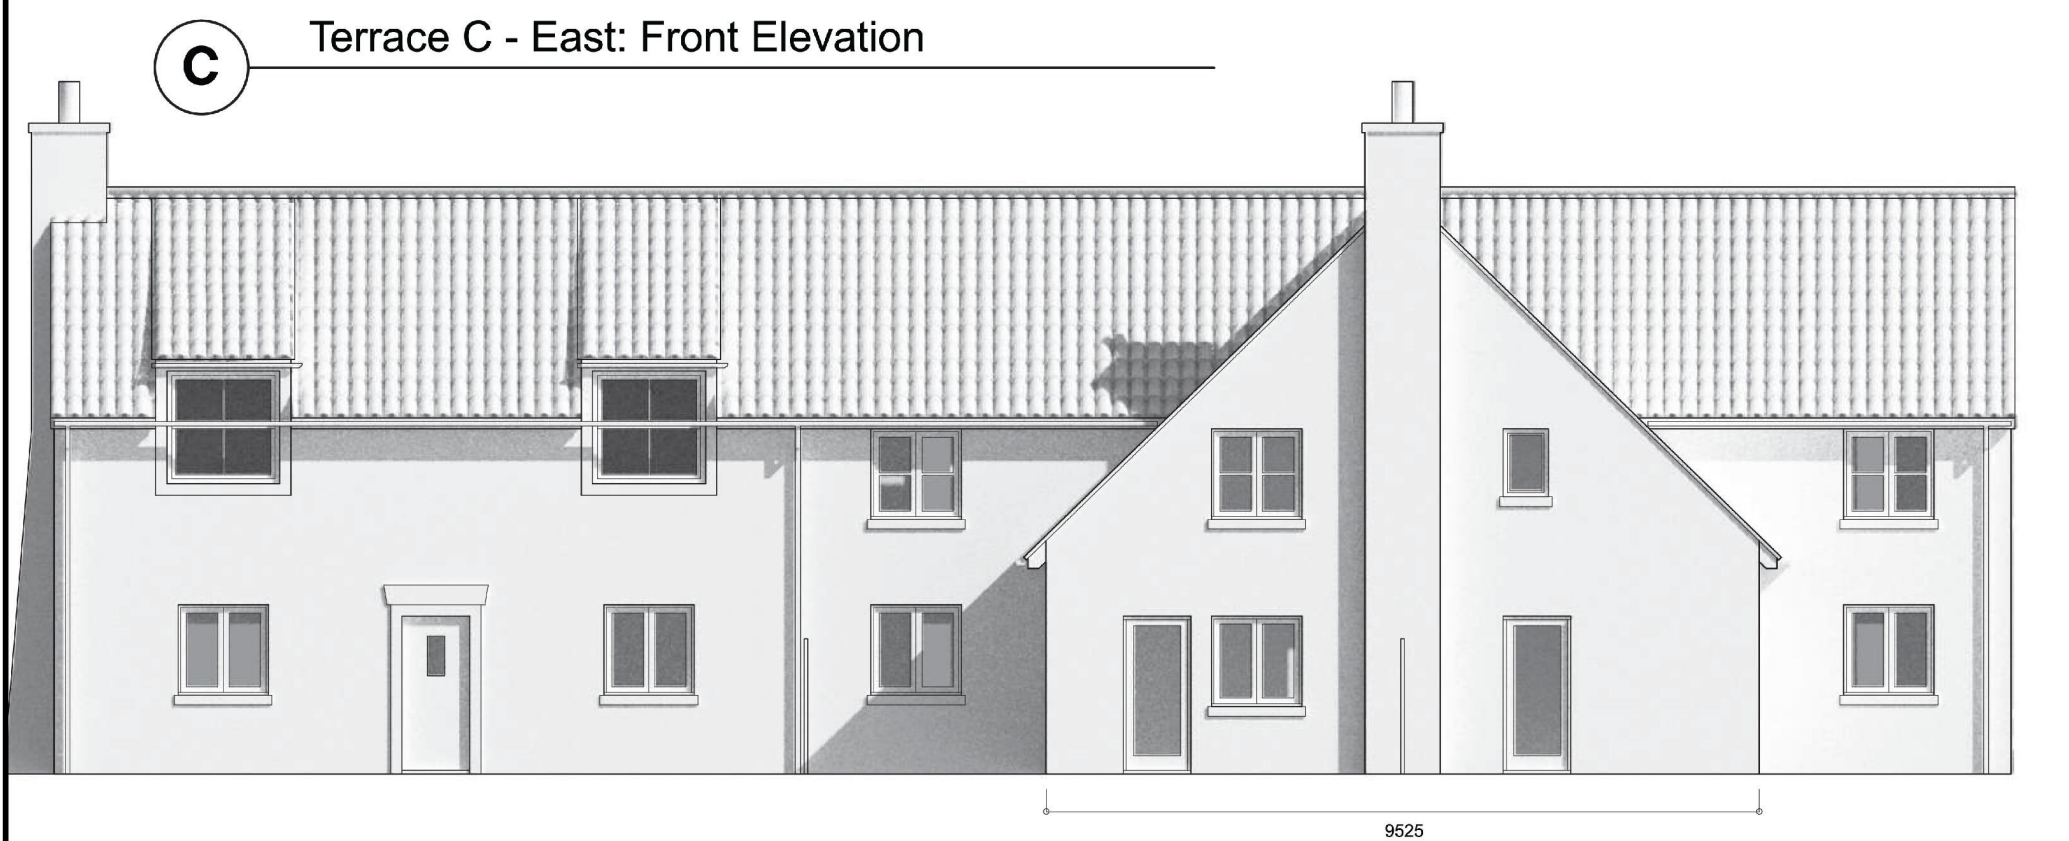

Terrace C - West: Rear Elevation

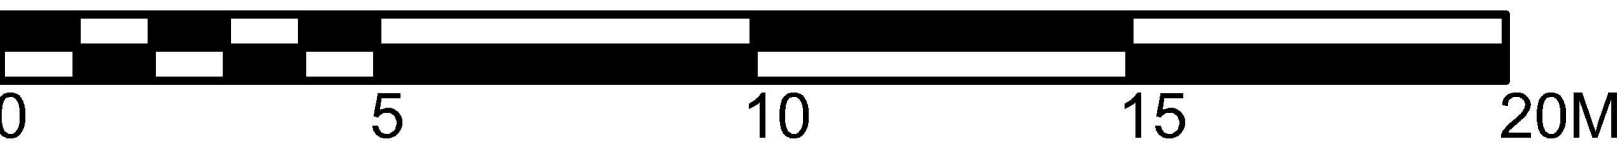


SCALE BAR 1:100

Non-functional masonry chimneys

Concrete Pantile Roof.
Yellow rendered mews elevation.
uPVC windows, GRP doors.
Painted steel steps to unit 12 flat fixed on 7 step concrete and brick base

Concrete Pantile Roof.
Fair faced brickwork rear elevation.
uPVC windows, GRP doors.


Fair faced brickwork rear elevation.
Pantile Roof. uPVC windows, GRP doors.

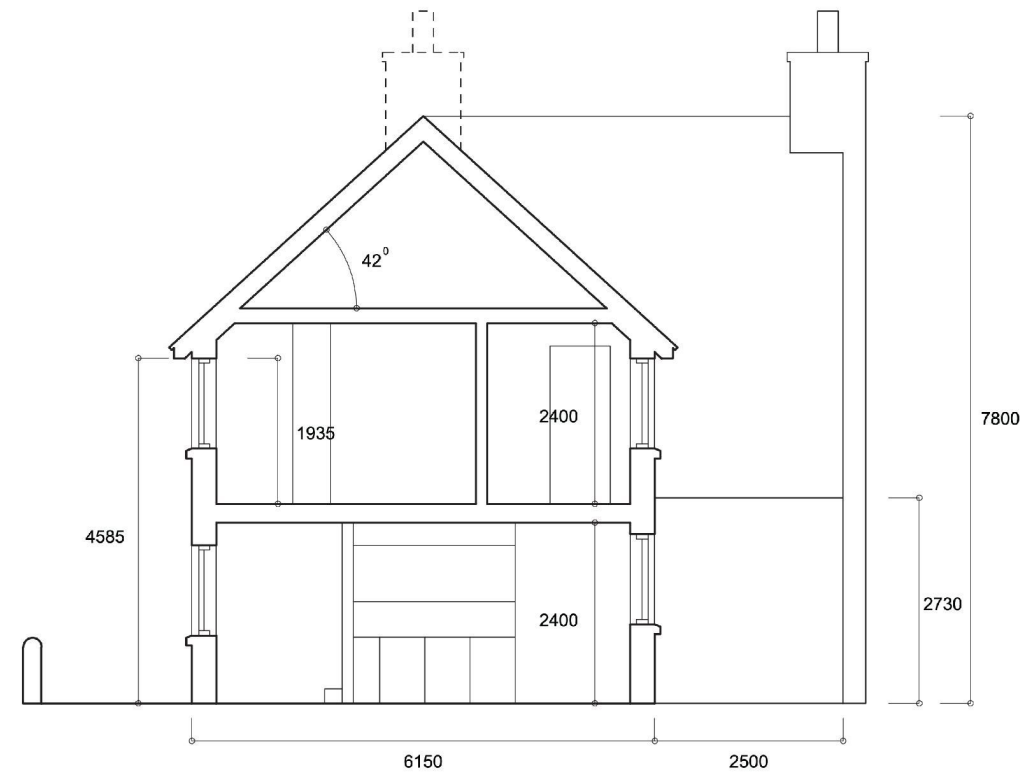


Terrace A - Section




Terrace A - South Elevation

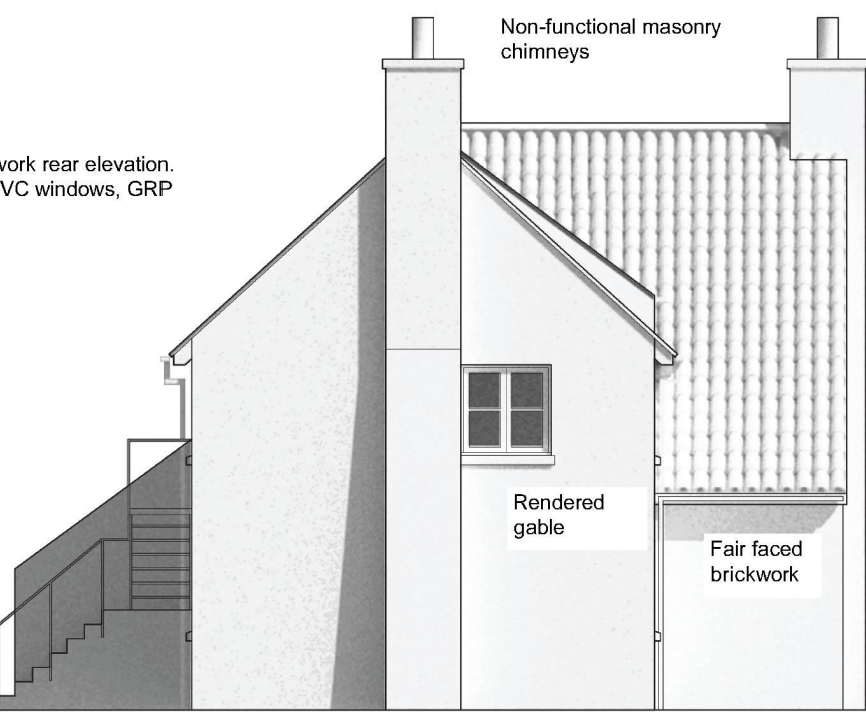

Terrace C - North Elevation

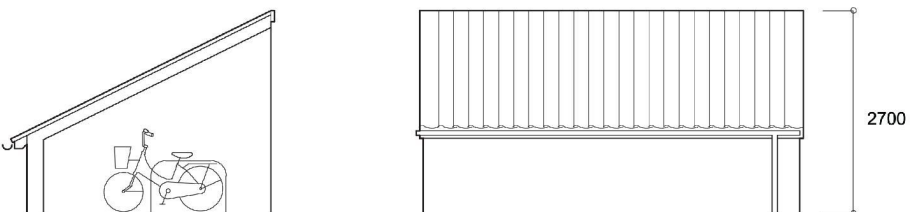

Bicycle Shed 2 - Section and Elevation

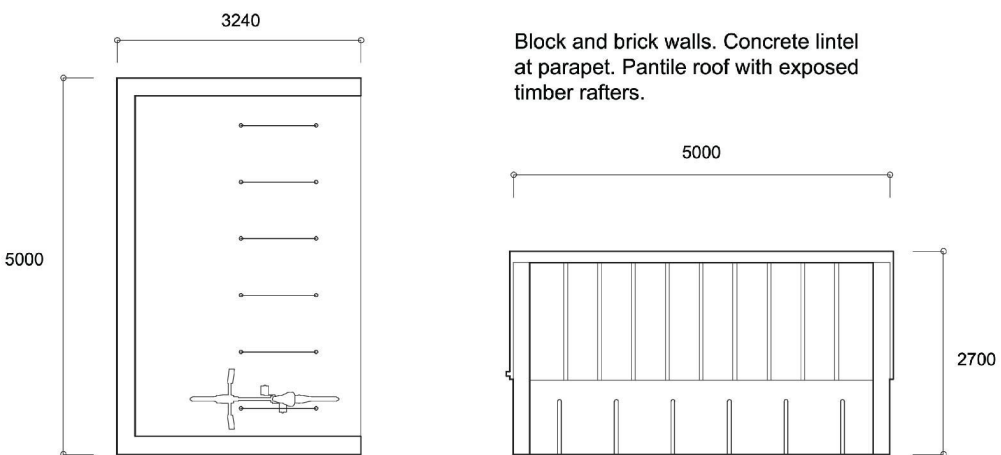

Bicycle Shed 2 - Plan and Elevation

REVISIONS			
A	07-06-2021	RW	Scaling corrected
No.	Date	By	Details
HWP		THE HOWSE WALLIS PARTNERSHIP	
The Studio, 24 Gipsy Hill, London SE19 1NL. mail@howsewallis.com 020 7403 8869 01243 641716			
DRAWING TITLE :			
Terrace C Drawing Sheet			
PROJECT :			
Mayflower Way ACLT			
CLIENT :			
Angmering Community Land Trust			
Scale.	Date:	Drawn:	Approved:
1:100	10th May 2021	RW	BH
Job No.	Drawing No.	Rev No:	Status
17.319	P03	A	P