






A Terrace A (3 bed) - Front elevation (North)

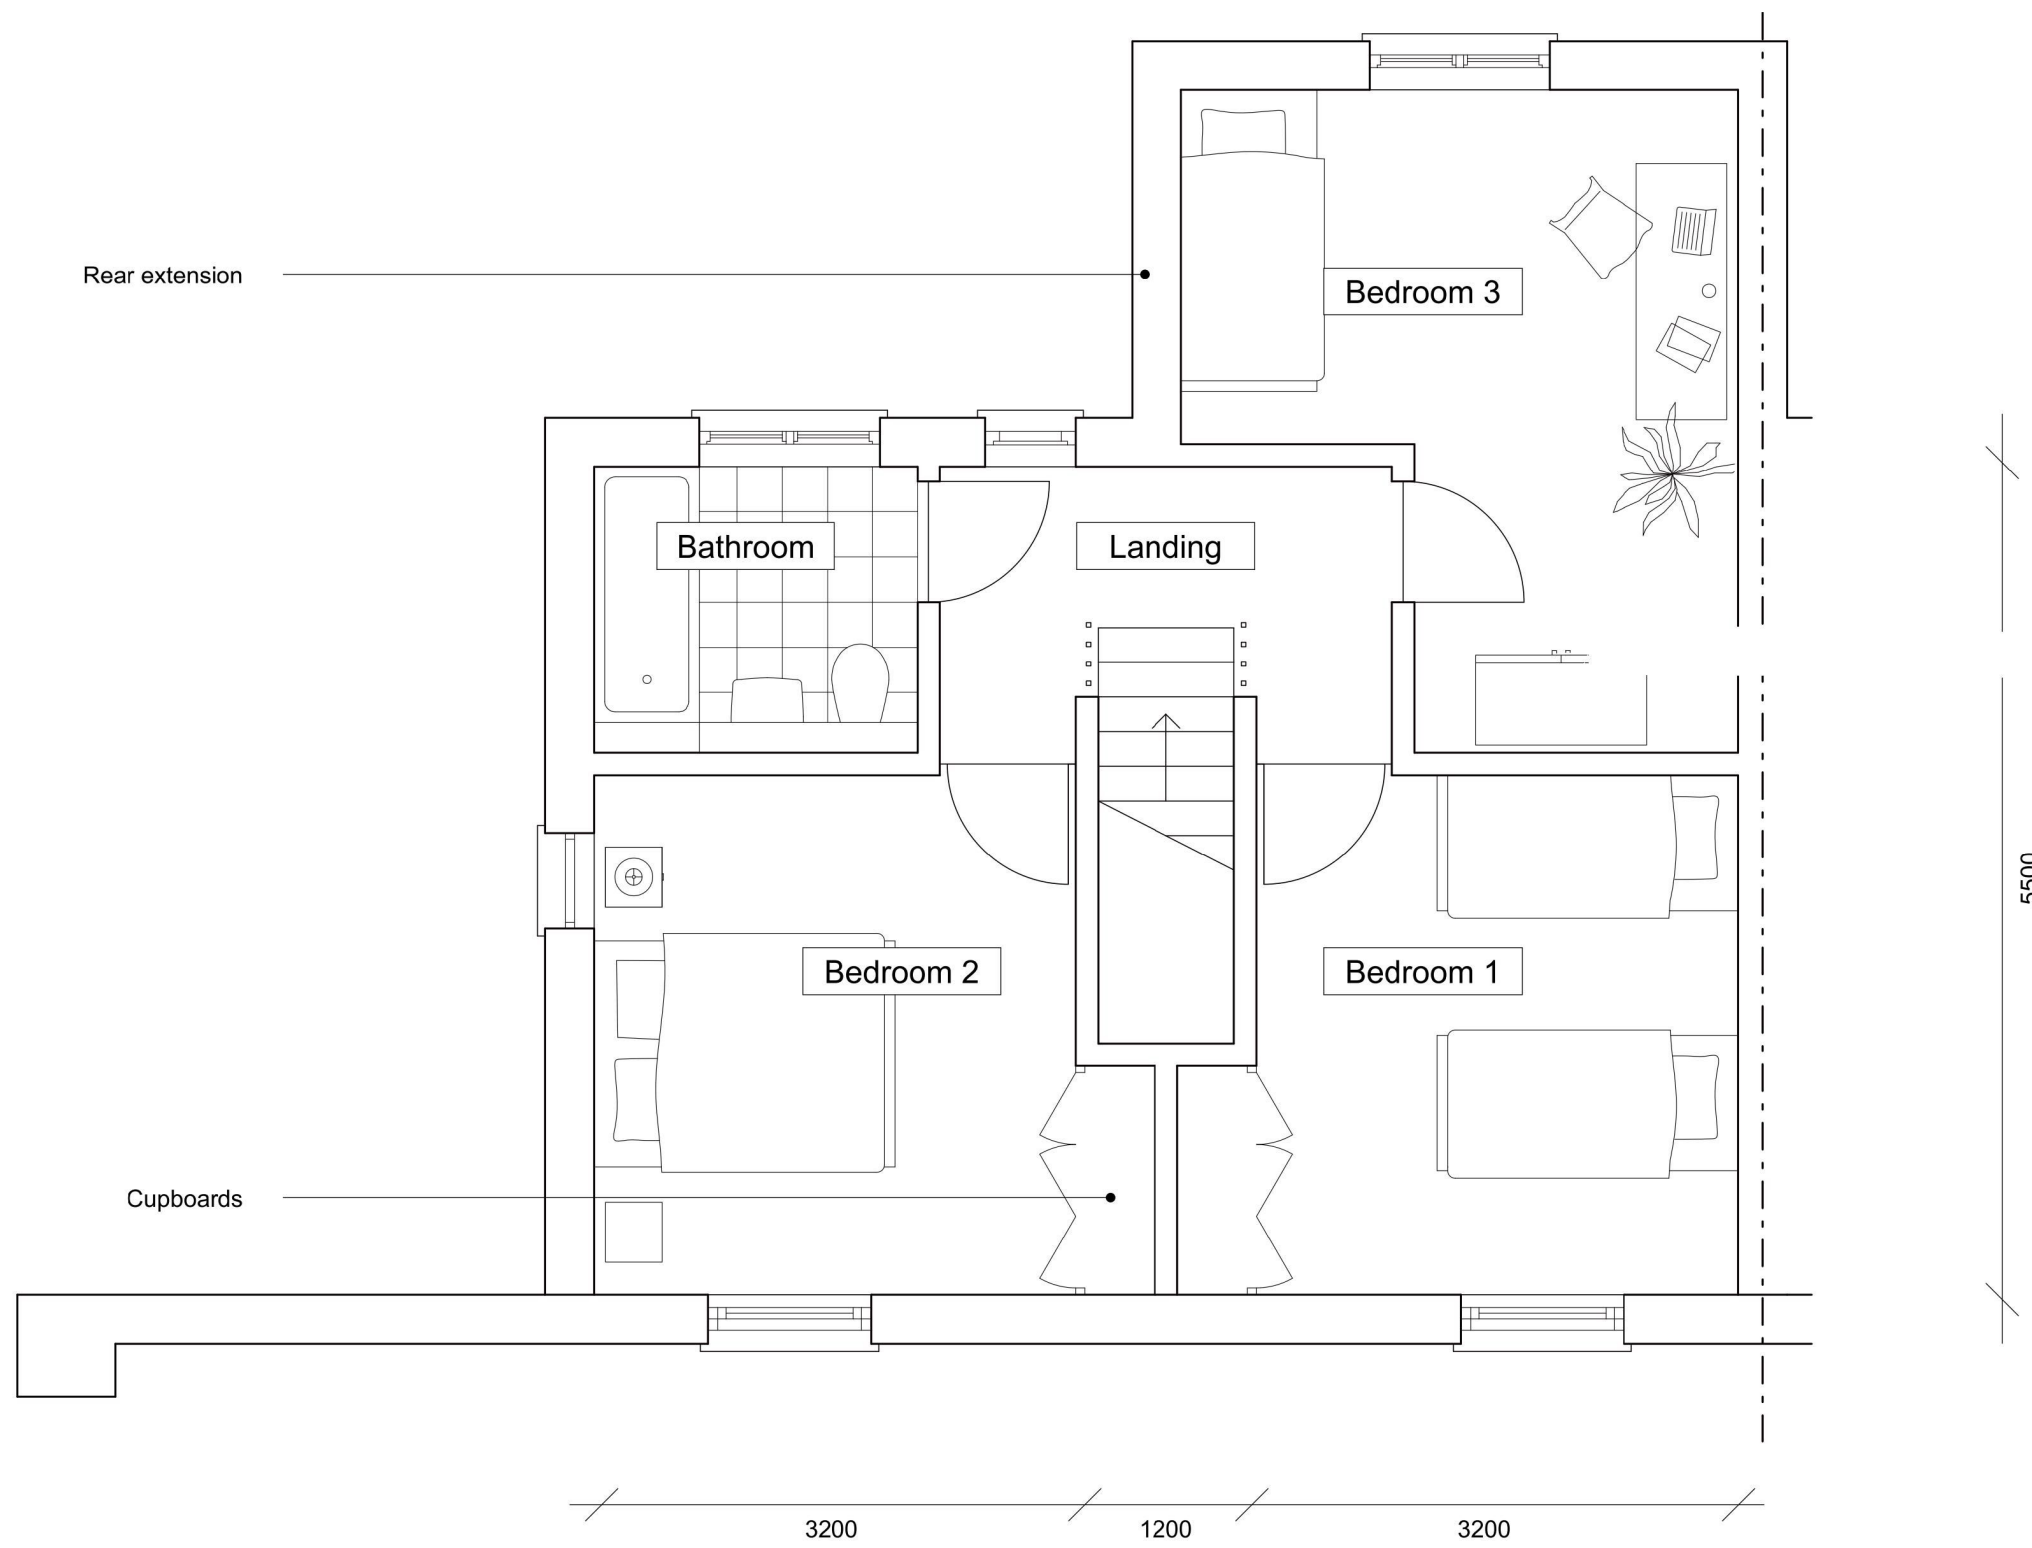

A Terrace A (3 bed) - First floor plan

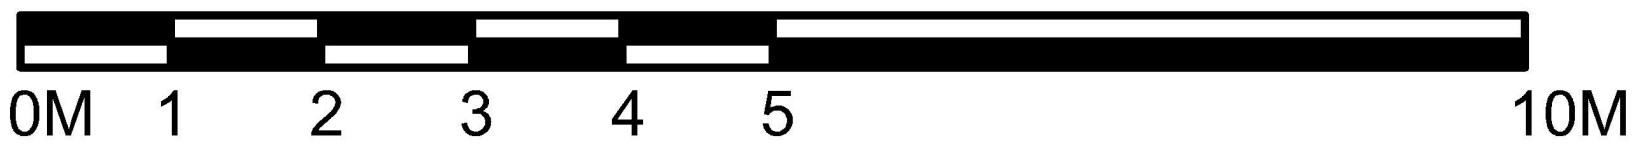

SCALE BAR 1:50

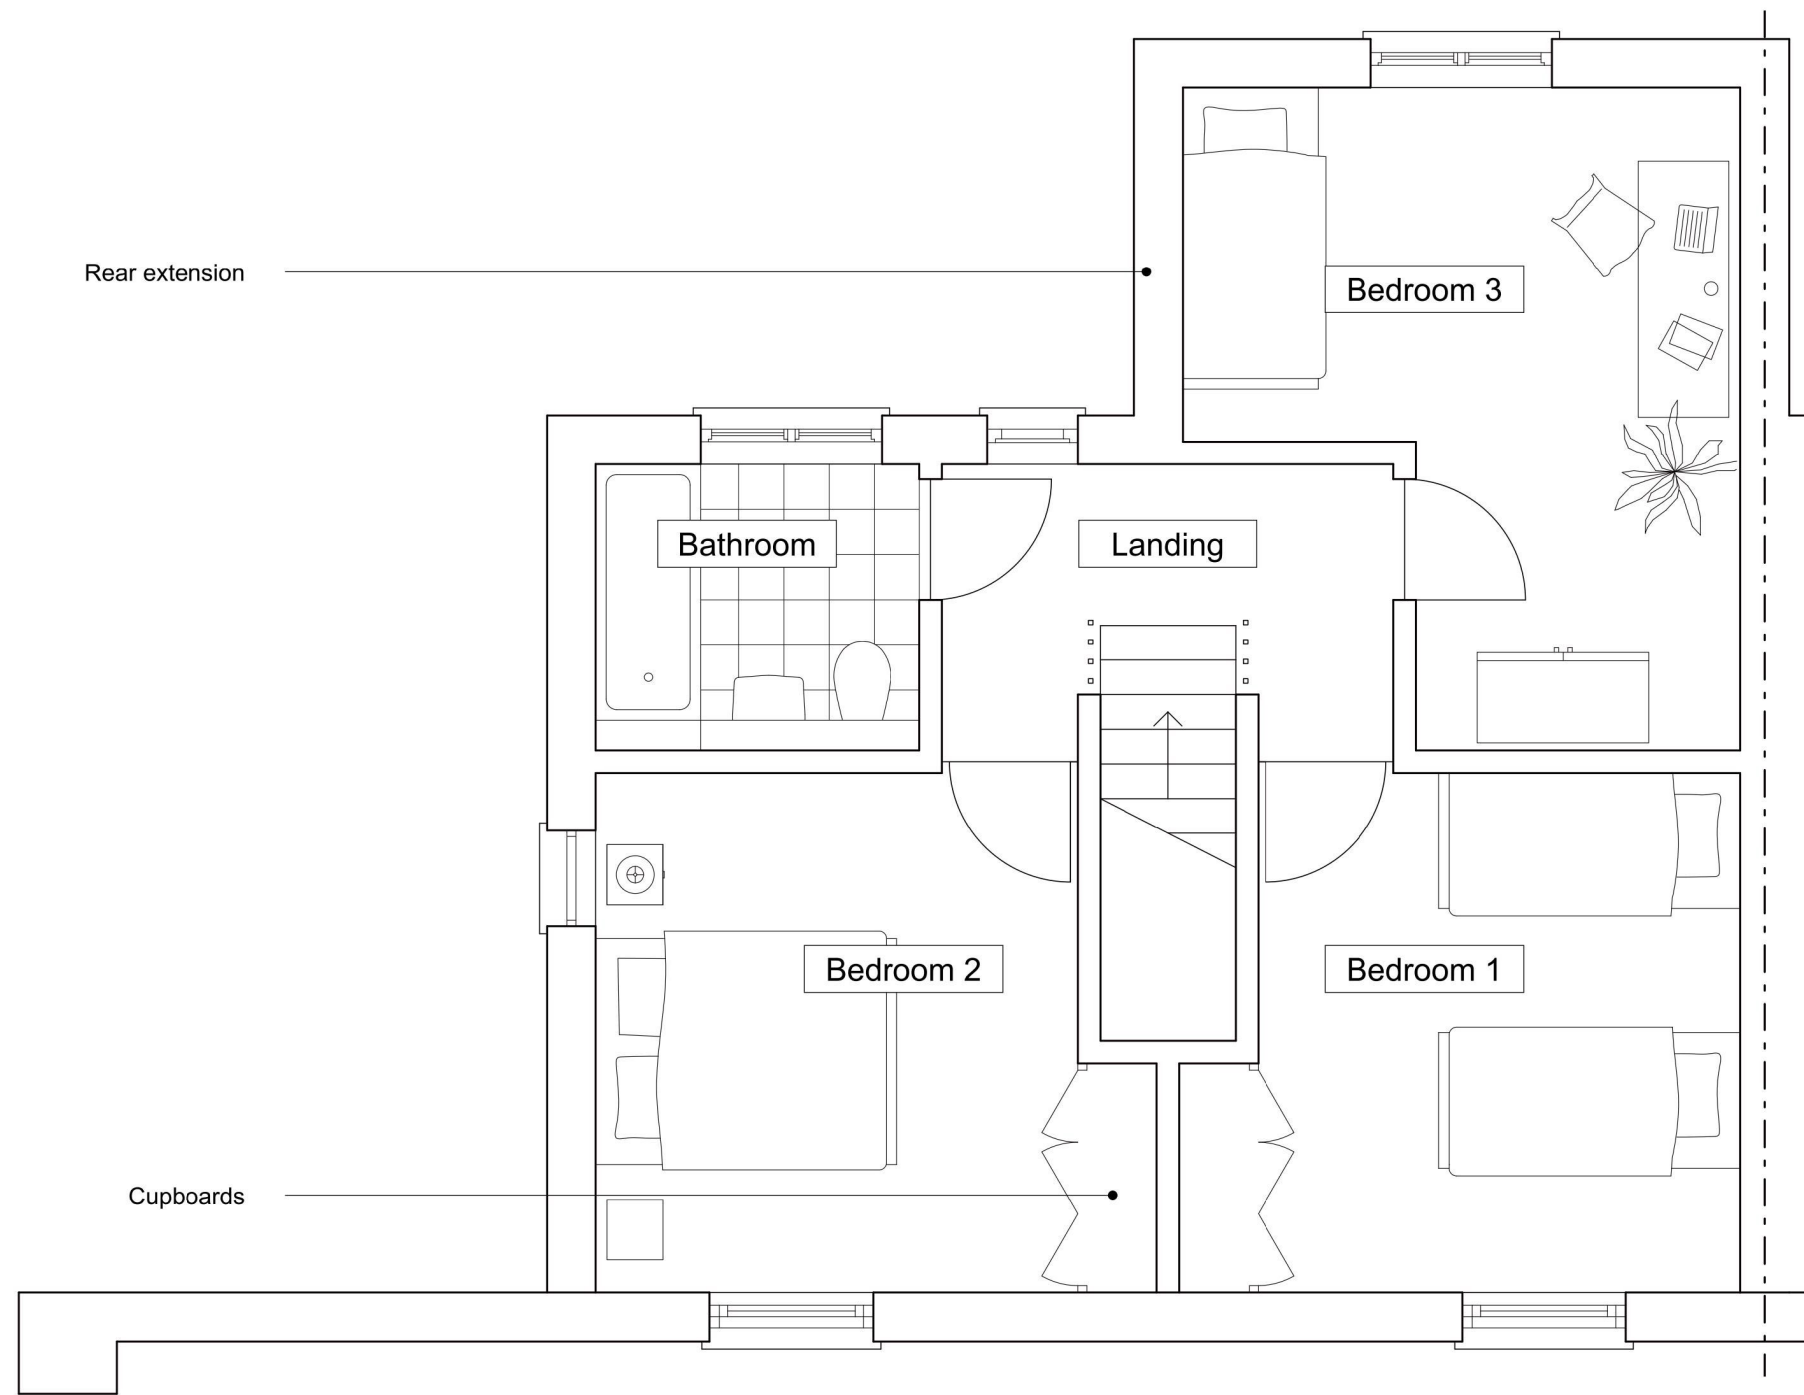

REVISIONS			
A	07-06-2021	RW	Scaling corrected
No.	Date	By	Details
HWP		THE HOWSE WALLIS PARTNERSHIP	
The Studio, 24 Gipsy Hill, London SE19 1NL. mail@howsewallis.com 020 7403 8869 01243 641716			
DRAWING TITLE :			
Terrace B 3 Bed Detail			
PROJECT :			
Mayflower Way ACLT			
CLIENT :			
Angmering Community Land Trust			
Scale.	Date:	Drawn:	Approved:
1: 50	10th May 2021	RW	BH
Job No.	Drawing No.	Rev No:	Status
17.319	P05	A	P