




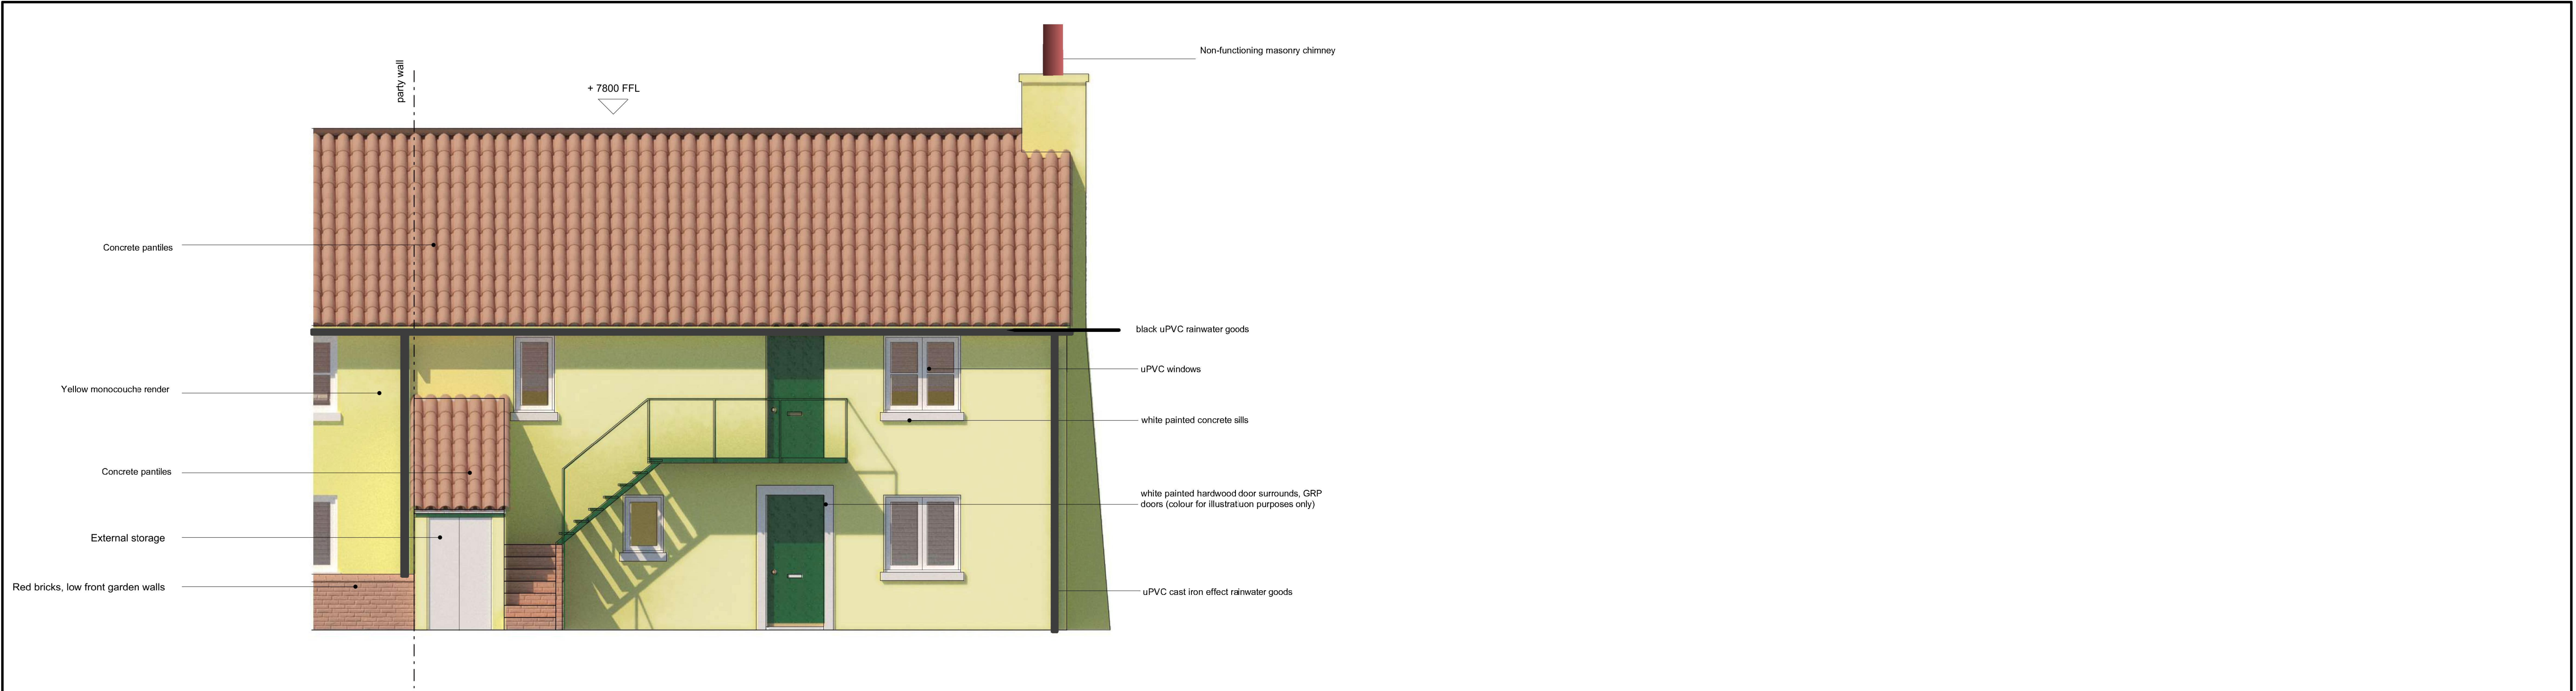


C Terrace C (flats) - Front elevation (East)

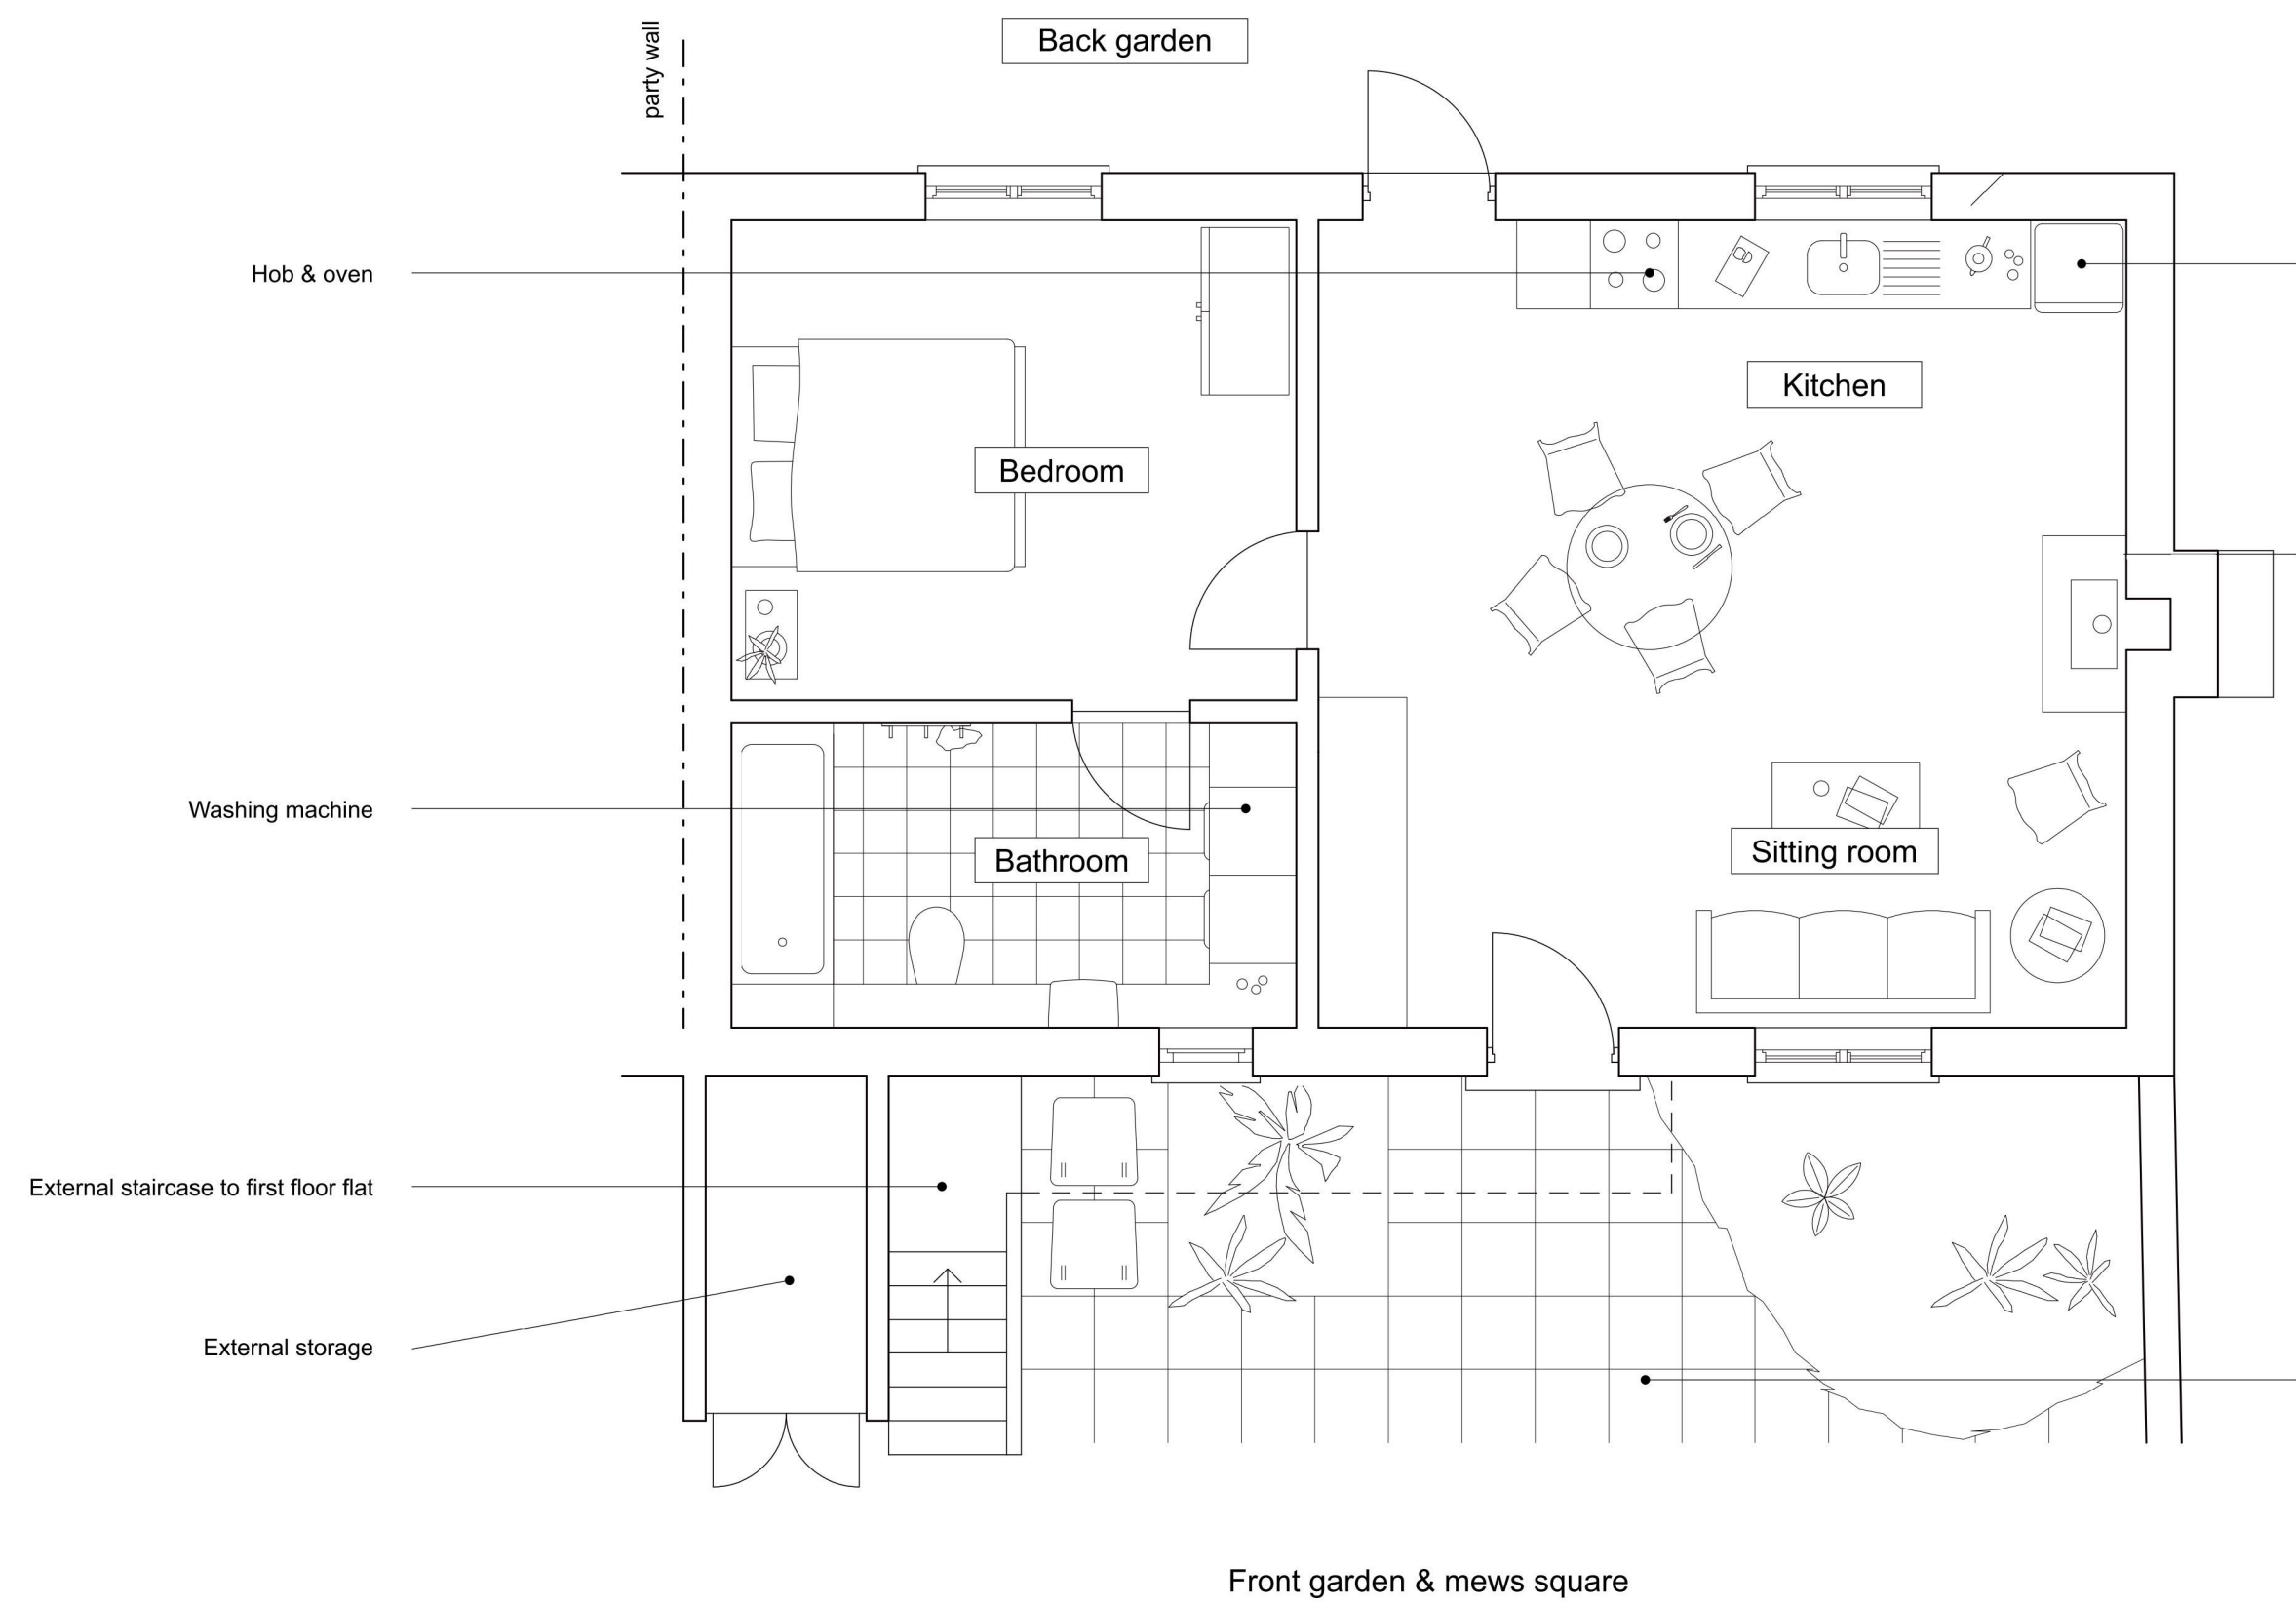

C Terrace C (flat) - Ground floor plan

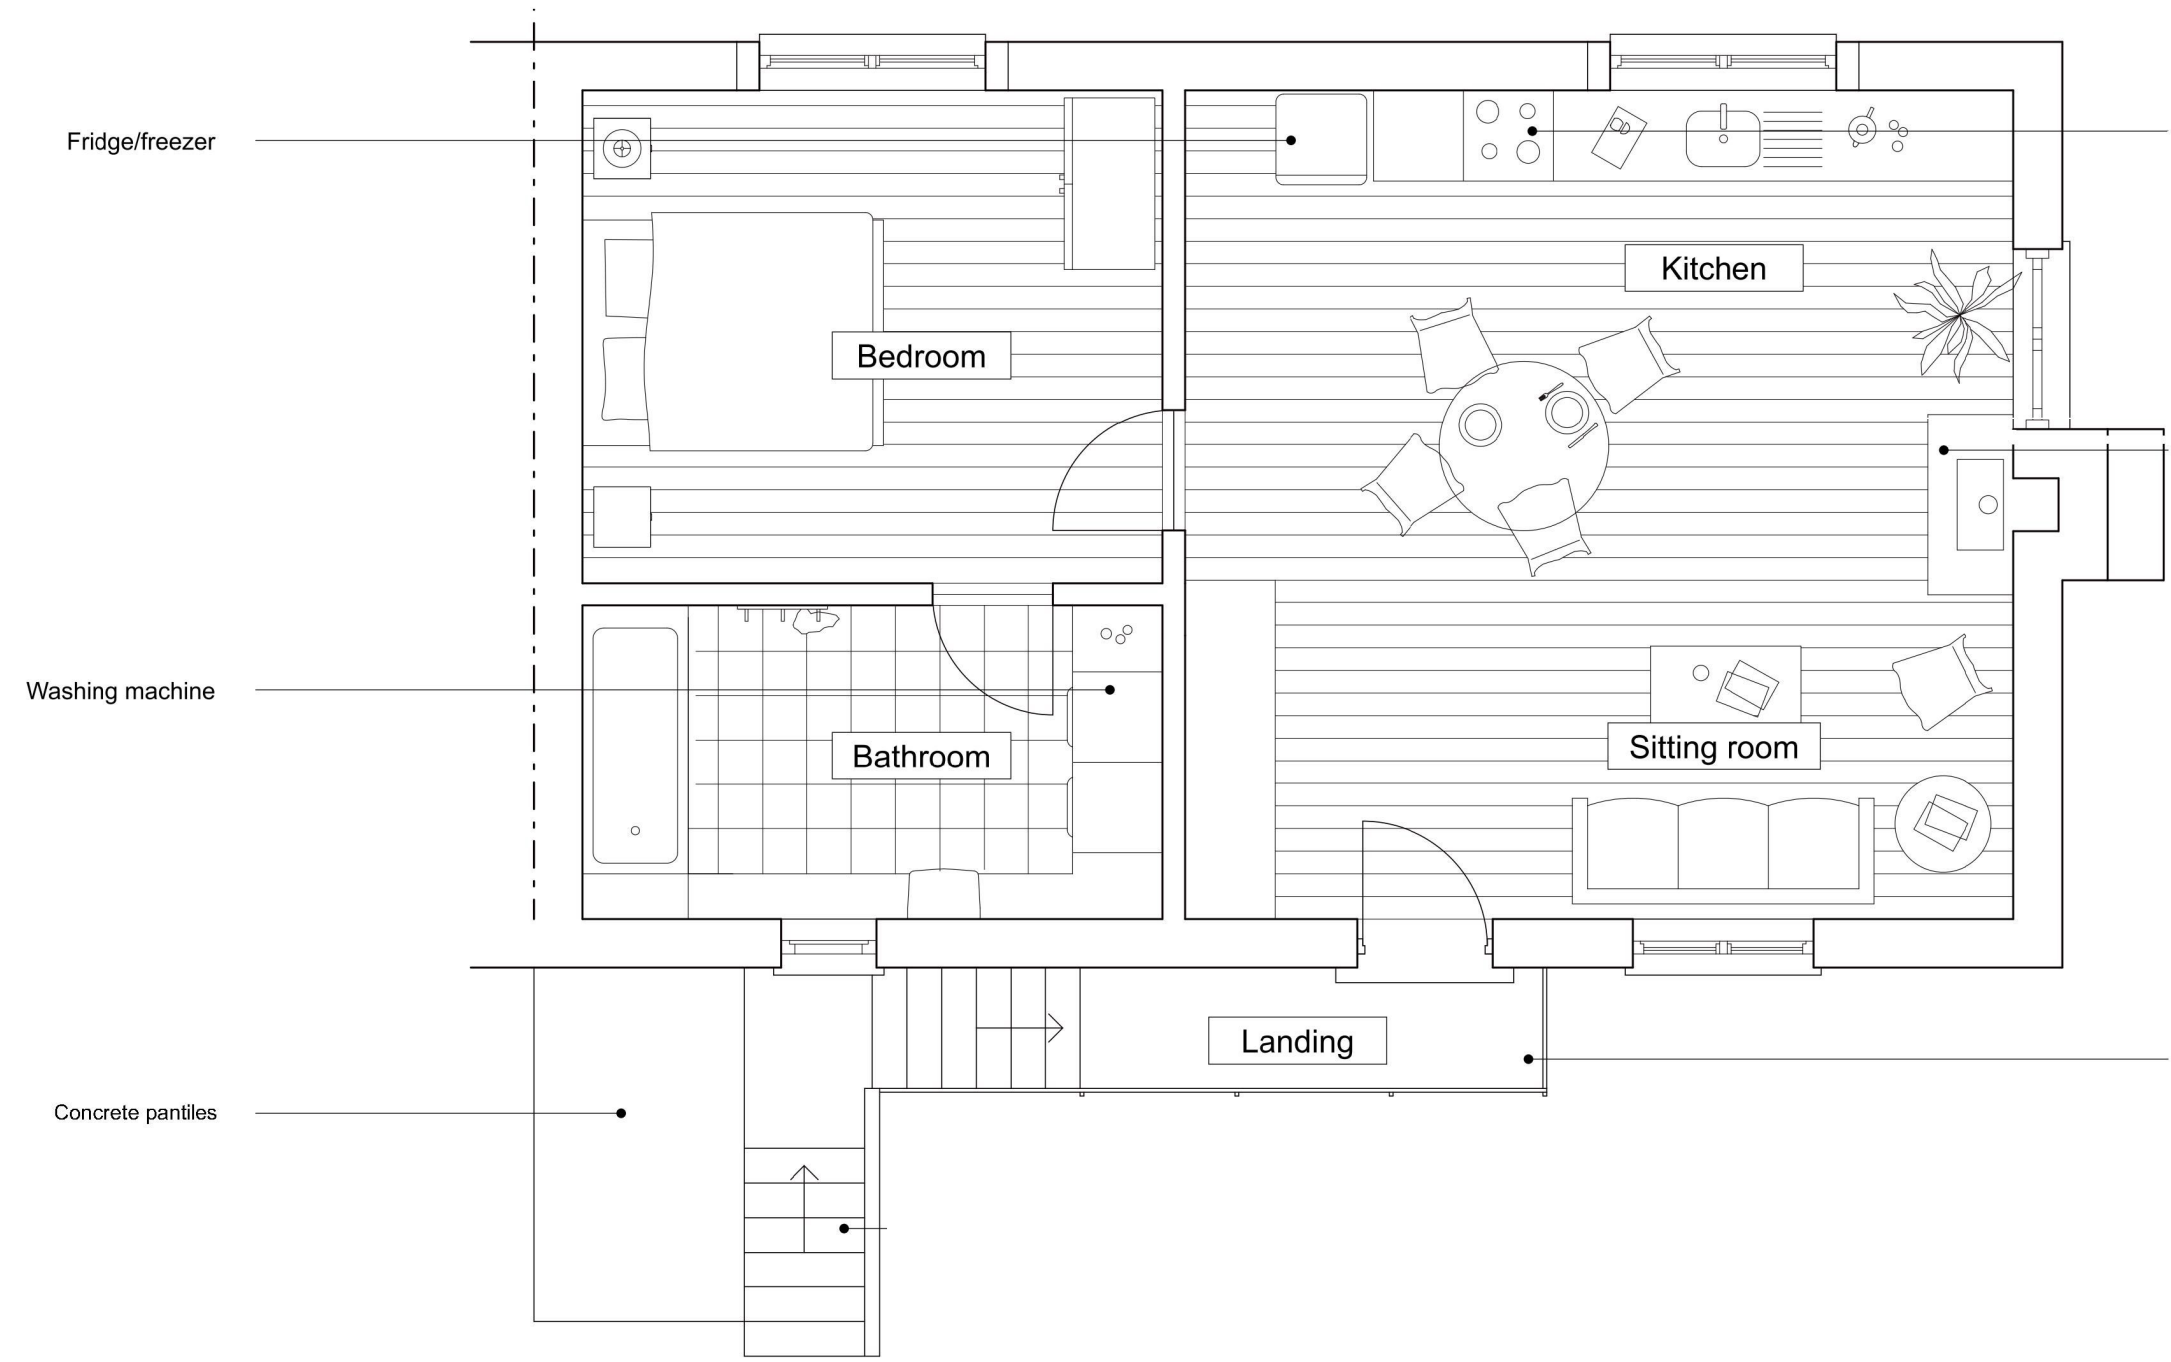

C Terrace C (flat) - First floor plan

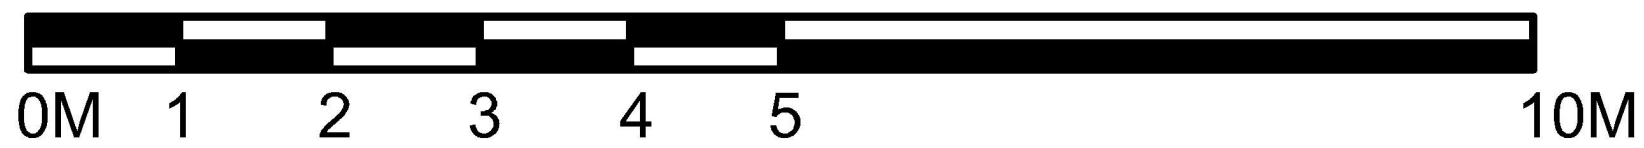

SCALE BAR 1:50

REVISIONS			
A	07-06-2021	RW	Scaling corrected
No.	Date	By	Details
HWP		THE HOWSE WALLIS PARTNERSHIP	
The Studio, 24 Gipsy Hill, London SE19 1NL mail@howsewallis.com 020 7403 8869 01243 641716			
DRAWING TITLE :			
Terrace C Flats Detail			
PROJECT :			
Mayflower Way ACLT			
CLIENT :			
Angmering Community Land Trust			
Scale.	Date:	Drawn:	Approved:
1:50	10th May 2021	RW	BH
Job No.	Drawing No.	Rev No:	Status
17.319	P07	A	P