



Existing



LOCATION PLAN
1:1250 @ A3

 

SITE PLAN
1:500 @ A3

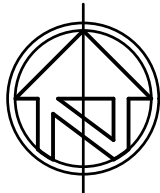

© nat-design, all rights reserved. Use figured dimensions only. All dimensions are to be checked on site before any work is carried out. Please contact the Architect immediately regarding any discrepancies discovered on site.

PLANNING ISSUE		
Rev.	Notes	Date
 NAT Design <u>Architectural Services</u> 23 Mill Road Angmering BN16 4HT Tel: 07599 199759 E: info@nat-design.co.uk		
Project 5 Weavers Hill, Angmering, West Sussex BN16 4BP		
Drawing Existing Location & Site Plan		
Drawn By NSE		Scale as shown
Date May 2022		Revision -
Drawing No. 849 - DPA -01		