



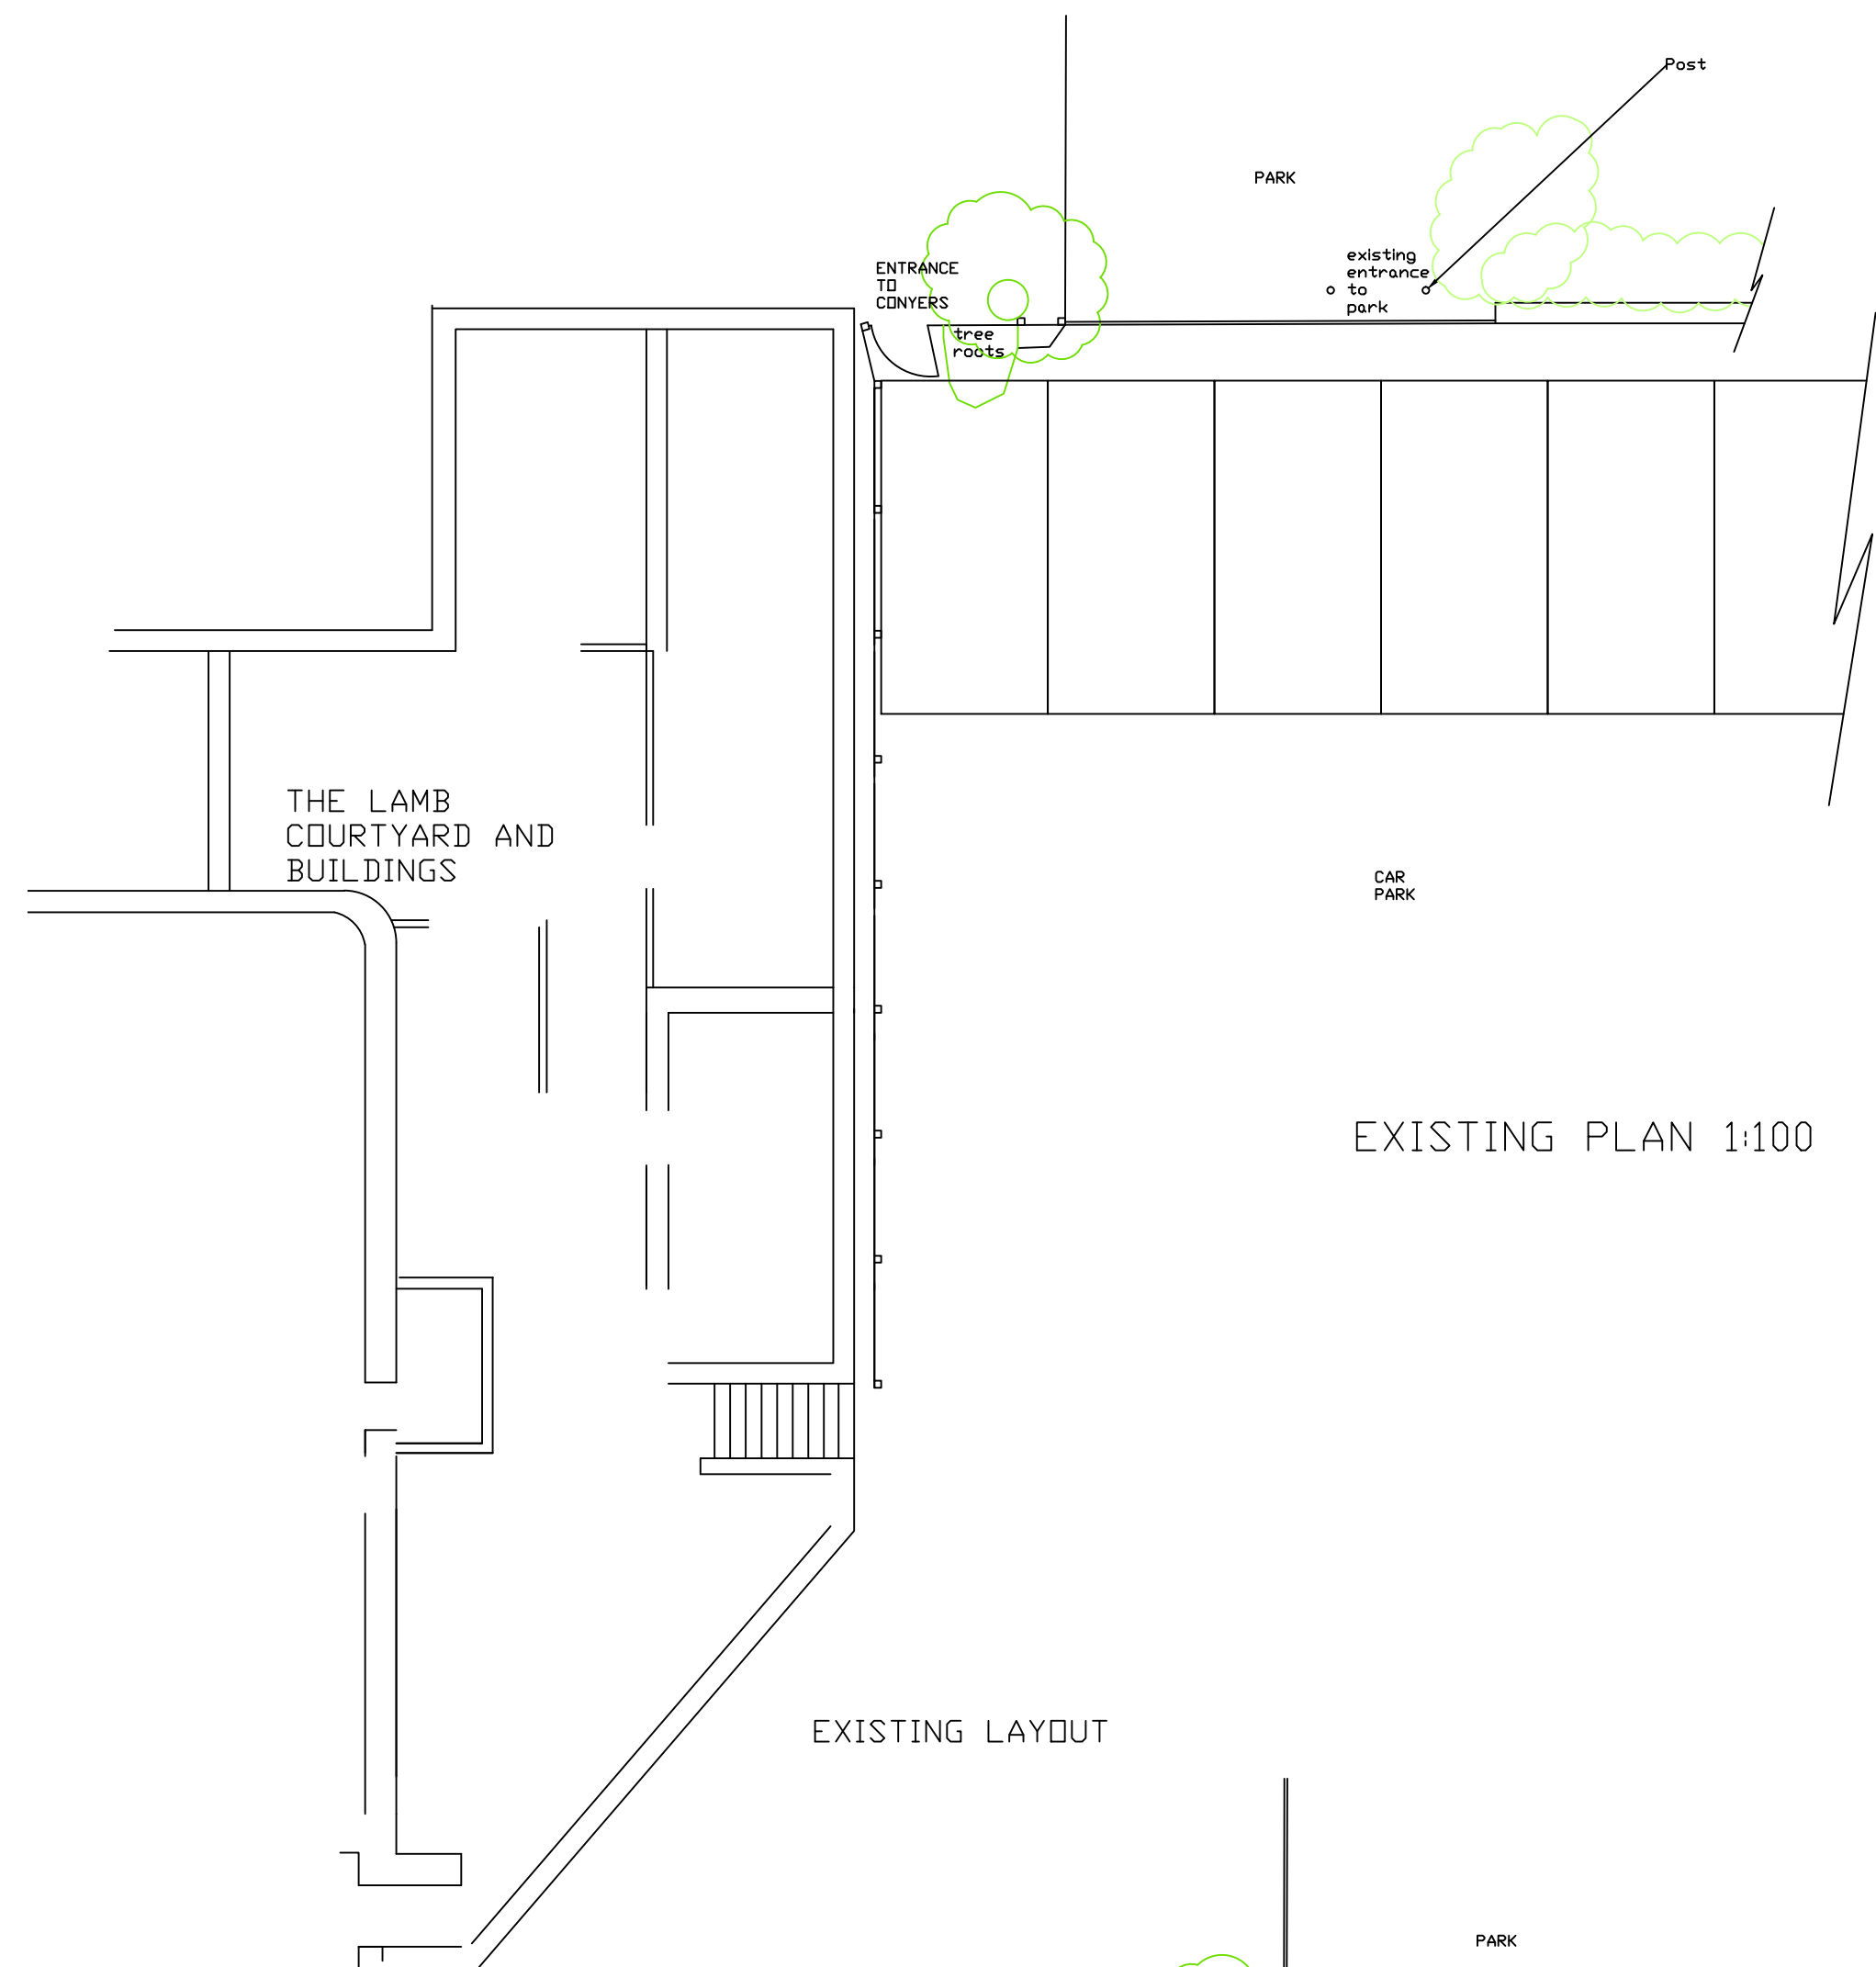


EXISTING PLAN 1:100



EXISTING ELEVATION - NORTH  
EXISTING ELEVATION (NORTH) 1:200

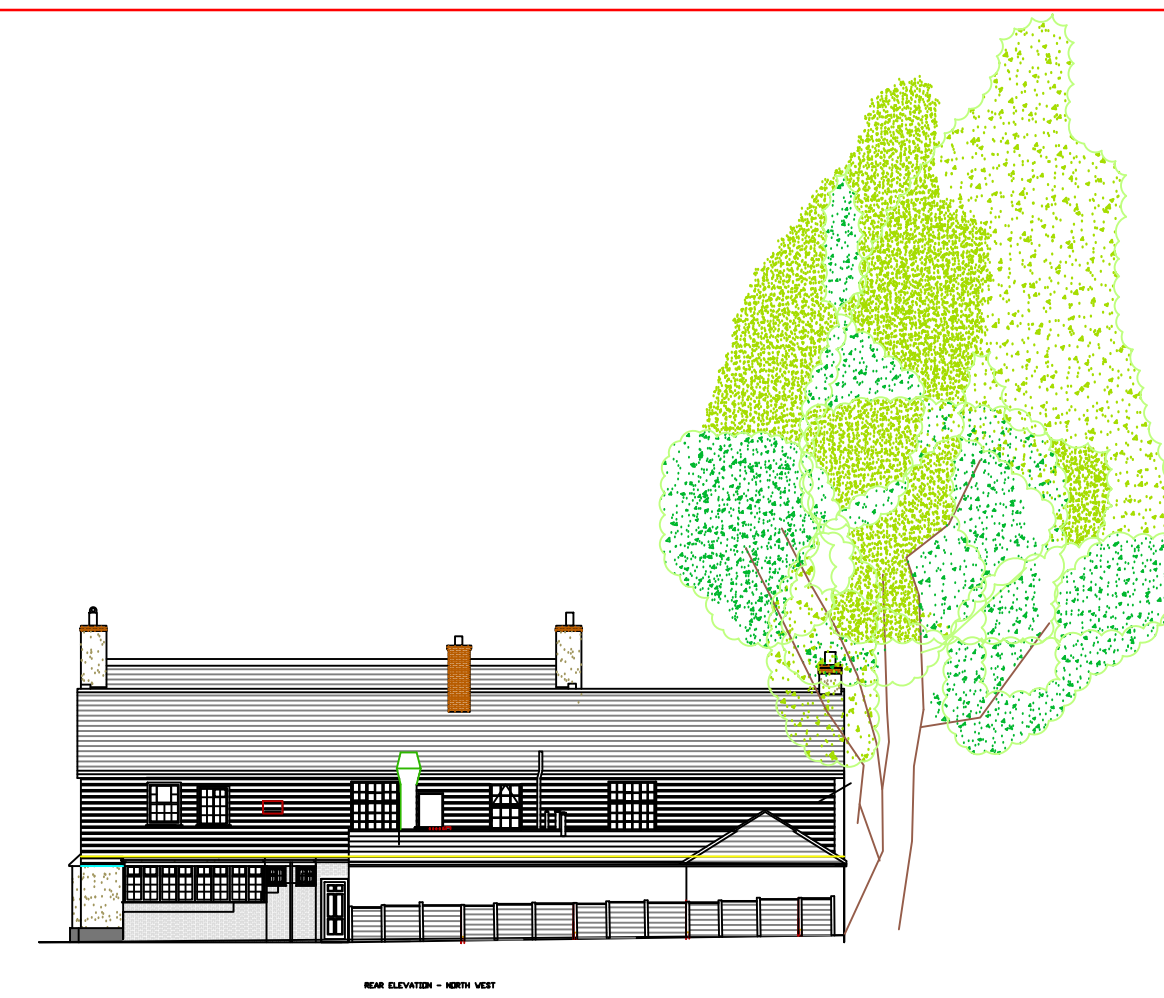

EXISTING ELEVATION (WEST) 1:200

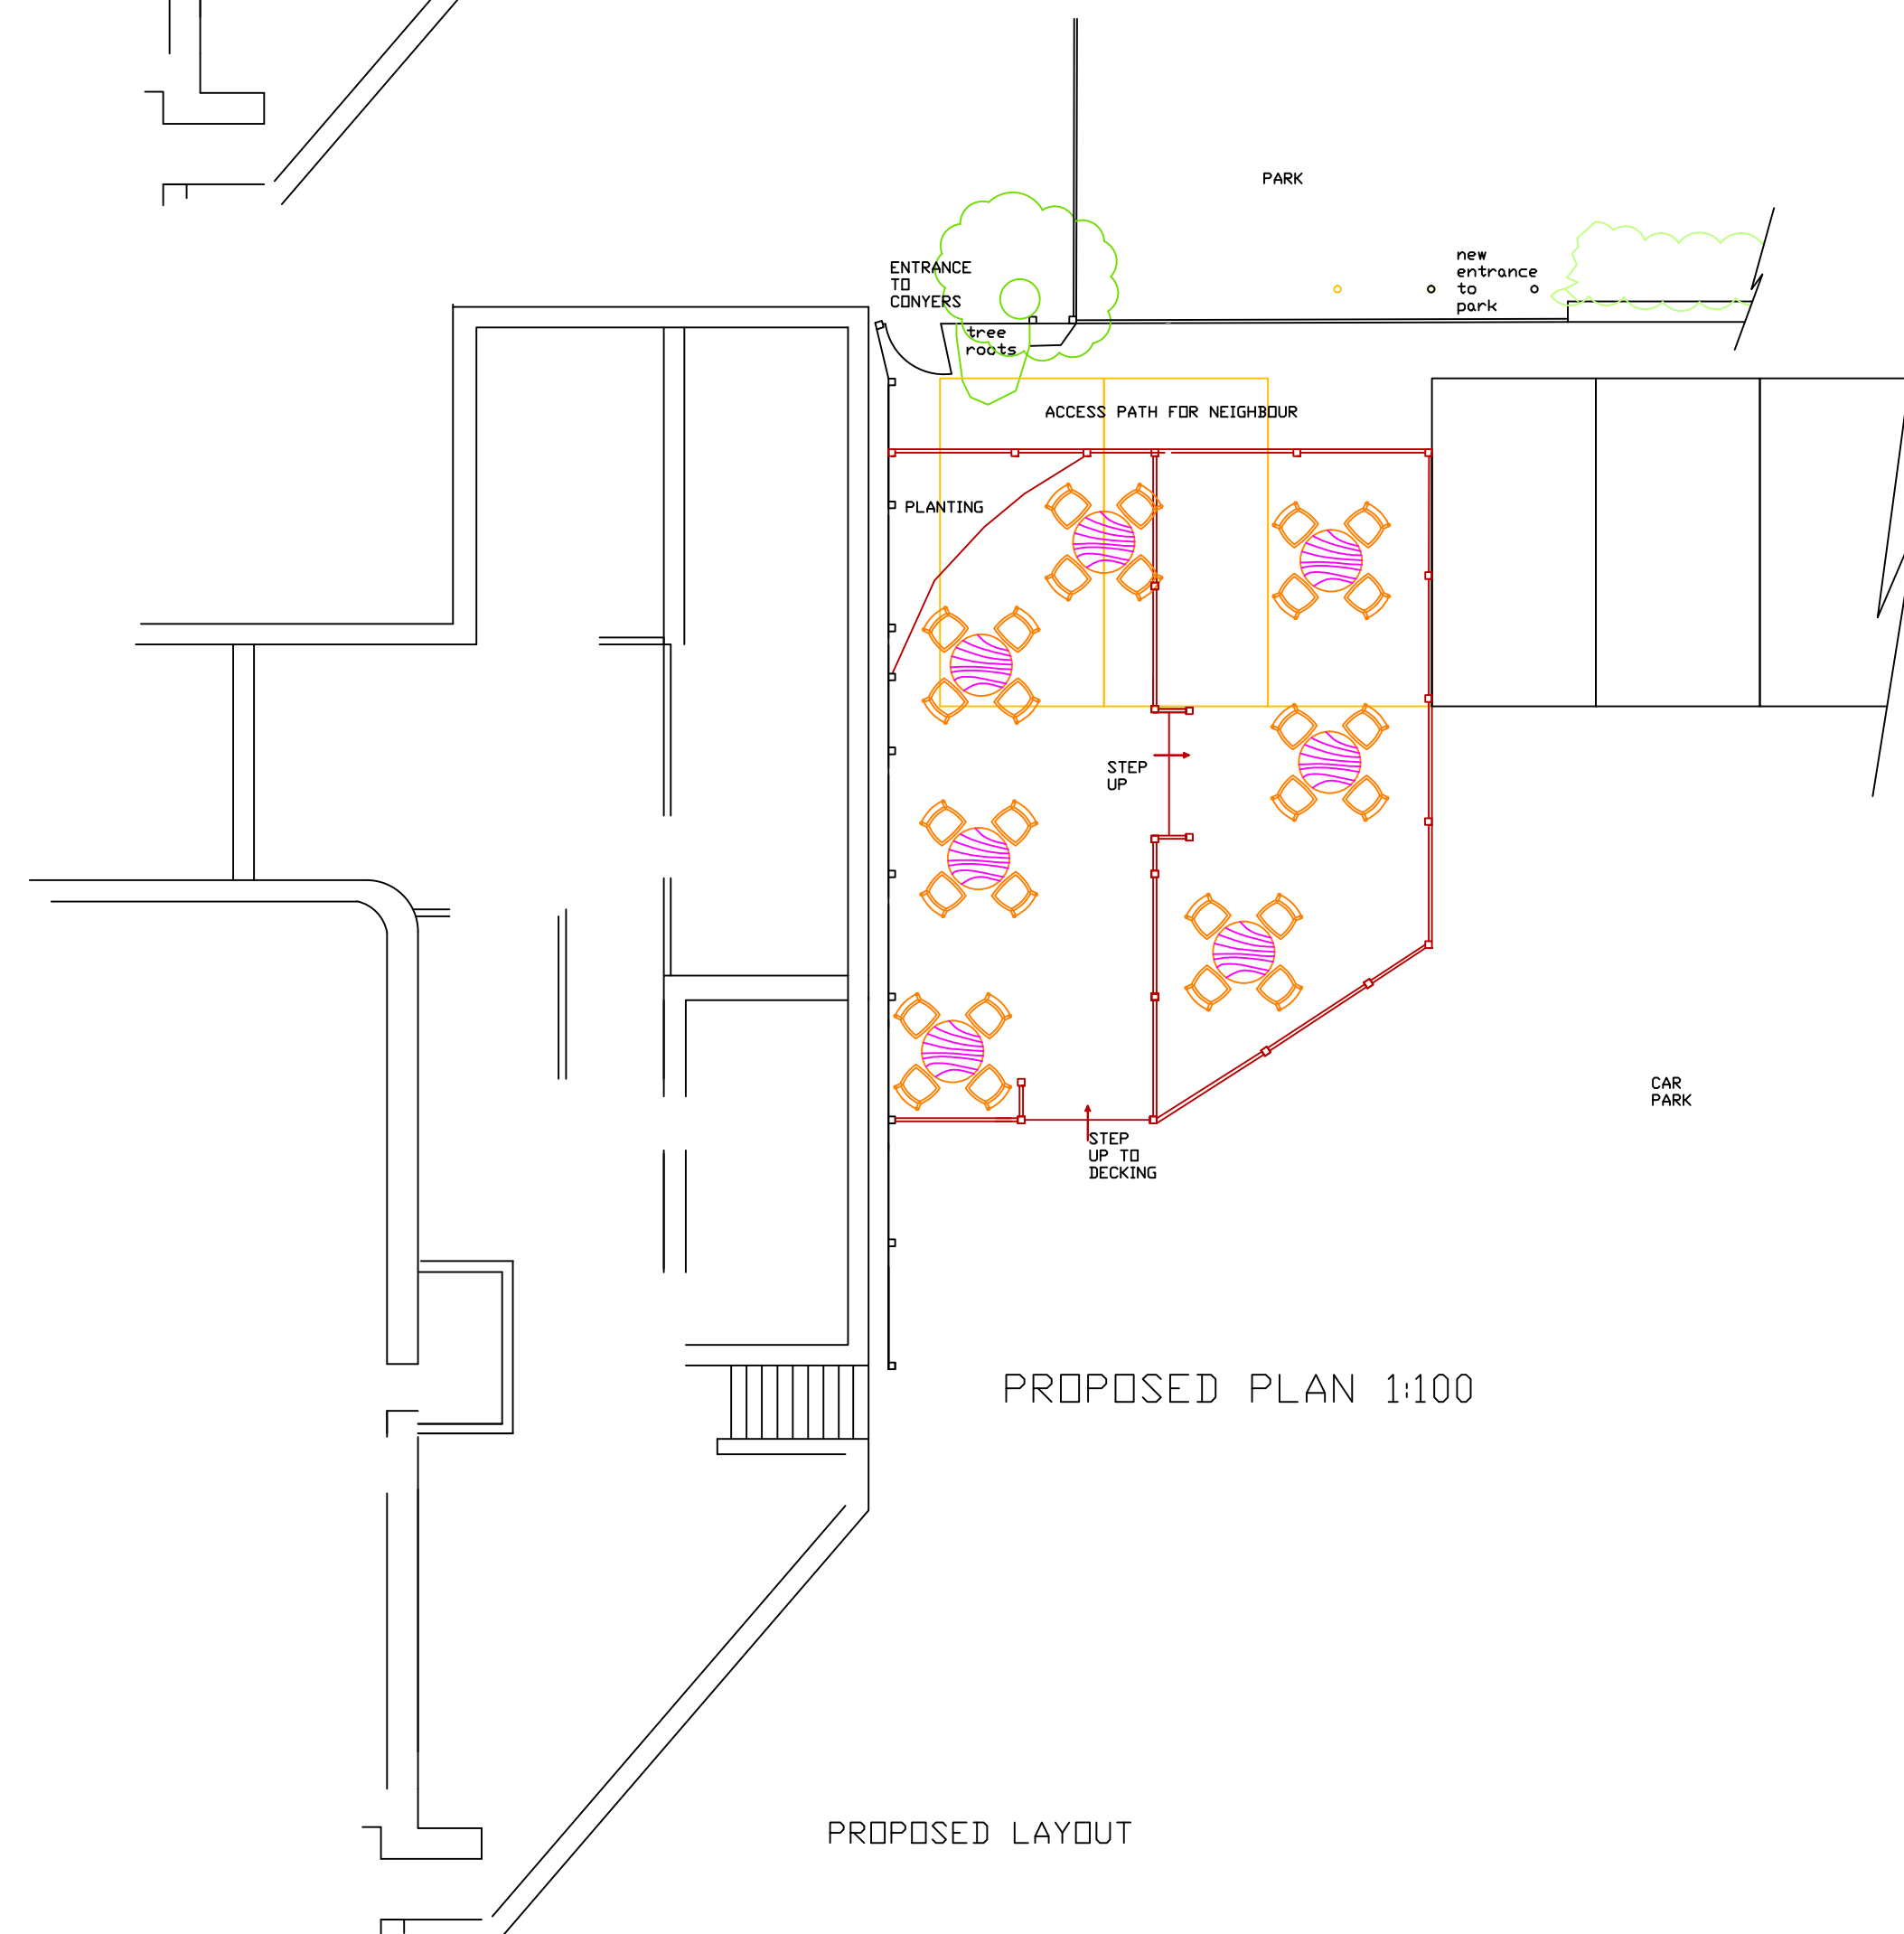


PROPOSED PLAN 1:100



PROPOSED ELEVATION (NORTH) 1:100



REAR ELEVATION - WEST  
PROPOSED ELEVATION (WEST) 1:100

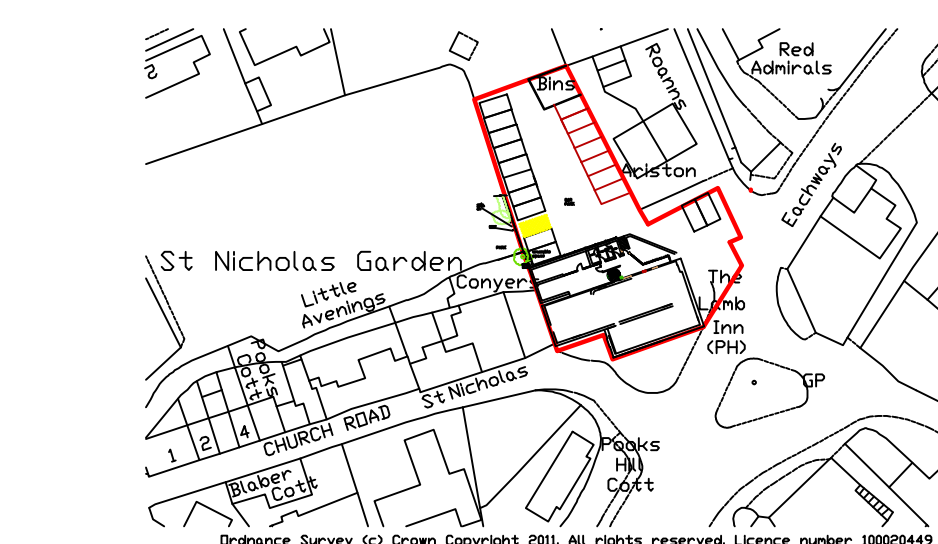

LOCATION 1:1250

15/10/12 ISSUED FOR PLANNING APPLICATION

All dimensions to be checked on site prior to commencement of work, except for planning purposes.  
This drawing is the copyright of  
**CALDOTECH LTD**  
and may not be copied, altered or reproduced in any way without written authority.

**CALDOTECH LTD**  
41 WILLOWHAYNE AVE  
EAST PRESTON  
WEST SUSSEX  
BN16 1PL Telephone 01903 859176

EXISTING REAR CAR PARK & PROPOSED NEW EXTERNAL SEATING AREA

The Lamb, The Square  
Angmering  
West Sussex  
BN16 4EQ

CLIENT **Mr Newbon**

| Issue          | Details          | By | Date |
|----------------|------------------|----|------|
| SCALE          | AS SHOWN on A1   |    |      |
| DATE           | 18/10/12         |    |      |
| DRAWING NUMBER | 11045/21 Decking |    |      |