




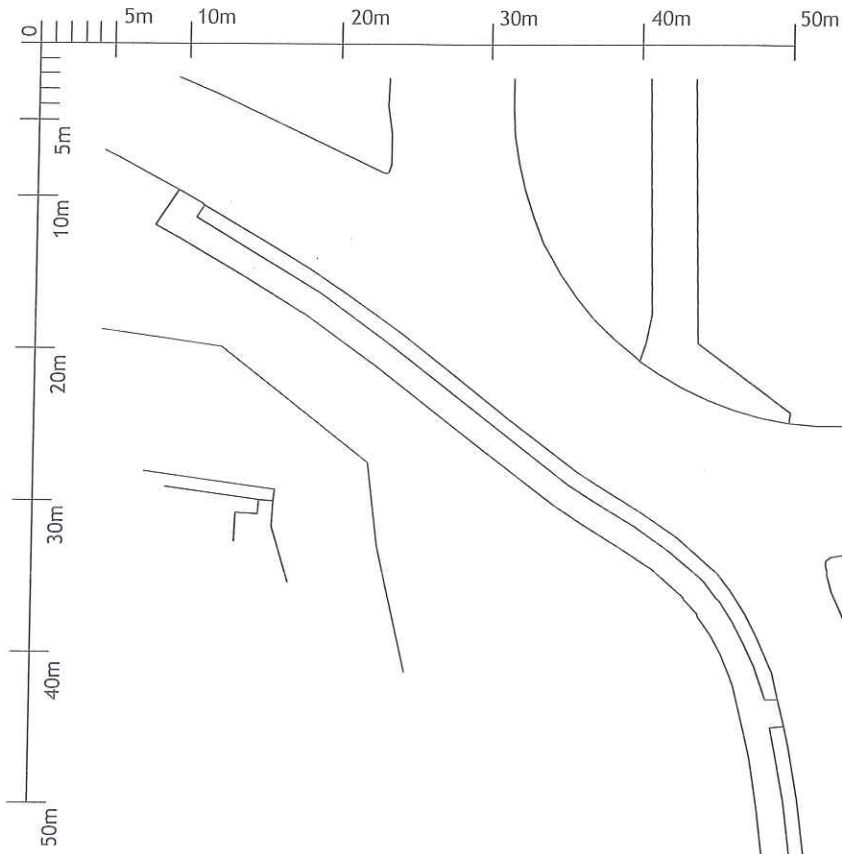

This drawing is the copyright of Axiom Architects.
It is for planning application purposes only & may not be reproduced in whole or in part without permission. Drawings lodged for planning approval may be reproduced by the Planning Authority in accordance with the 'Copyright (Material Open to Public Inspection) (Marking of Copies of Plans and Drawings) Order 1990 and must carry the relevant copyright restriction note. Do not scale from drawings.

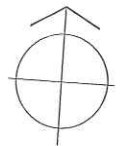

NOTE
Exg retained parking spaces shown in black line.
Proposed new or amended spaces shown in blue line.

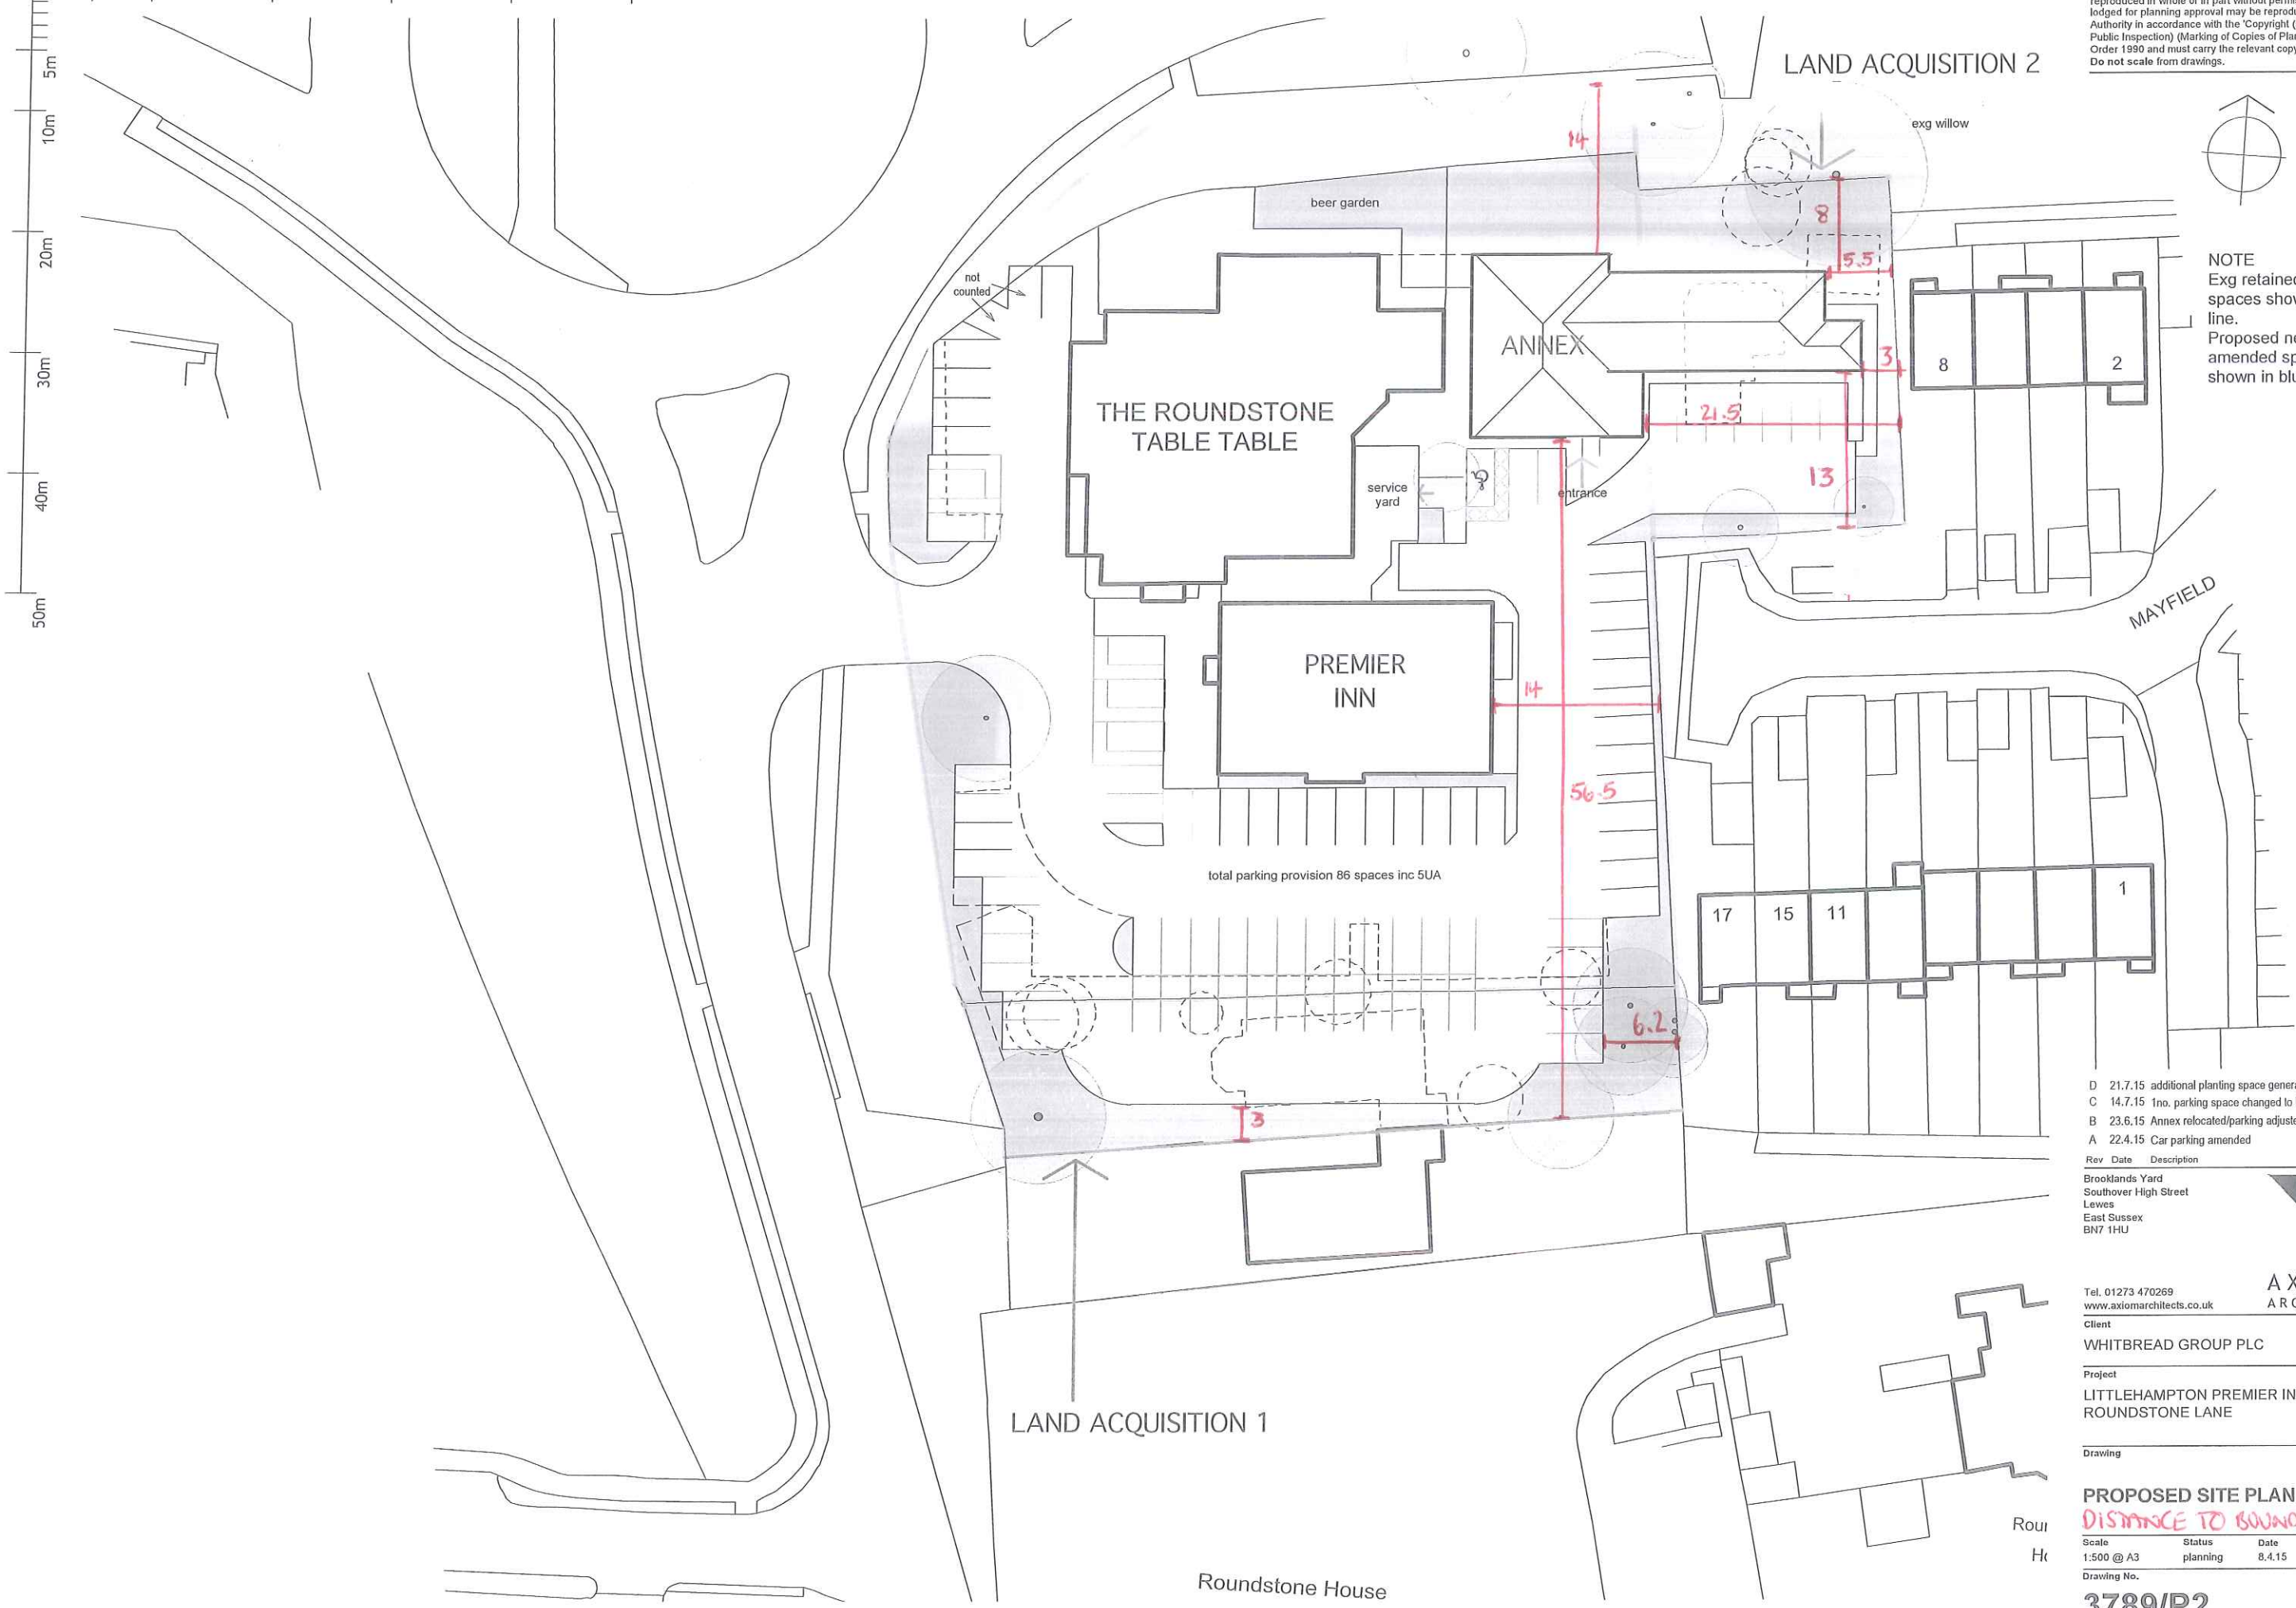

D	21.7.15	additional planting space generated	NW
C	14.7.15	1no. parking space changed to UA format	NW
B	23.6.15	Annex relocated/parking adjusted	NW
A	22.4.15	Car parking amended	NW

Rev Date Description By
Brooklands Yard
Southover High Street
Lewes
East Sussex
BN7 1HU

Tel. 01273 470269
www.axiomarchitects.co.uk
AXIOM ARCHITECTS

Client
WHITBREAD GROUP PLC

Project
LITTLEHAMPTON PREMIER INN
ROUNDSTONE LANE

Drawing

PROPOSED SITE PLAN
DISTANCE TO BOUNDARY (m)

Scale	Status	Date	Drawn	Checked
1:500 @ A3	planning	8.4.15	PRM	NW

Drawing No. Revision

3789/P2 D

ARUN DISTRICT COUNCIL A11345PL