



This drawing is the copyright of Axiom Architects.
It is for planning application purposes only & may not be reproduced in whole or in part without permission. Drawings lodged for planning approval may be reproduced by the Planning Authority in accordance with the 'Copyright (Material Open to Public Inspection) (Marking of Copies of Plans and Drawings) Order 1990 and must carry the relevant copyright restriction note. Do not scale from drawings.

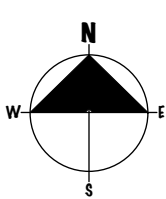


30 M
20
10
0


ROOF PLAN

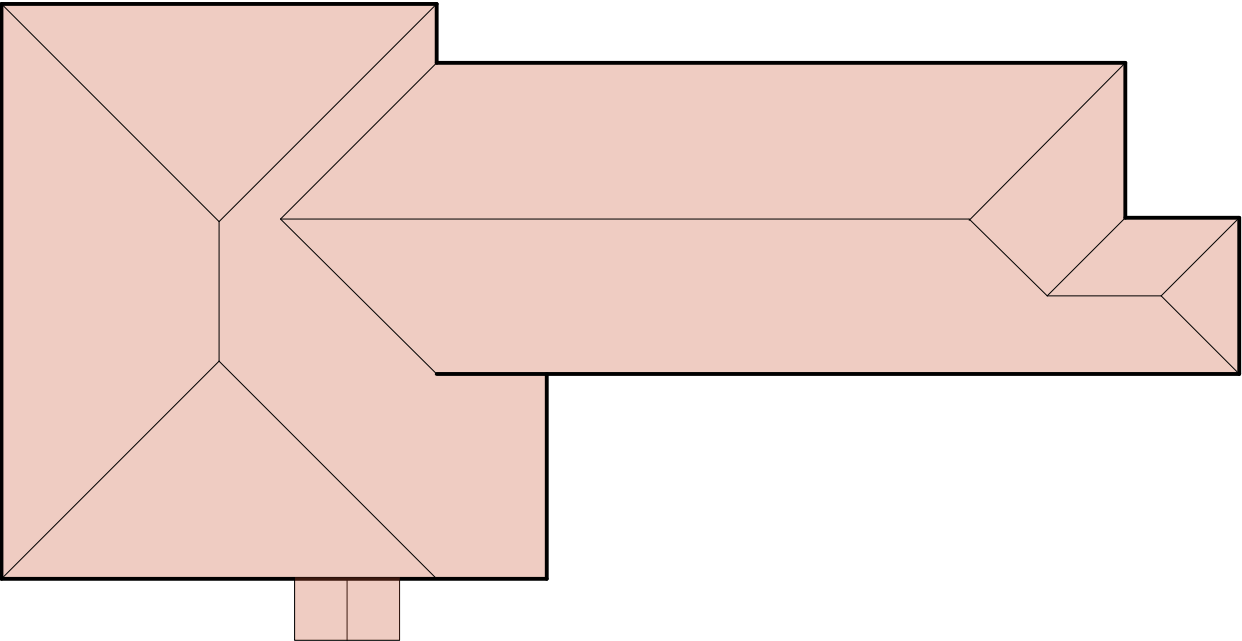

FIRST FLOOR

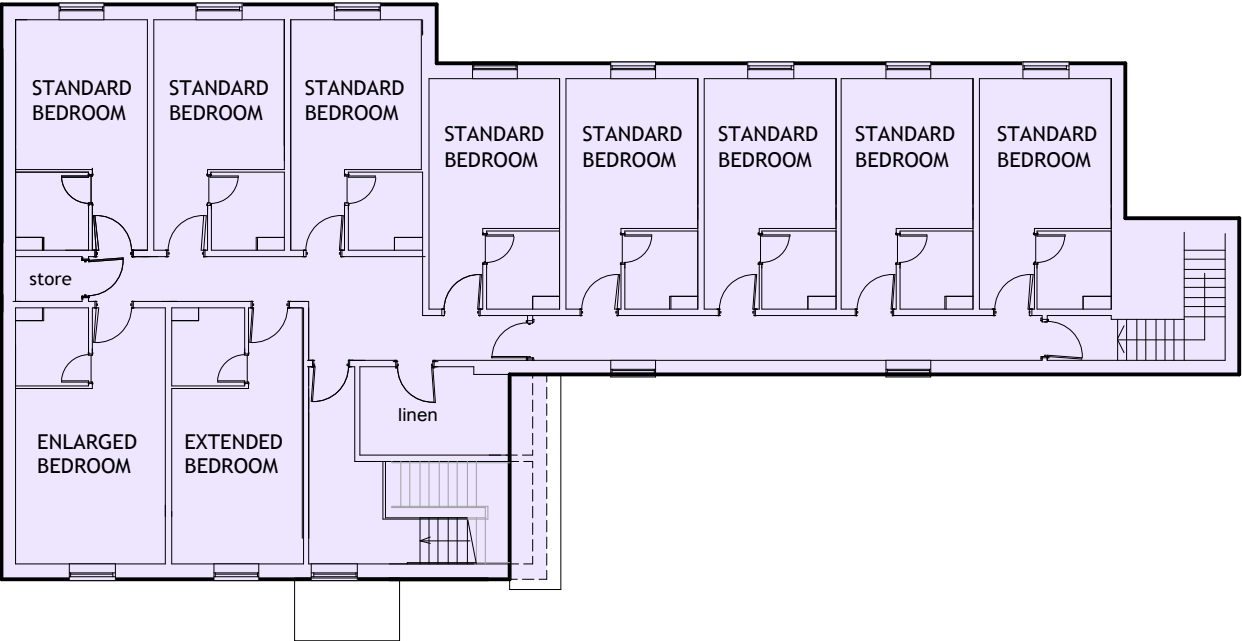

GROUND FLOOR

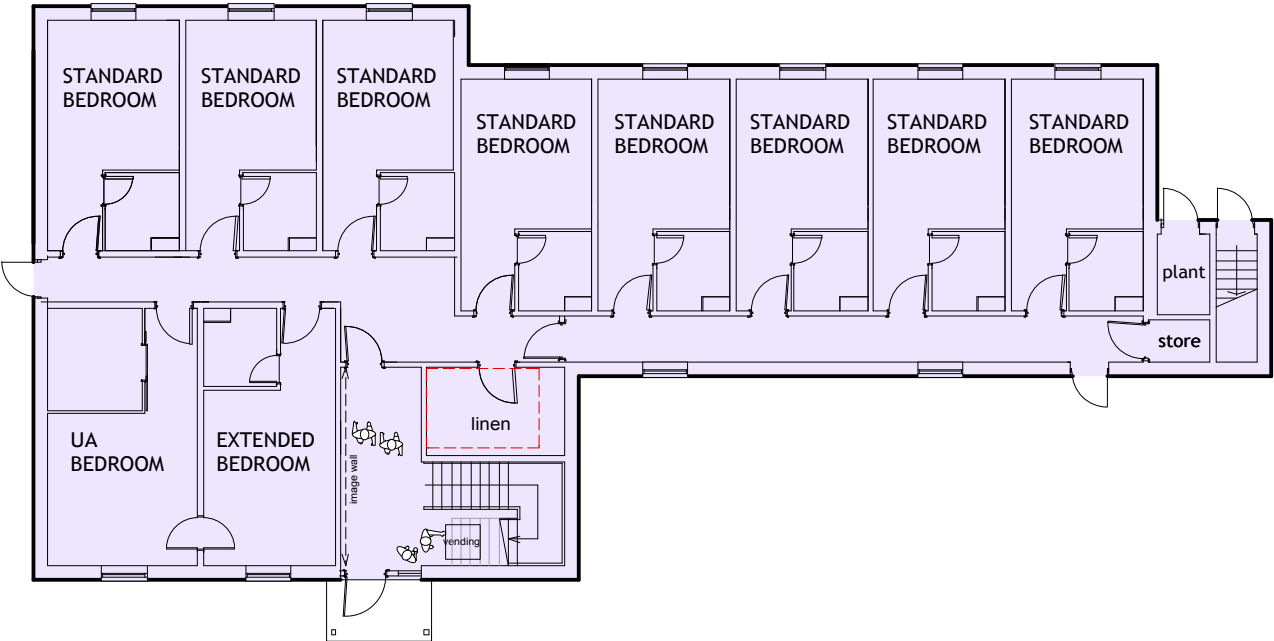

Rev	Date	Description	By
		Brooklands Yard Southover High Street Lewes East Sussex BN7 1HU	
Tel. 01273 470269 www.axiomarchitects.co.uk AXIOM ARCHITECTS			
Client WHITBREAD GROUP PLC			
Project LITTLEHAMPTON PREMIER INN ROUNDSTONE LANE LITTLEHAMPTON			
Drawing PROPOSED FLOOR PLANS GROUND & FIRST NEW ANNEXE BUILDING			
Scale 1:200 @ A3	Status PLANNING	Date 26.1.15	Drawn PRM
Drawing No. 3789/P4		Revision	