




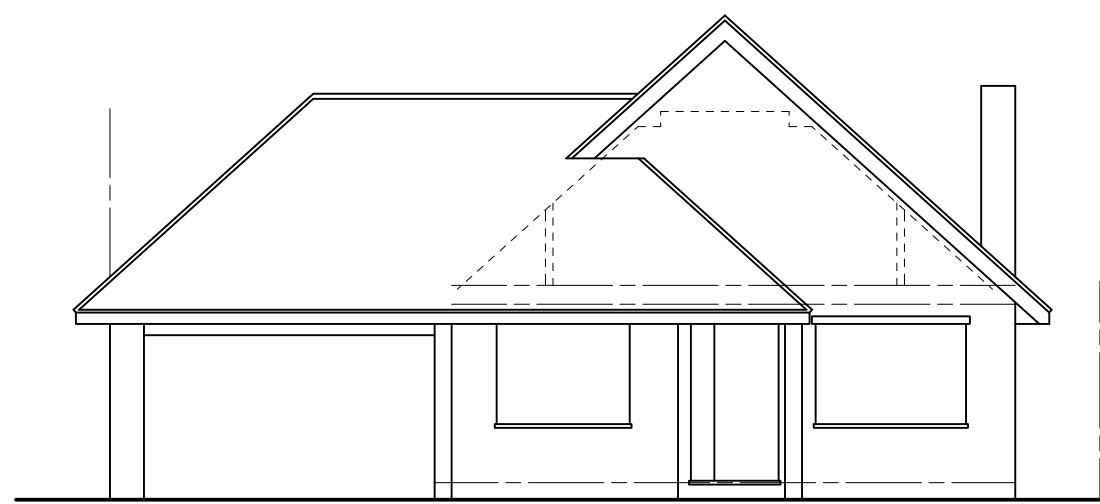


FRONT ELEVATION

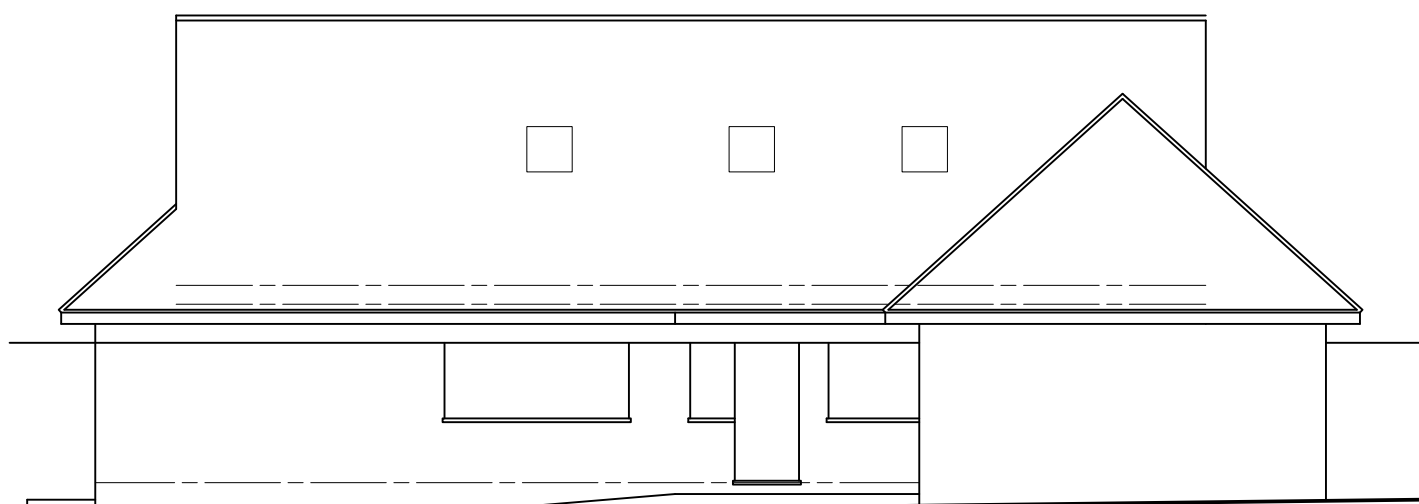


SIDE ELEVATION

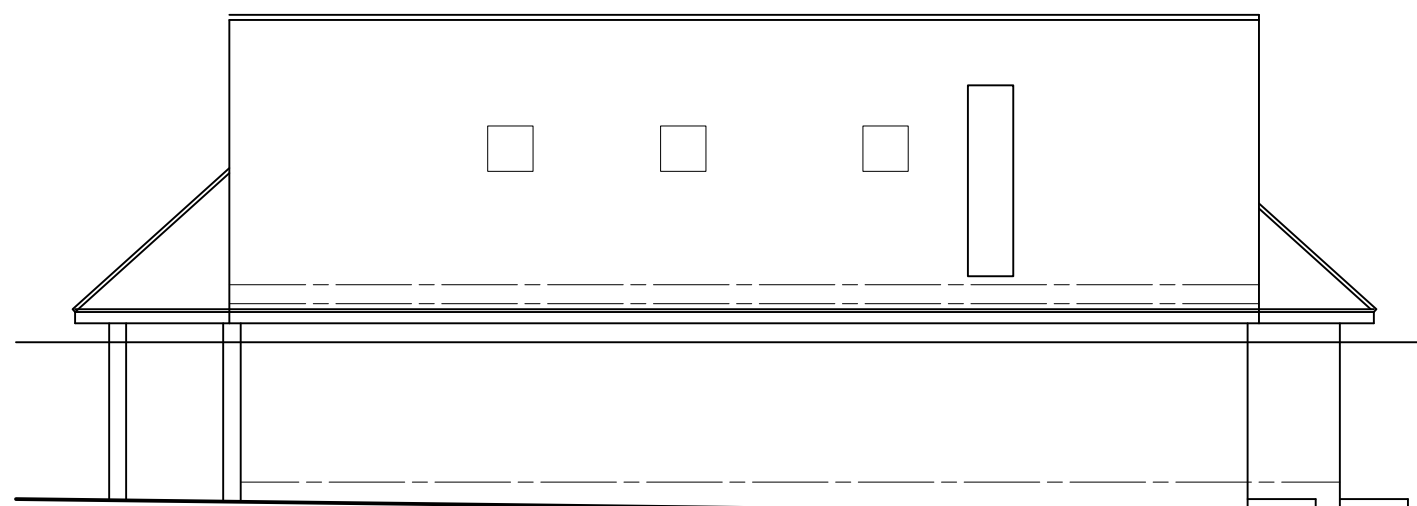


SIDE ELEVATION

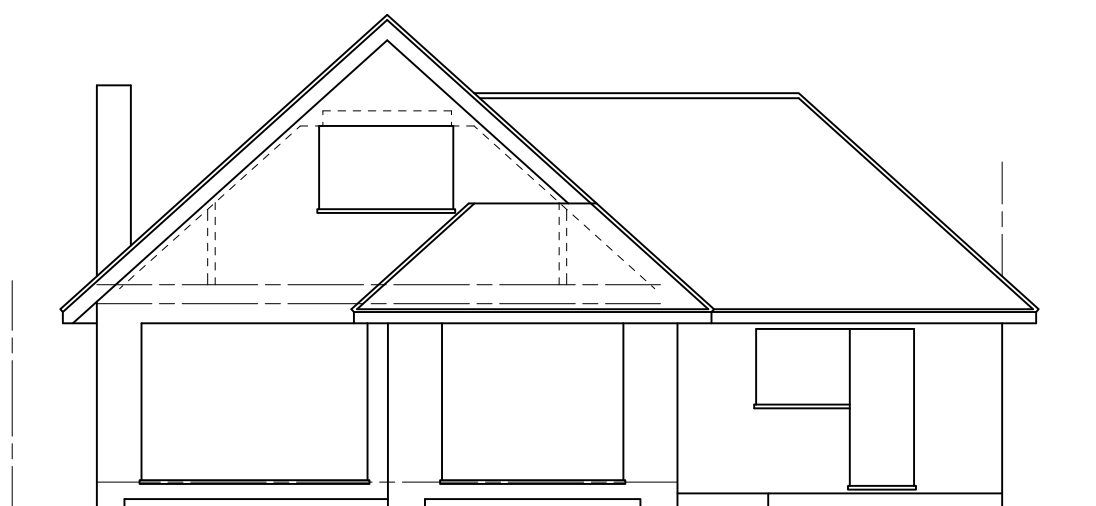


REAR ELEVATION

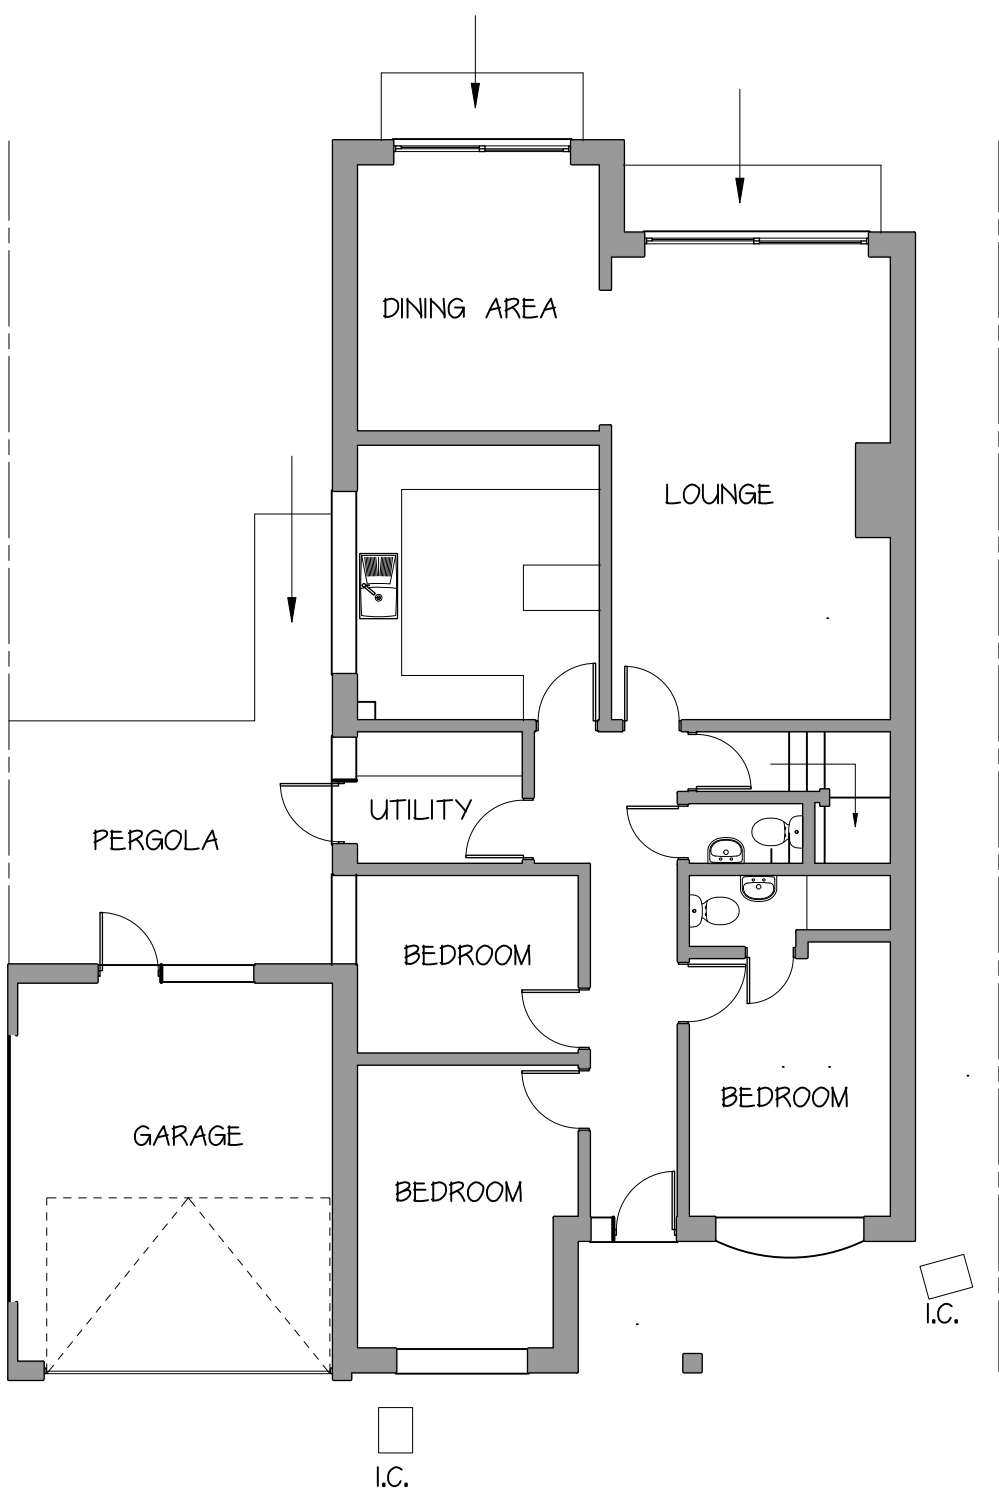



GROUND FLOOR PLAN

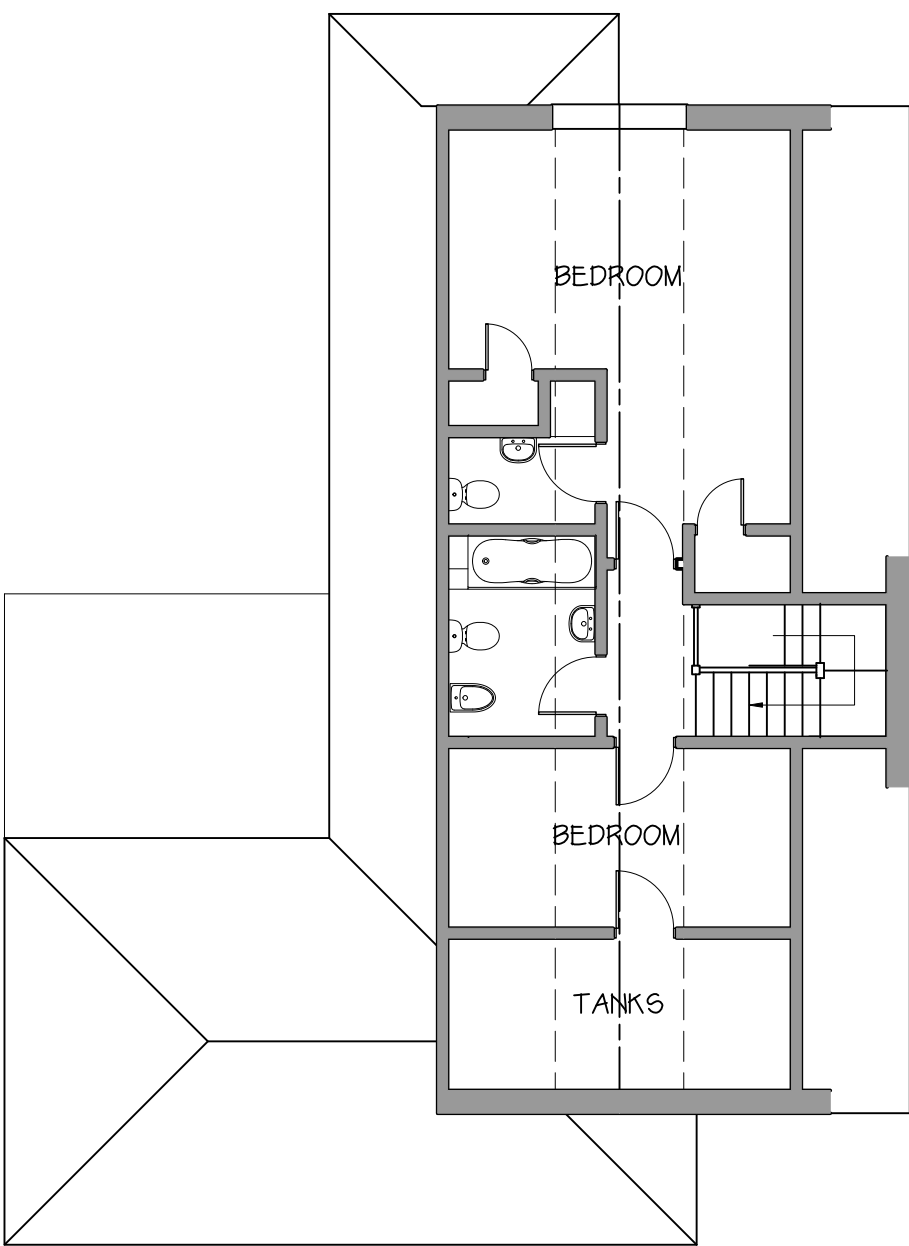

FIRST FLOOR PLAN

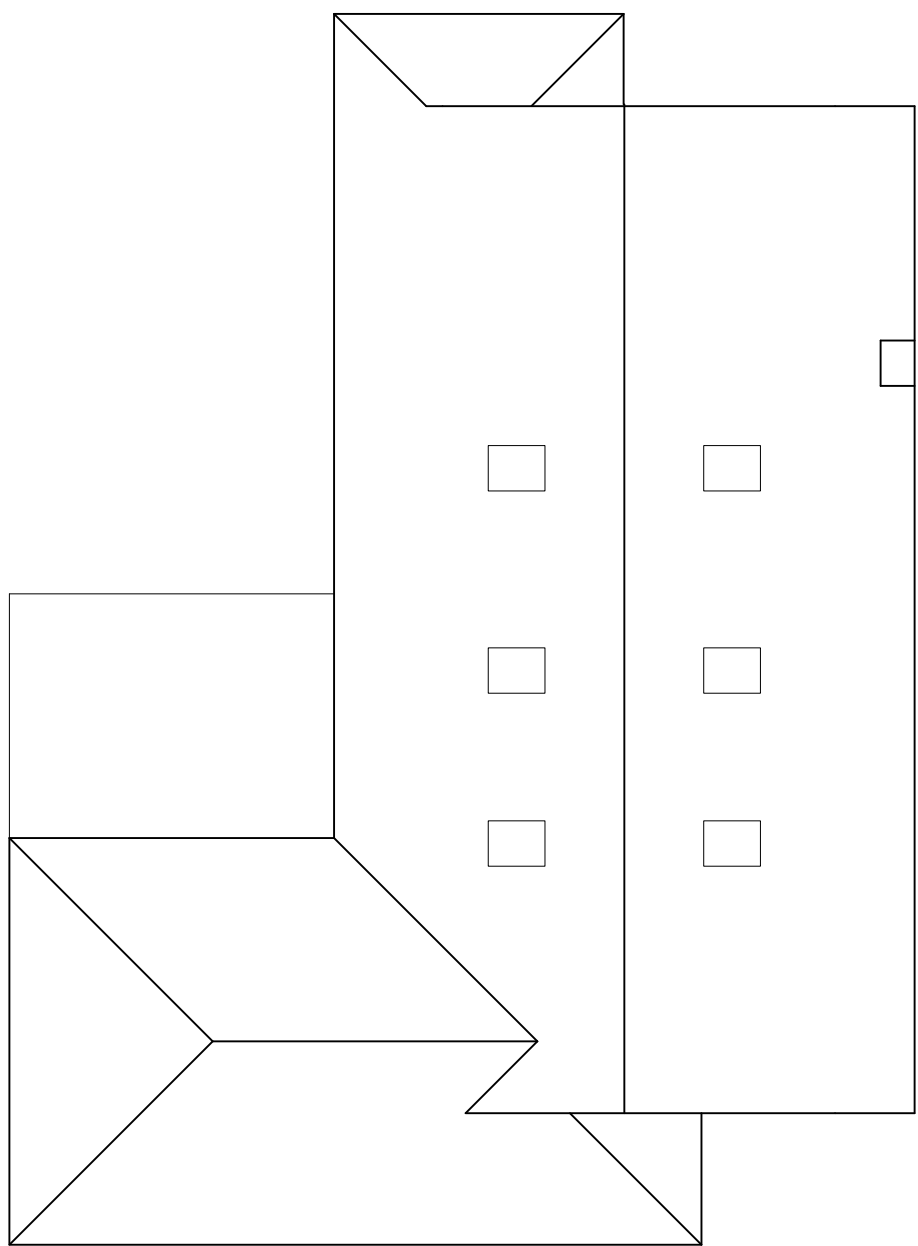

ROOF PLAN

 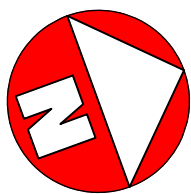

NOTES:

A		
Date		Revisions

© copyright

NUTFIELD ROAD

ARCHITECTURAL SERVICES

11, TILERS CLOSE
NUTFIELD ROAD
MERSTHAM
REDHILL
SURREY. RH1 3HS
TEL. - 0777 929 1697

Client

Job Title
2 CHAPEL WALK
MILL ROAD AVE
ANGMERING
BN16 4HS

Drawing Title
PLANS AND ELEVATIONS
AS EXISTING

Scale
1:100 @ A1

Date
JUL 2026

Drawn by
RD

Drg. No
2CW/26-01

Rev.