




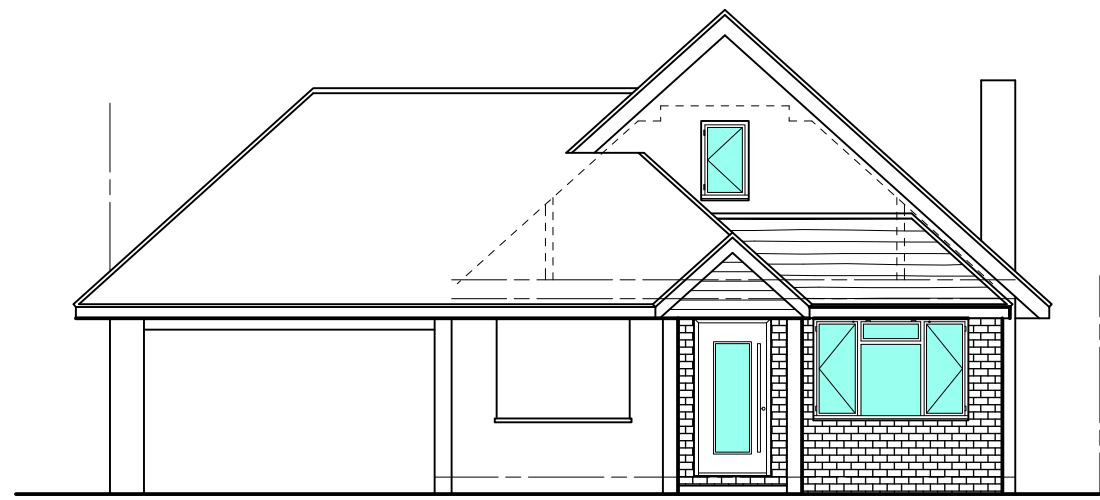


FRONT ELEVATION

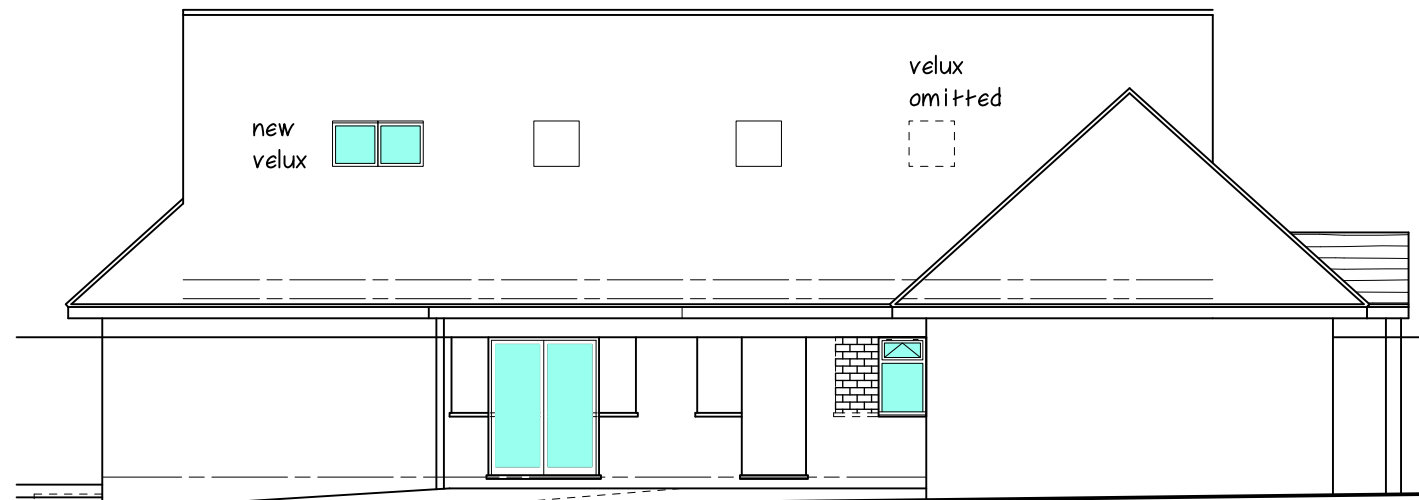


SIDE ELEVATION

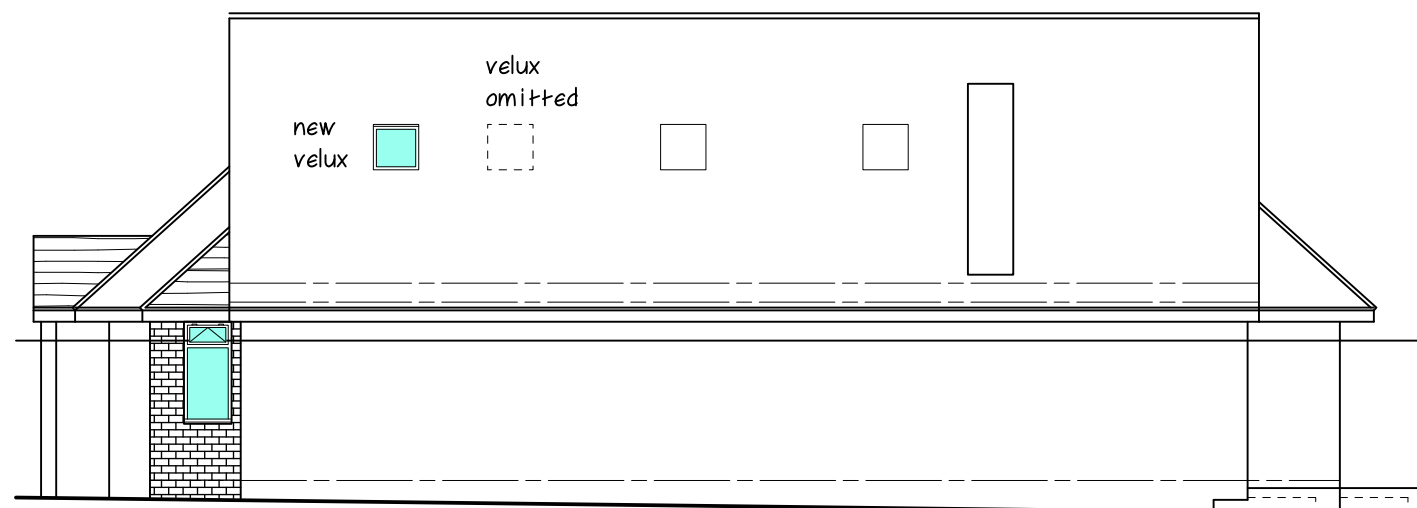


SIDE ELEVATION

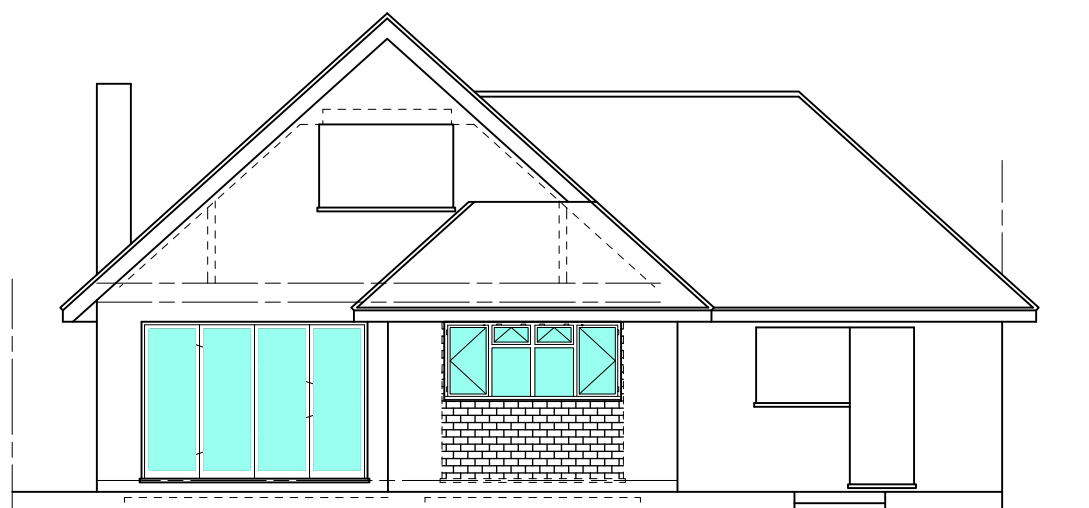


REAR ELEVATION

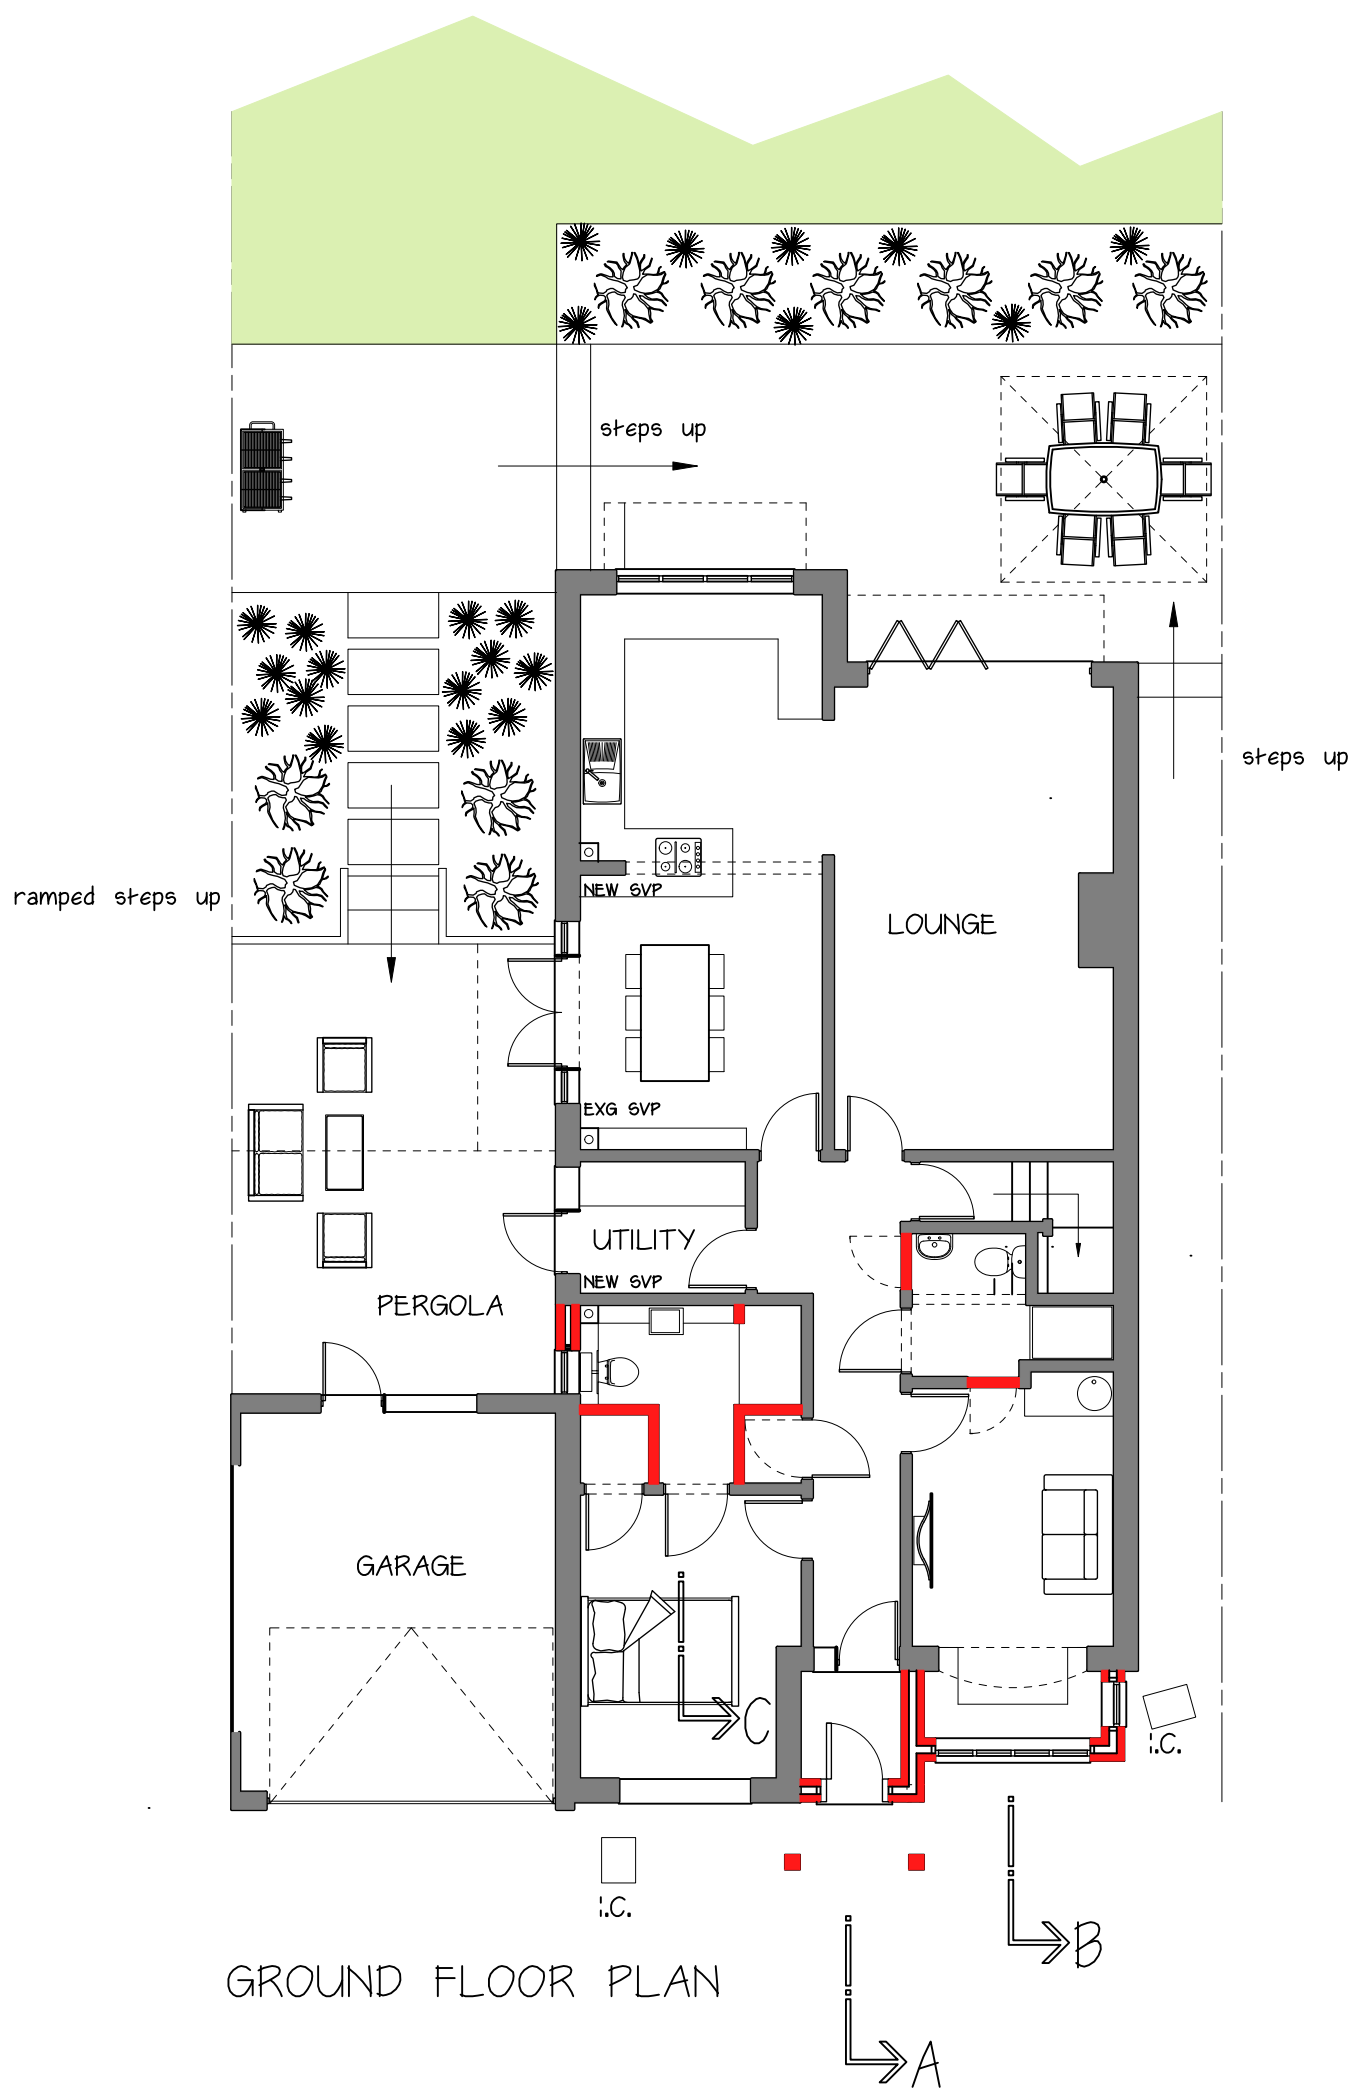



GROUND FLOOR PLAN

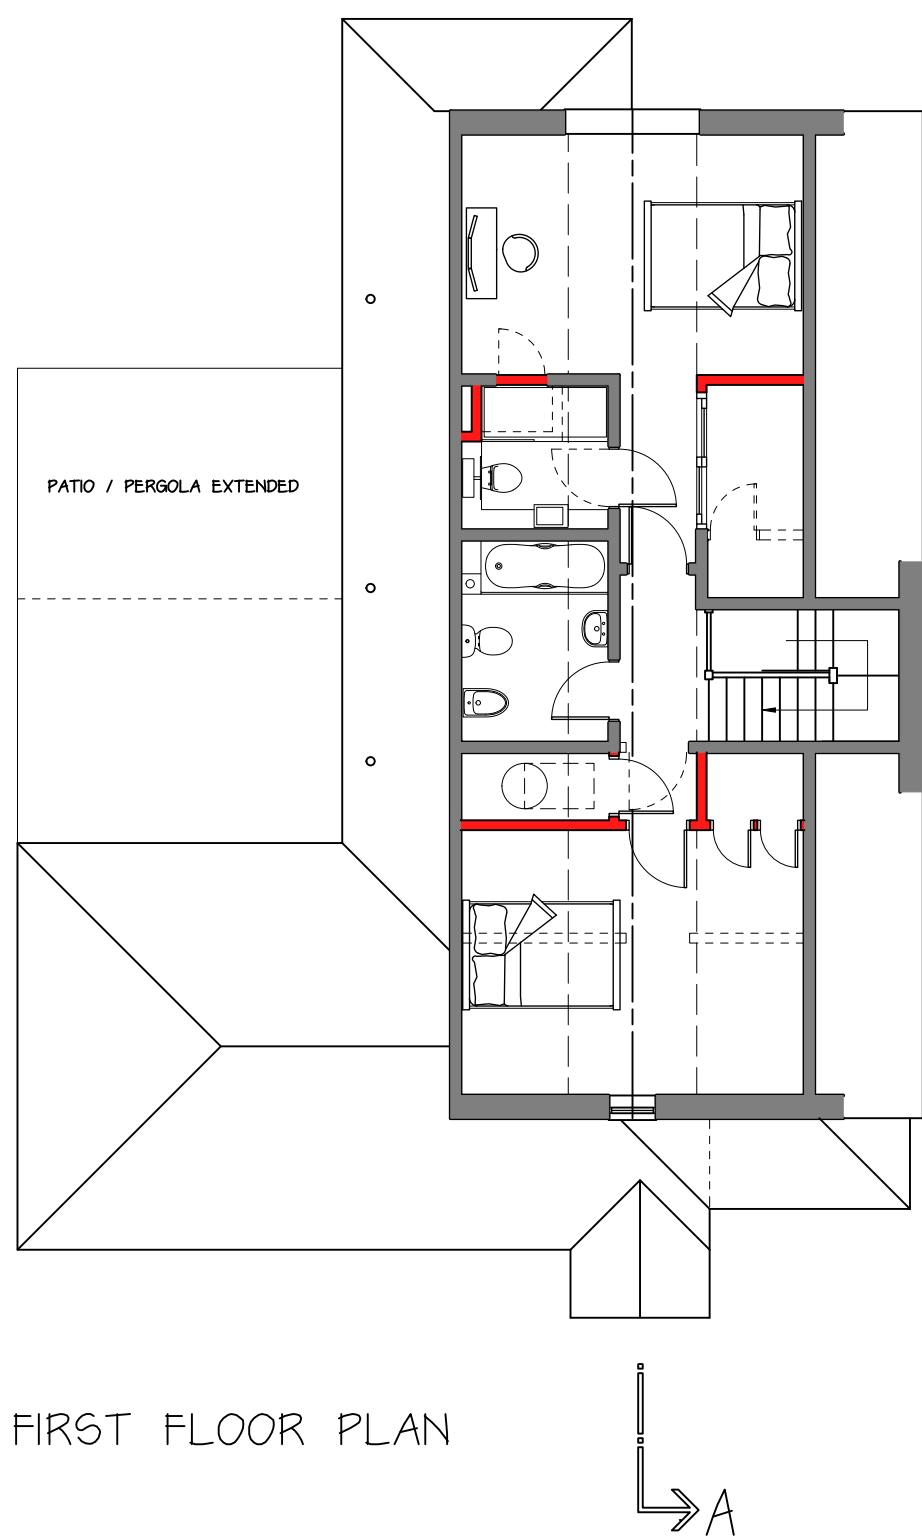

FIRST FLOOR PLAN

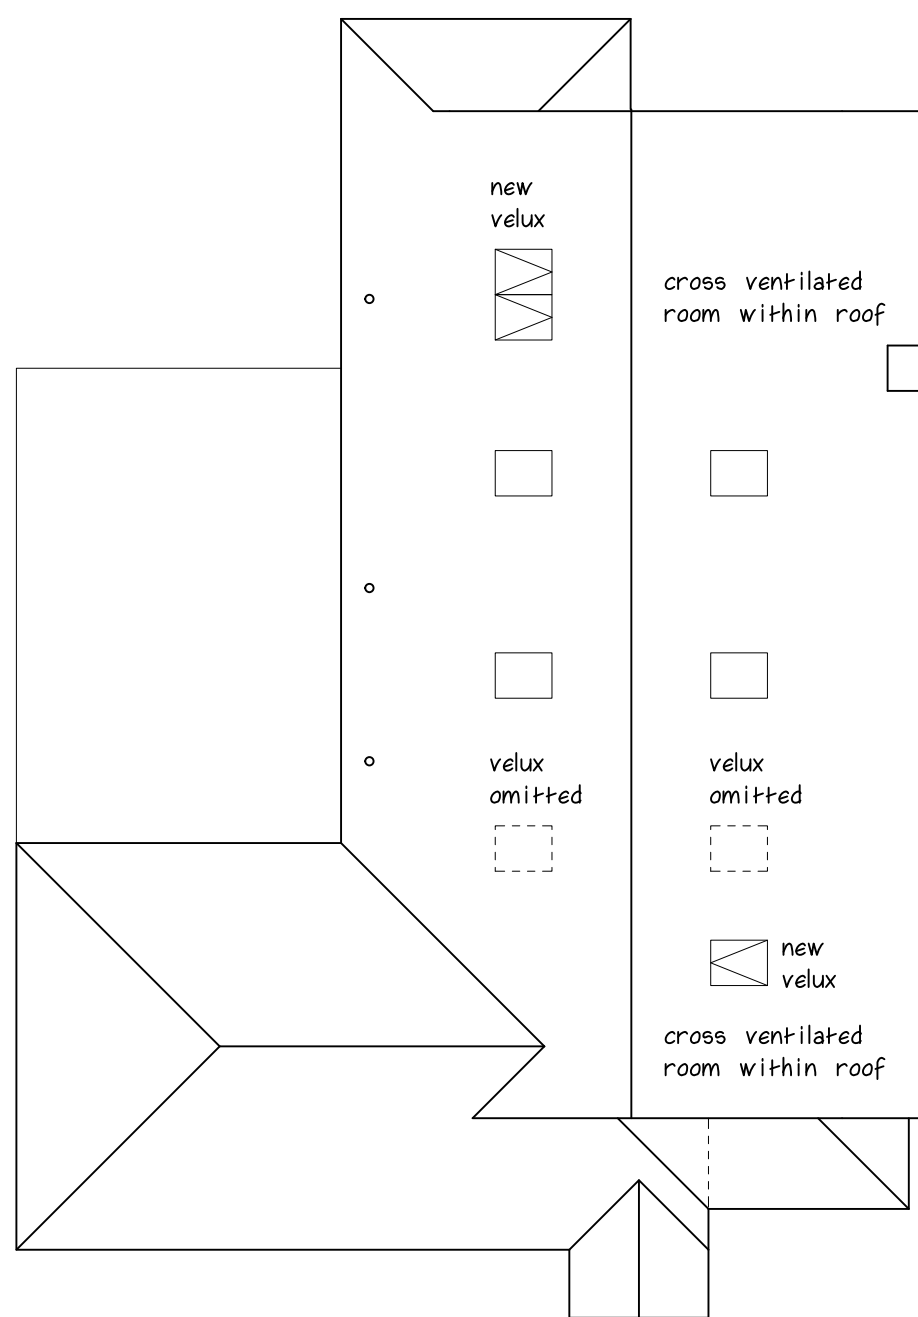

ROOF PLAN

 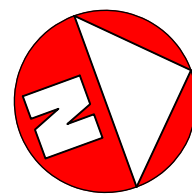

NOTES:

ALL DRAWINGS ARE TO BE READ IN FULL CONJUNCTION WITH EACH OTHER AND WITH DETAILS PREPARED BY APPOINTED THIRD PARTY PROFESSIONALS.

A	Date	Revisions

© copyright

NUTFIELD ROAD

ARCHITECTURAL SERVICES

11, TILERS CLOSE
NUTFIELD ROAD
MERSTHAM
REDHILL
SURREY. RH1 3HS
TEL. - 0777 929 1697

Client

Job Title
2 CHAPEL WALK
MILL ROAD AVE
ANGMERING
BN16 4HS

Drawing Title
PLANS AND ELEVATIONS
AS PROPOSED

Scale
1:100 @ A1

Date JUL 2026 Drawn by RD

Drg. No 2CW/26-02 Rev.