




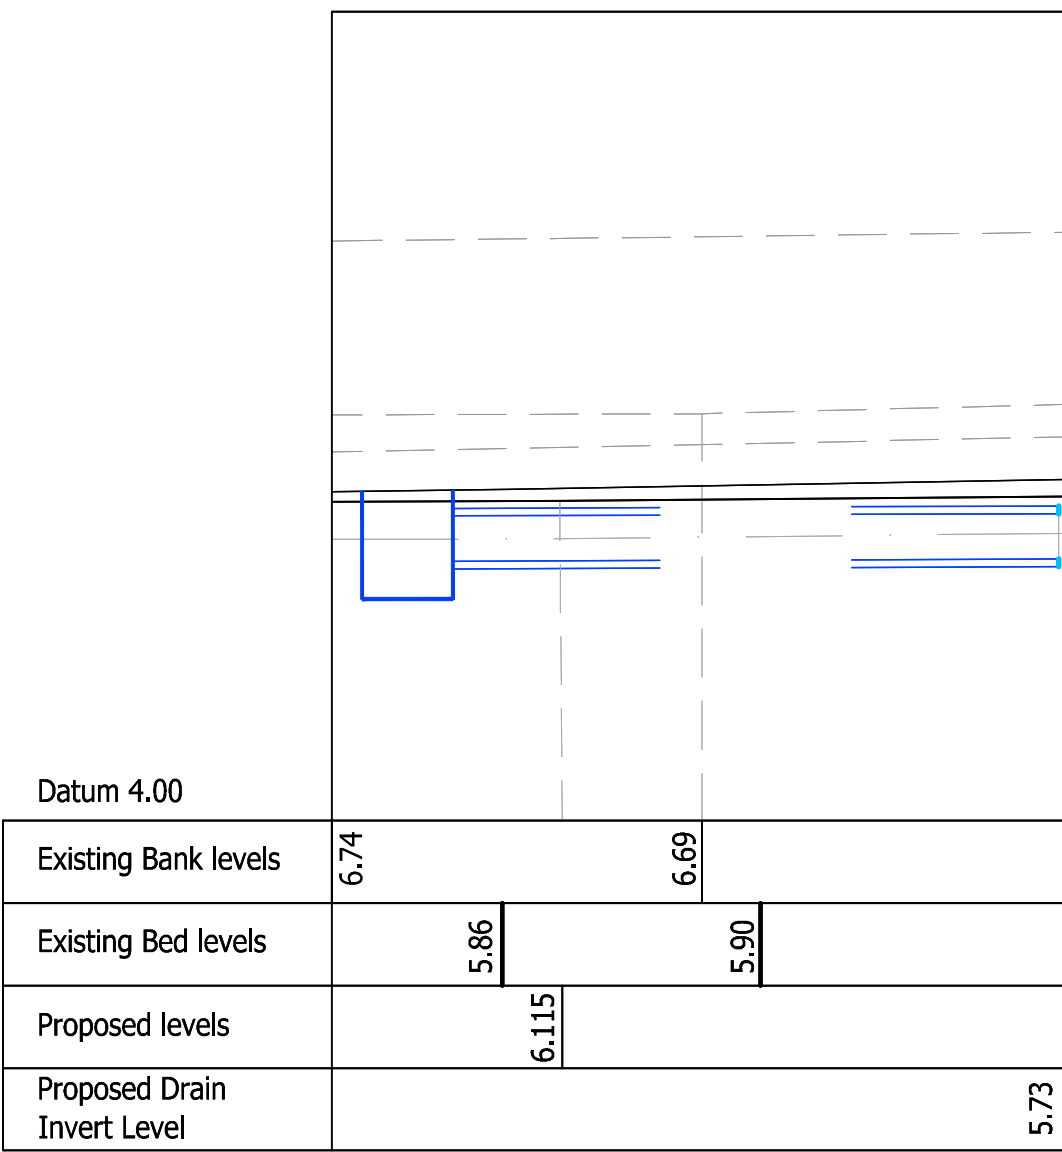

Longitudinal Section along ditch

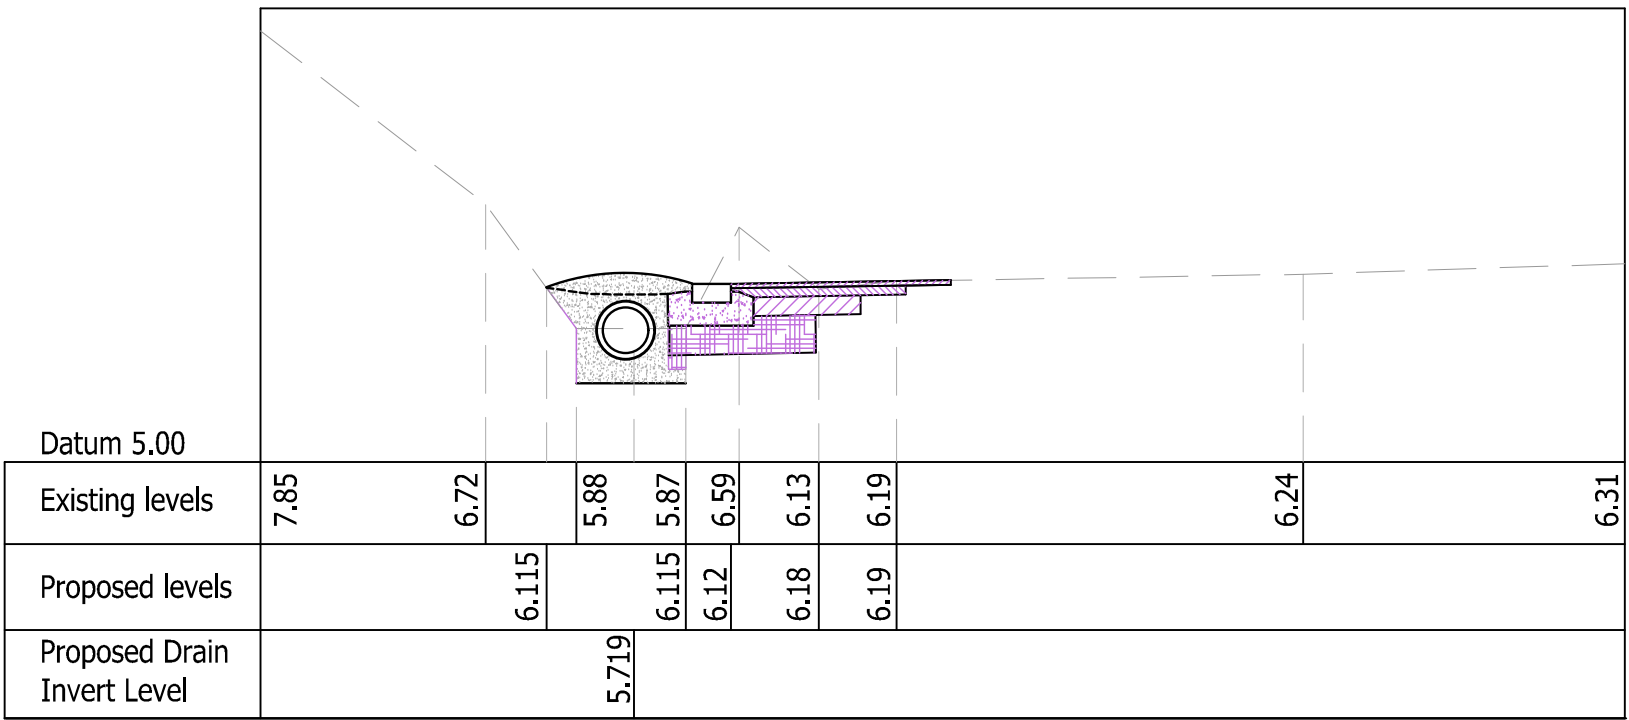


Section AA

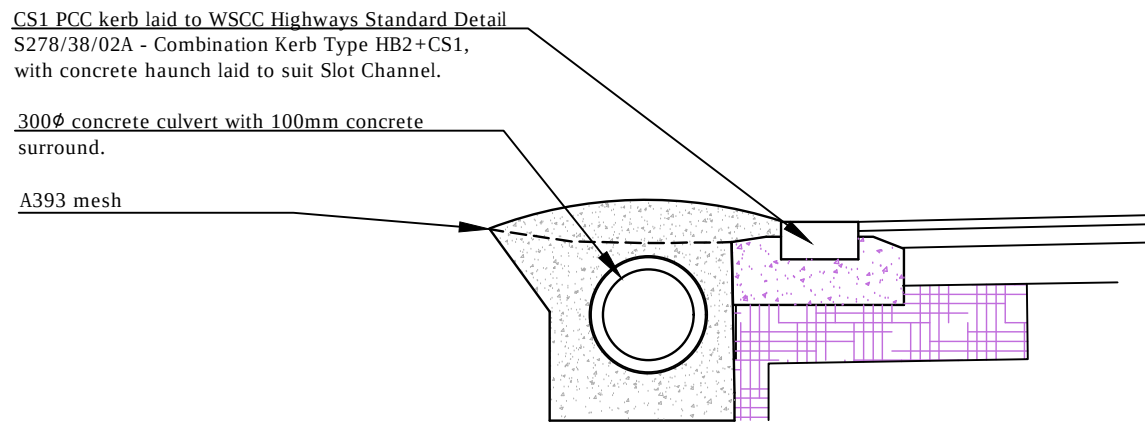


SECTION THROUGH ROAD WIDENING

DITCH CULVERTING WORKS Scale 1:25

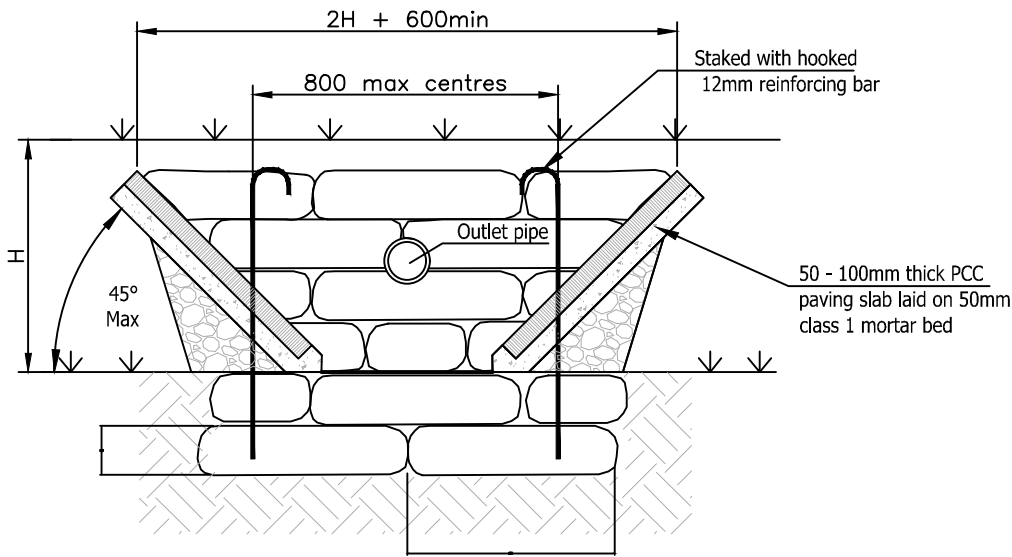

ELEVATION OF HEADWALL
OUTFALL TO END OF DITCH

- Bags should be Hessian or canvas and shall be of a size to provide a wall thickness of 500mm
- Concrete bagwork shall be Class S19 and be three quarter filled with 25mm slump ST4 concrete immediately prior to placing with the ends sewn.
- The bags shall be placed in a modified flemish bond so as to 'break' joint' with mouths away from the surface and be tamped into position to form a rectangular block.
- Extent of outlet protection to be grater of 1500mm or pipe diameter + 1200mm spanning the outlet pipe.
- Headwall design may need to be adjusted to on site conditions following approval from Local Authority Inspector
- For vehicular crossings of ditches pipes shall be min 450mm dia and be set to invert of ditch. Ditch to b regraded to achieve satisfactory falls.
- For H>600 appropriate vehicular or pedestrian containment shall be installed.
- The nearest edge of any carriageway shall be set back at least H from ditch.

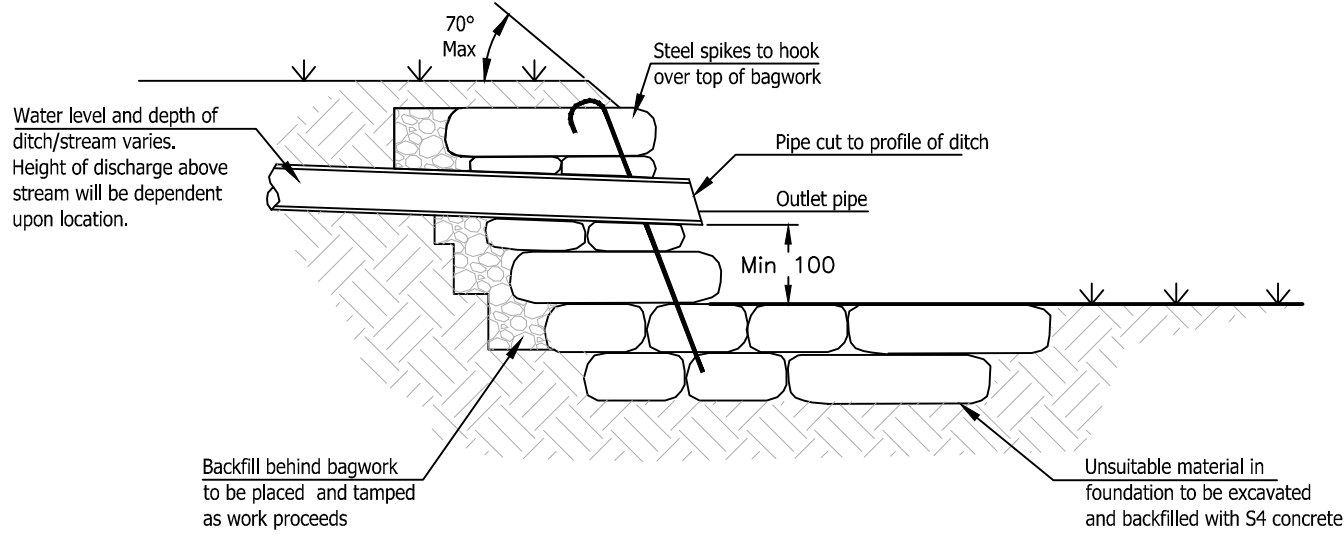

HEADWALL SECTION
OUTFALL TO END OF DITCH

- GENERAL NOTES
- The location, size, depth and identification of existing services that may be shown or referred to on this drawing have been assessed from non intrusive observations, record drawings or the like. The contractor shall safely carry out intrusive investigations, trial holes or soundings prior to commencing work to satisfy himself that it is safe to proceed and that the assessments are accurate. any discrepancies shall be notified to gta prior to works commencing.
 - Tender or billing drawings shall not be used for construction or the ordering of materials.
 - Do not scale. All dimensions and levels to be site confirmed.
 - This drawing shall be read in conjunction with all relevant architects, consultants drawings and specifications, together with H&S plan requirements
 - Copyright : This drawing must not be copied, amended nor reproduced without the prior written agreement of gta.
 - All drawings specifications and recommendations made by gta are subject to Local Authority and other relevant Statutory Authorities approval. Any works or services made abortive due to the client proceeding prior to these approvals is considered wholly at the Clients risk. gta hold no responsibility for resulting abortive works or costs.

A	SCHEME EXTEND REDUCED	27/07/17	JW	MR
-	INITIAL ISSUE	08/06/17	JW	MR
Rev	Amendments	Date	Des	Chk
Status	PRELIMINARY			
Client	YEOMANS LIMITED			
Architect	GRS ARCHITECTS			
Project	YEOMANS STORGAE COMPOUND HANDLETON LANE, FERRING			
Title	SECTION 278 WORKS LONGITUDINAL AND AND CROSS SECTIONS			
Date	JUNE 2017	Scale @ A1	1:50	
Clients Ref.	Project Ref.			
 Consulting Engineers Gloucester House, 66a Church Walk, Burgess Hill, West Sussex, RH15 9AS Tel:01444 871444 Web: www.gtacivils.co.uk				
Drawing Number	6841/101			Rev. A