


NOTES

Do not scale this drawing.

All dimensions are in millimetres unless stated otherwise.

This drawing is to be read in conjunction with all other relevant drawings and specifications.

The copyright of this drawing is vested in Harris Irwin Associates Ltd. and must not be copied or reproduced without the written consent of a Director.

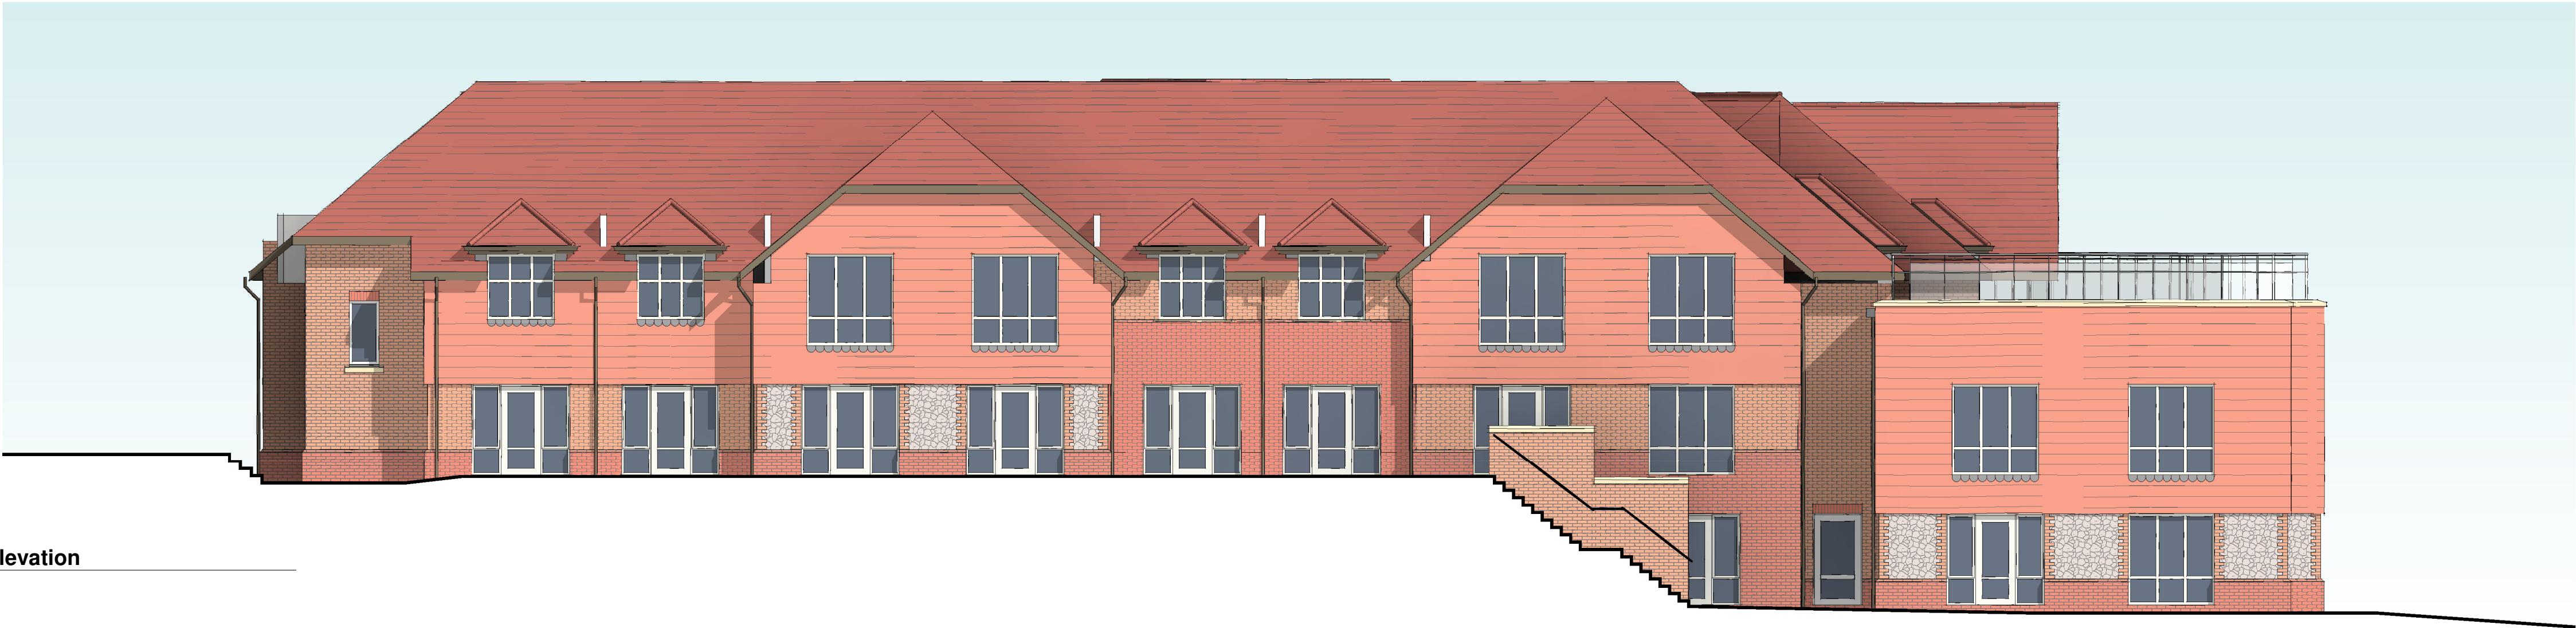

3 West Elevation
1 : 100



Elevation continued on
'South East Elevation'

2 South Elevation
1 : 100



Elevation continued
from 'South Elevation'

1 South East Elevation
1 : 100

Schedule of Materials

- Red facing brickwork
- Dark red facing brickwork
- Off white through colour render
- Red / Brown hanging tiles
- Flint
- Red / Brown roof tiles
- White uPVC windows and doors
- Brown rainwater goods

Rev	Date	Description	Drawn By	Checked By
P3	11/07/18	Issued for Planning	KG	
P2	18/05/18	Full Draft Issue	AC	RSW
P1	09/05/18	Preliminary Issue	RSW	

harrisirwin
architects & designers


Aske Stables, Aske, Richmond, North
Yorkshire. DL10 5HG
t: 01748 825675
e: enquiries@harrisirwin.com
w: www.harrisirwin.com

Project:
Proposed Care Home
Dappers Lane
Angmering

Client:
FRONTIER

Drawing Title:
Proposed Elevations (Sheet 1 of 2)

For Planning Submission

 

SCALE 1:100 @ A1

HIA Project Number	Scale @ A1	Suitability
1877	1 : 100	D0

Project	Originator	Volume	Level	Type	Role	Number
1877	- HIA -	04	- XX -	DR	- A -	04002