



Part plan as proposed

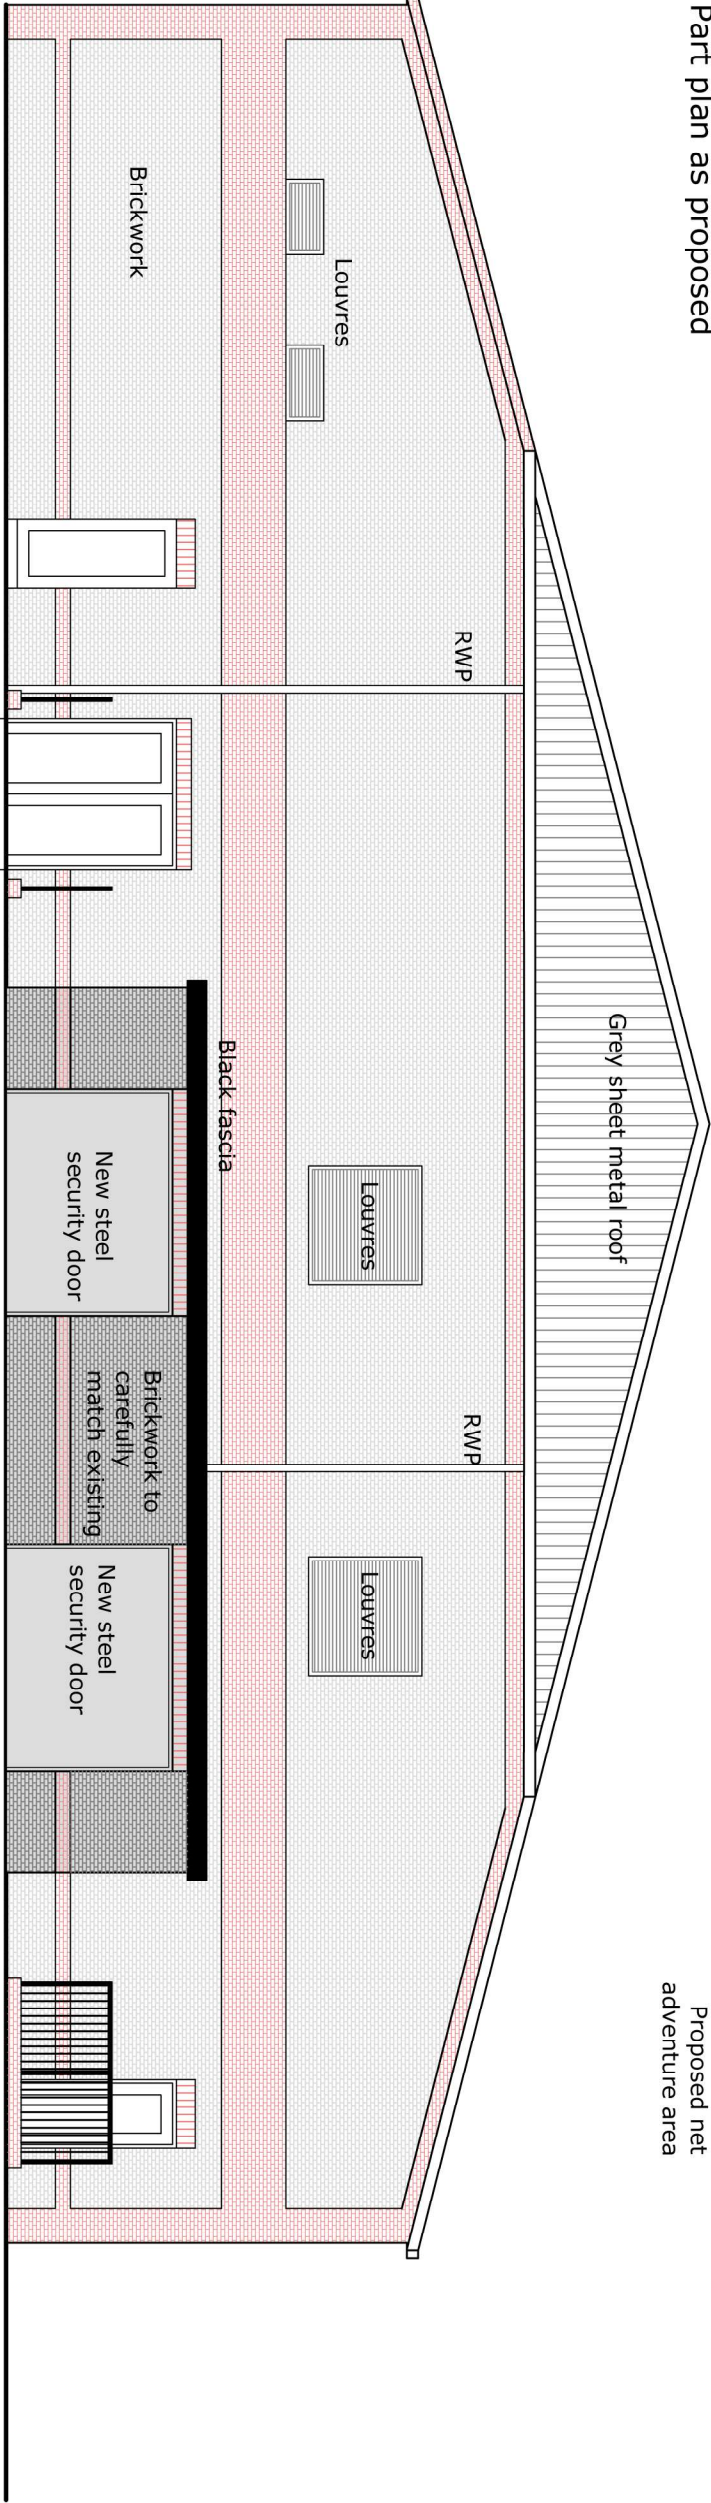


East Elevation as proposed

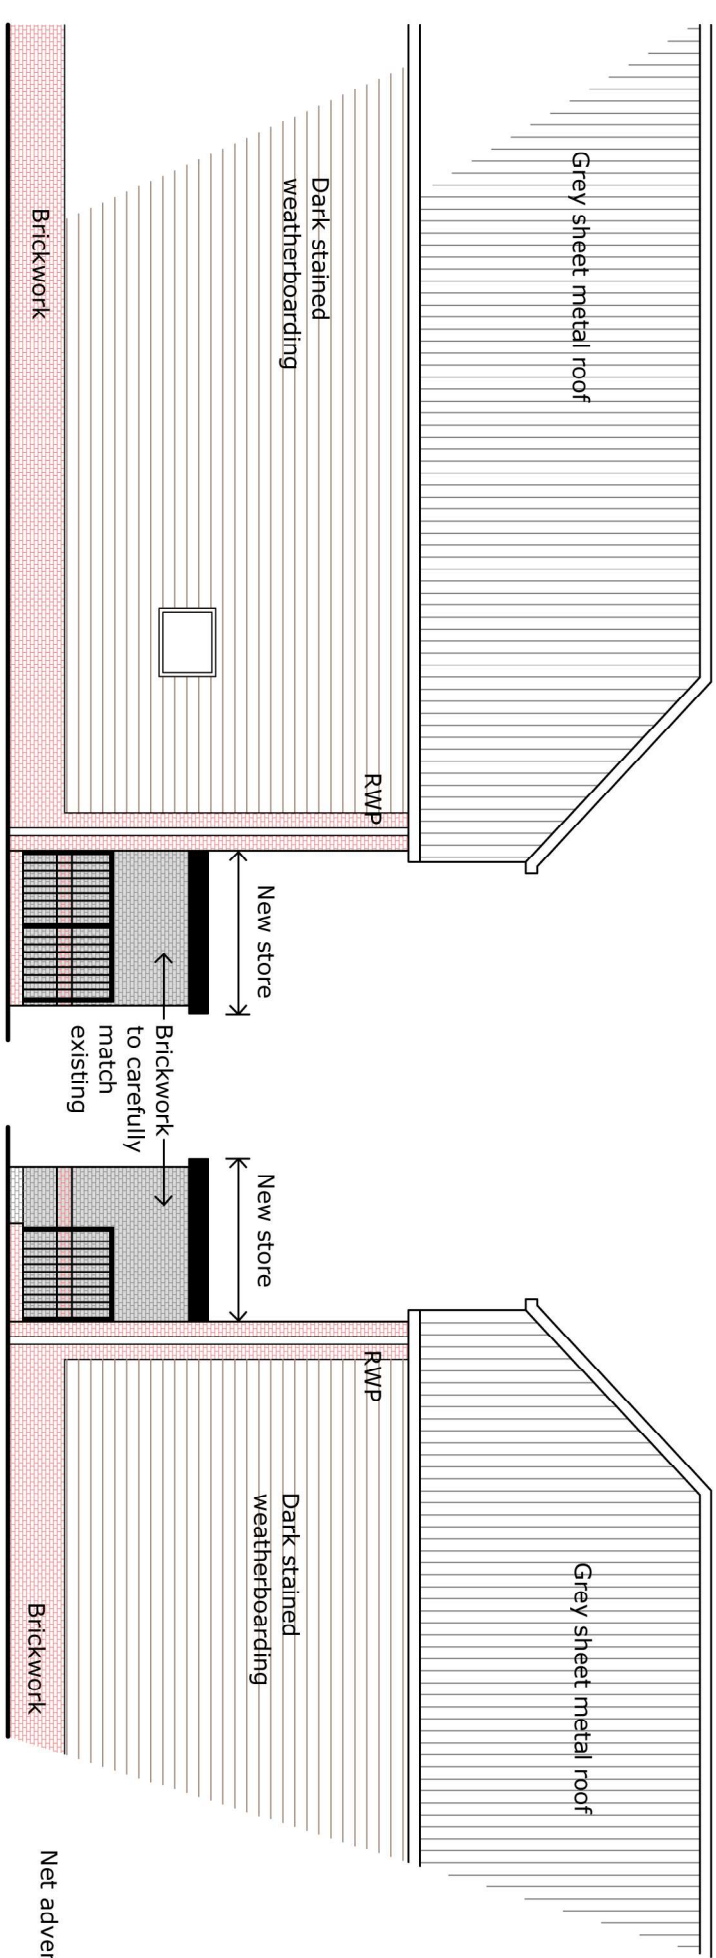


South Elevation as proposed

North Elevation as proposed

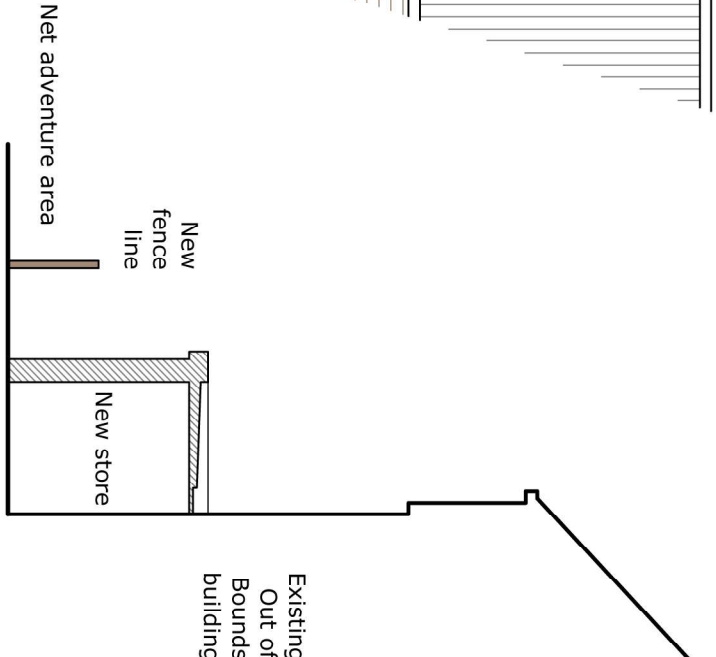

Cross Section as proposed

 

**Brian Heap**  
Architectural Consultant  
2 Hamilton Close  
Powick  
Worcester  
WR2 4NH  
Tel: (01905) 830000  
Email: brianheaparchitect@btconnect.com

**Project**  
Rustington Golf Centre  
Golfers Lane  
Angmering  
West Sussex  
BN16 4NB

**Title**  
Out of Bounds building  
Proposed store

|       |               |       |          |
|-------|---------------|-------|----------|
| Date  | July 2020     | Scale | 1:100@A3 |
| Drawn | Dwg no.       | Rev   | -        |
| BH/BS | 20-20098-AP07 |       |          |