





Note: See drawing  
No. 20-20098-AP01  
for position of kiosk

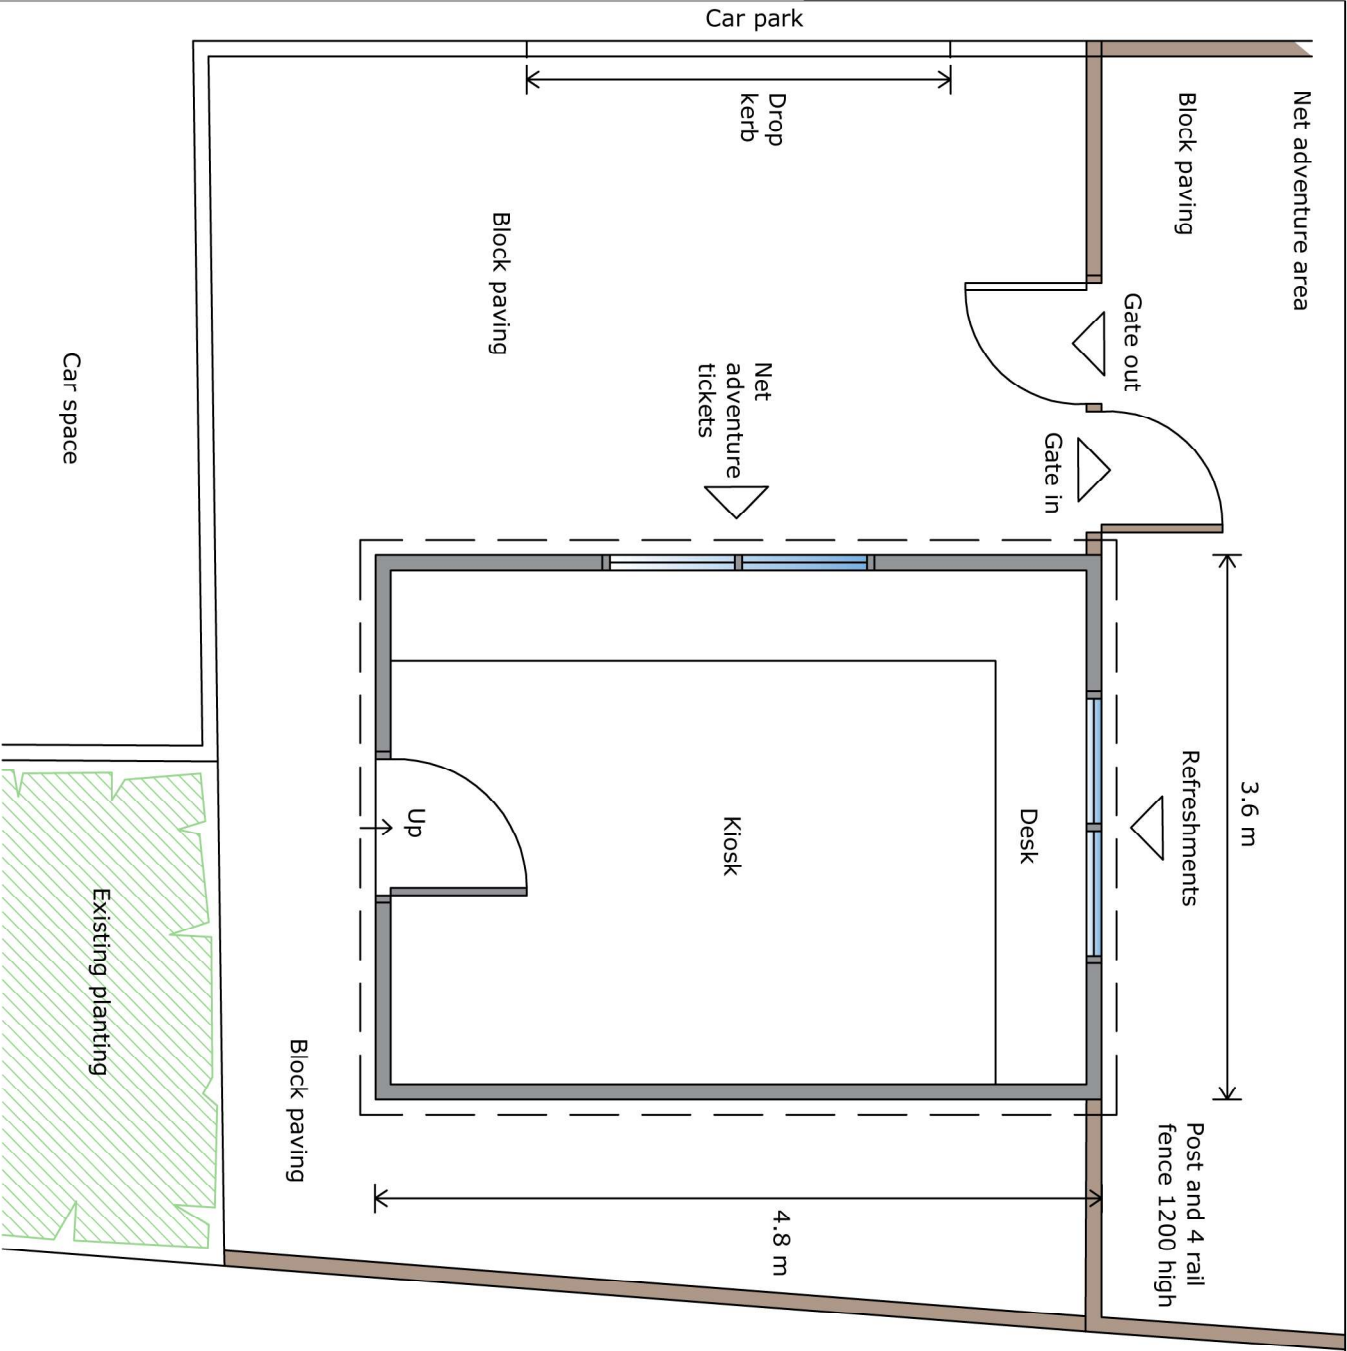

Plan as proposed

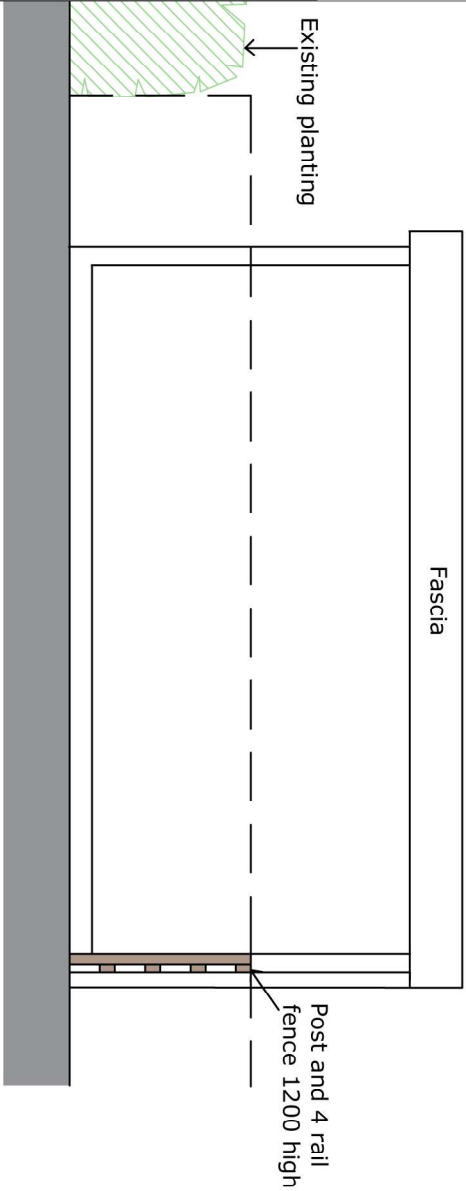


East elevation as proposed

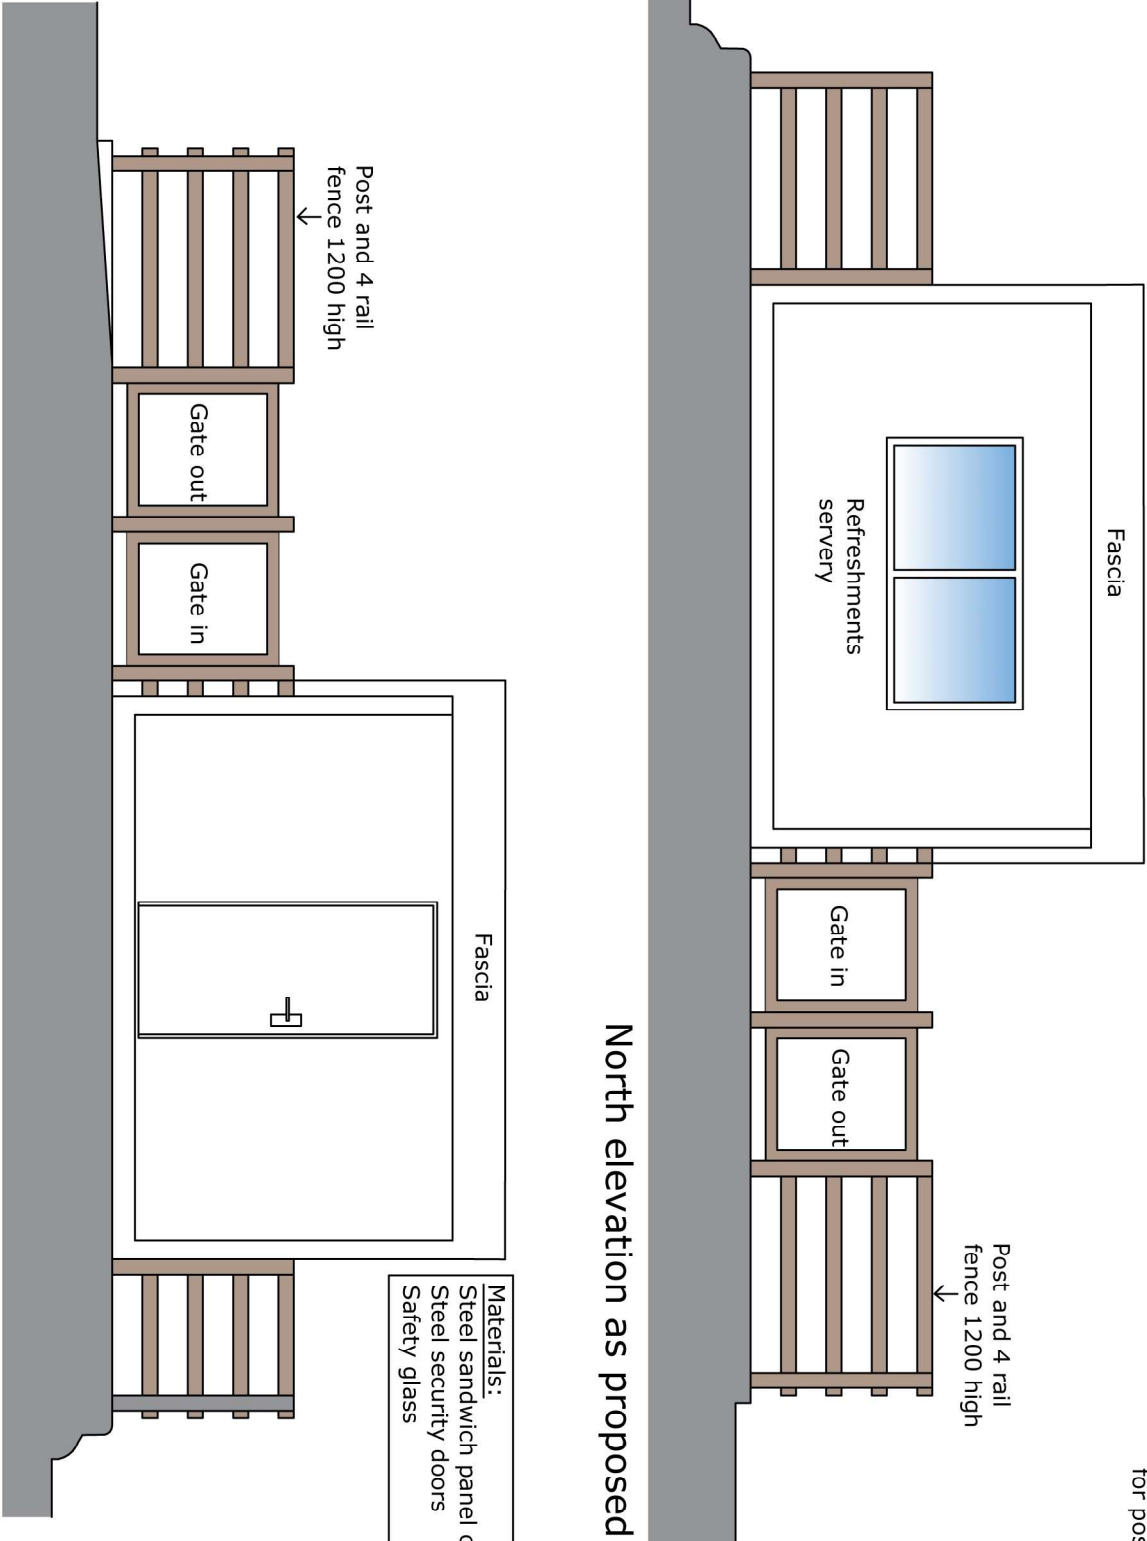 

North elevation as proposed

Materials:  
Steel sandwich panel construction  
Steel security doors  
Safety glass

South elevation as proposed

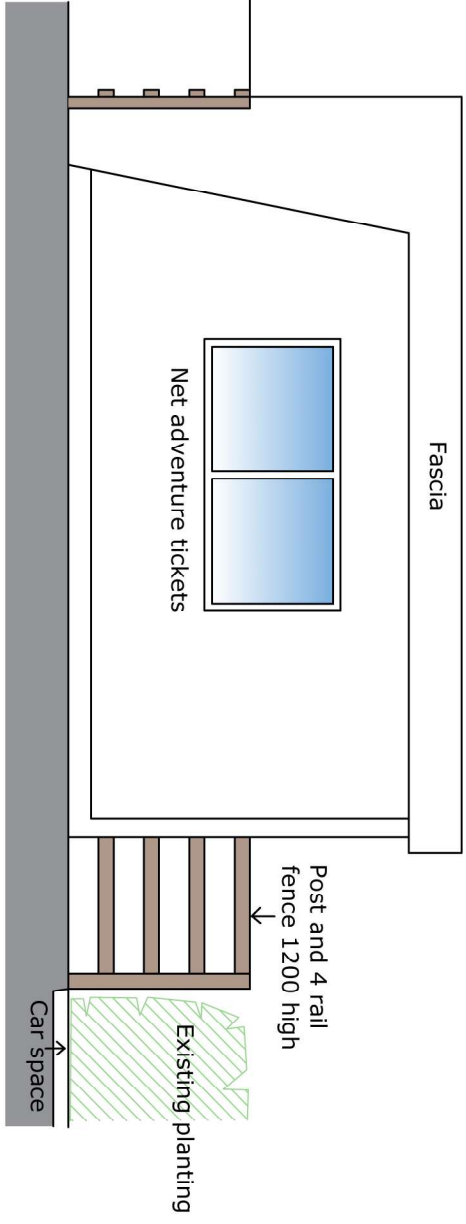

West elevation as proposed

|   |                                 |                 |
|---|---------------------------------|-----------------|
| <b>Brian Heap</b><br>Architectural Consultant<br>2 Hamilton Close<br>Powick<br>Worcester<br>WR2 4NH<br>Tel: (01905) 830000<br>Email: brianheaparchitect@btconnect.com |                                 |                 |
| <b>Project</b><br>Rustington Golf Centre<br>Golfers Lane<br>Angmering<br>West Sussex<br>BN16 4NB                                                                      |                                 |                 |
| <b>Title</b><br>Nets adventure area<br>Kiosk arrangement   |                                 |                 |
| <b>Date</b><br>July 2020   | <b>Scale</b><br>1:50@A3         |                 |
| <b>Drawn</b><br>BH/BS   | <b>Dwg no.</b><br>20-20098-AP06 | <b>Rev</b><br>- |