



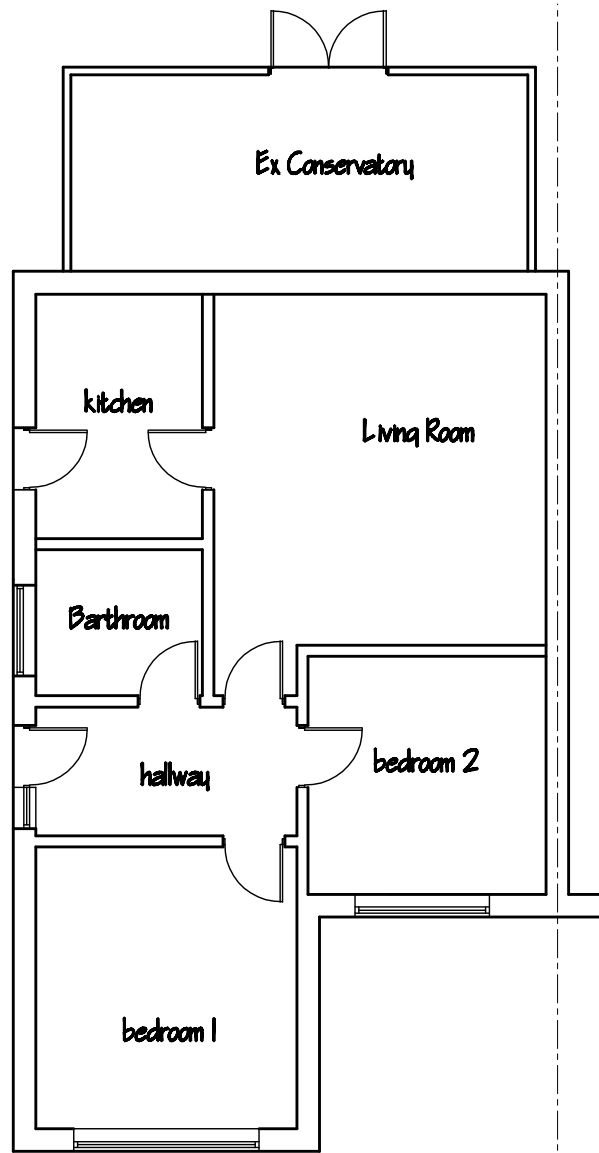


GROUND FLOOR PLAN

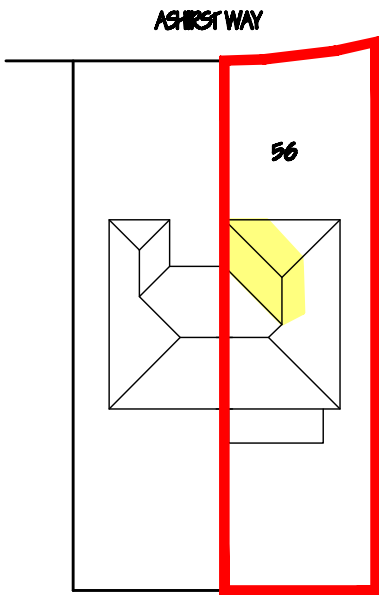


BLOCK PLAN 1:500



LOCATION PLAN 1:1250

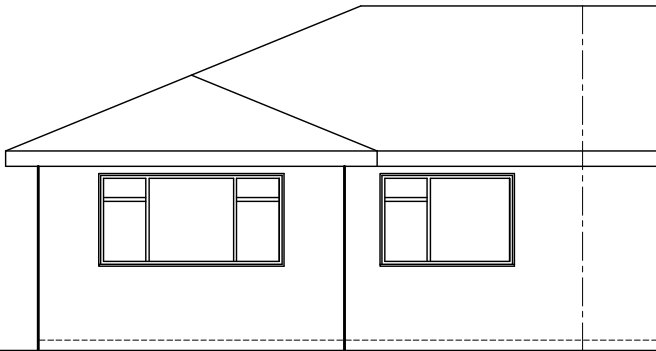

FRONT ELEVATION

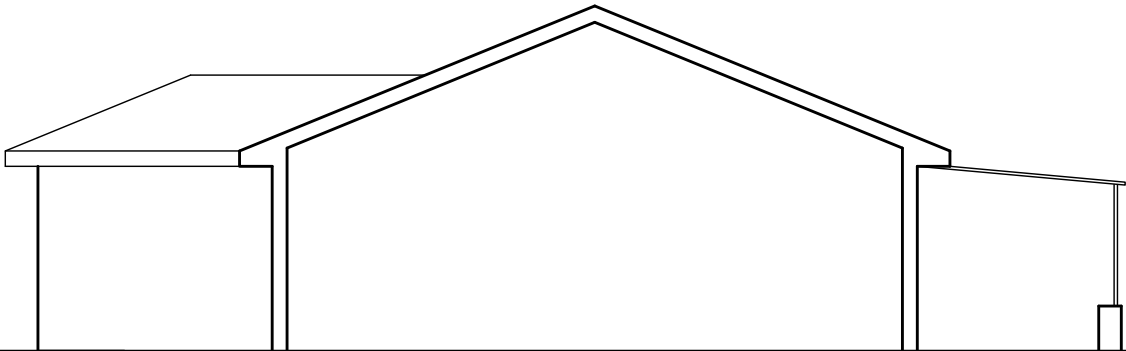

SIDE ELEVATION/ SECTION



SIDE ELEVATION

Malcolm Westcott 07885977832	Project 56 ASHURST WAY EAST PRESTON BN16 1AG	Drawing Title EXISTING LAYOUT LOCATION AND BLOCK PLAN	Drawing No. 101	Revision	Scale 1:100@A3	Date Nov 12	Rev Description	By Date	Client Mrs J Bateman
					Drawing Status	Planning			
					Drawn By	Checked By			