


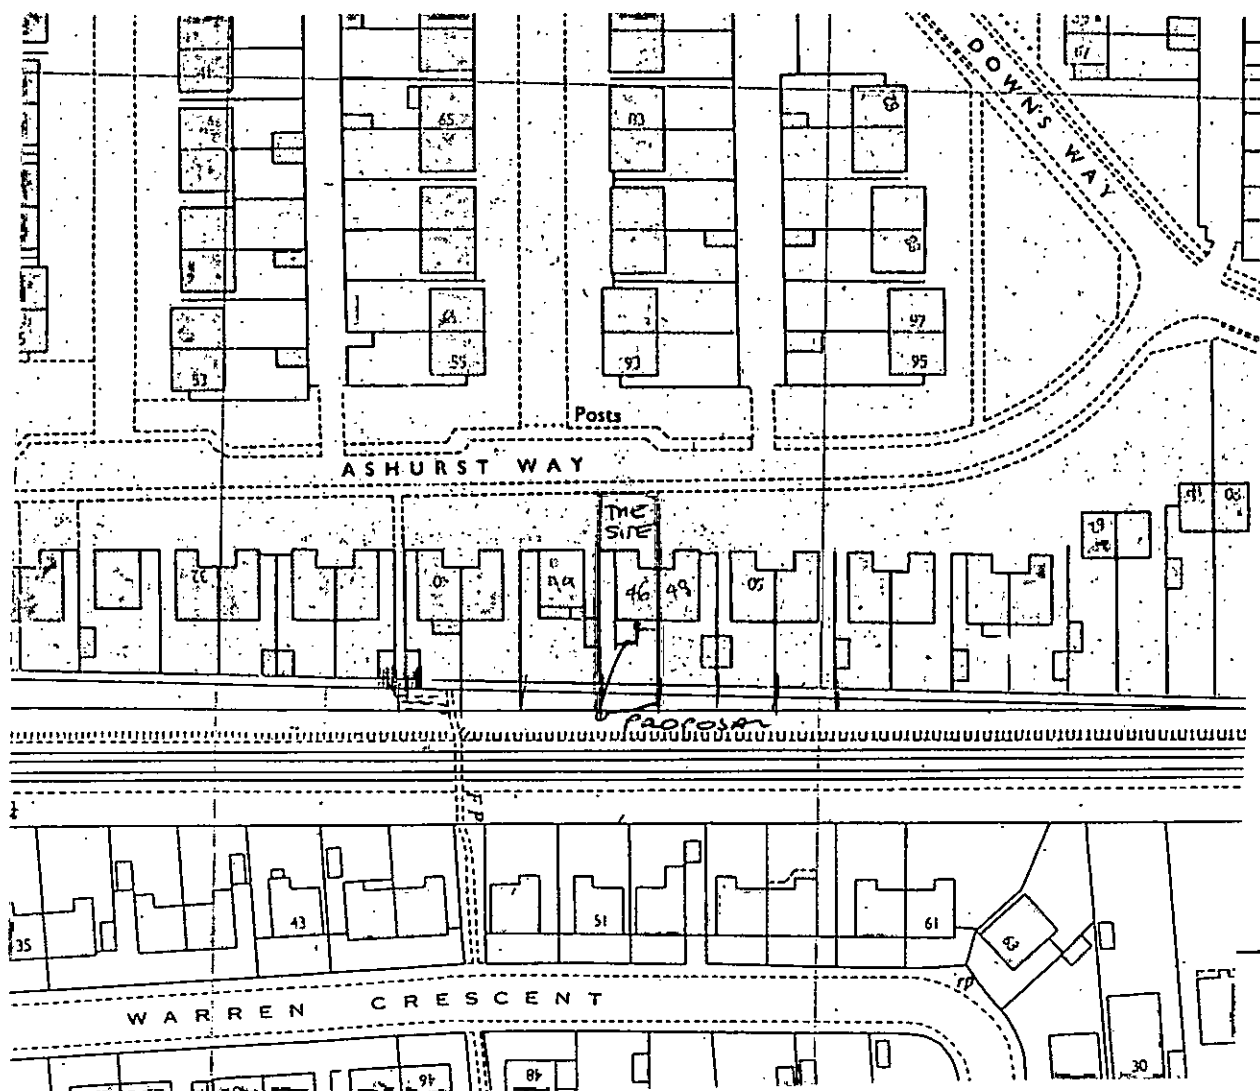

46 Ashurst Way, East Preston
Site plan **Scale 1:1250**
 DRAWING NO 6315.2