


	6	5	4	3	2	1	
	Ref: L02434-1A						

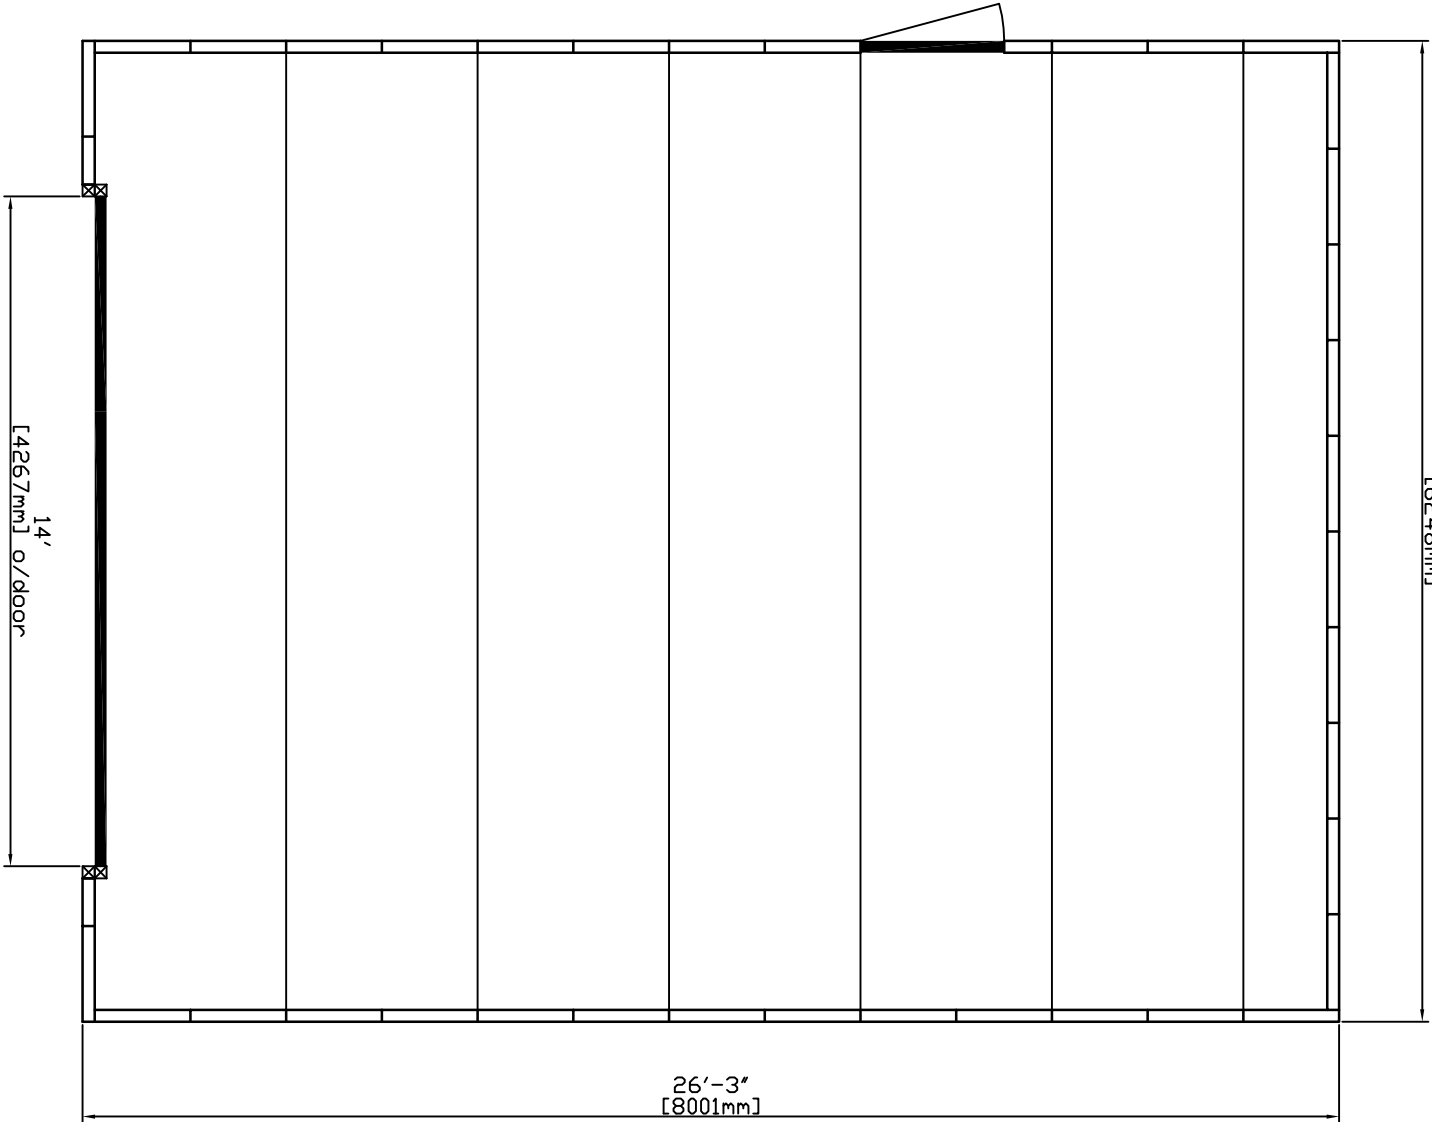

Proposed floor plan

Lidget Compton recommend that the unit is erected on a permanent concrete base
The base should be a minimum 4" (102 mm) thk and be flat, level and square and be a minimum 6" (150 mm) longer and 6" (150 mm) wider than the external dimensions of the unit



LidgetCompton
Albion Drive, Lidget Lane Ind. Est.,
Thurnscoe, Rotherham S63 0BA
Tel: 01709 881844 / Fax: 01709 881015
Web: www.lidget.co.uk Email: sales@lidget.co.uk

Drawn by R G Taylor
Questions/revisions to
robert.taylor@lidget.co.uk

Copyright Lidget Concrete Ltd – not to be reproduced without express permission

6	5	4	3	2	1	
Scale 1:50						Drawn: 20.07.17
1						