




Scale Bar 1:100

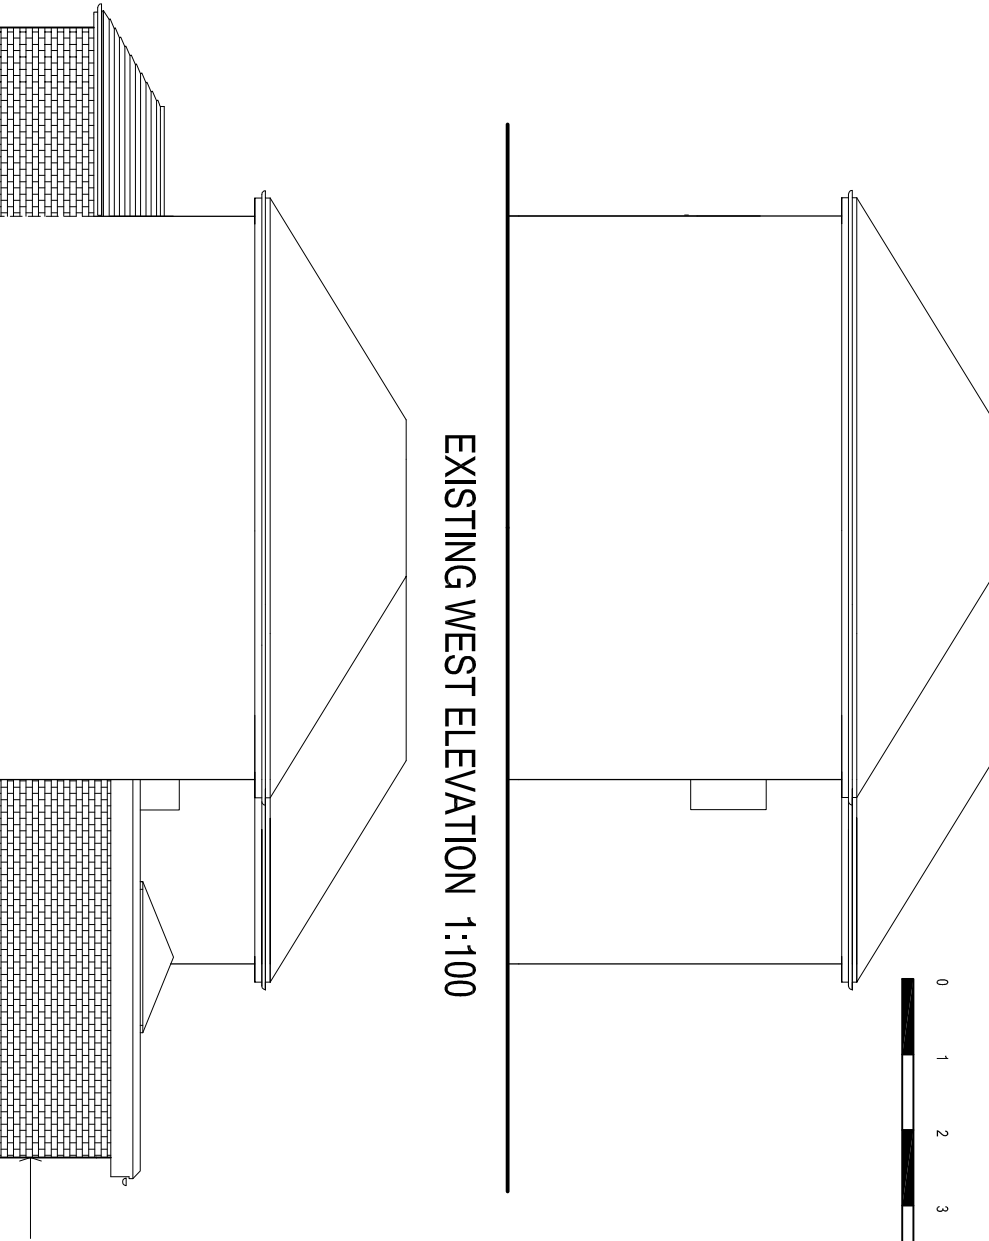


EXISTING WEST ELEVATION 1:100

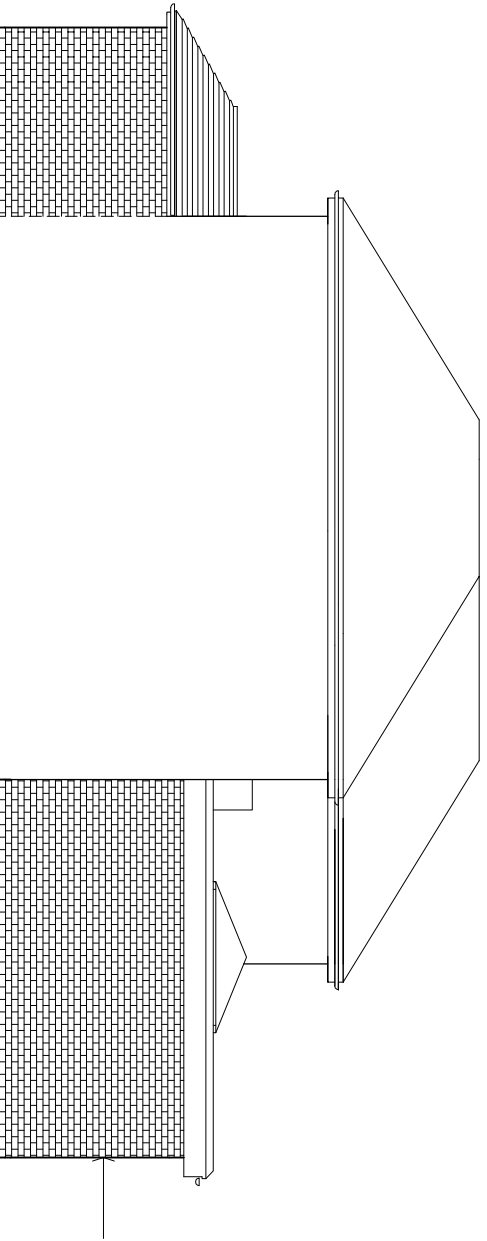


PROPOSED SOUTH ELEVATION 1:100

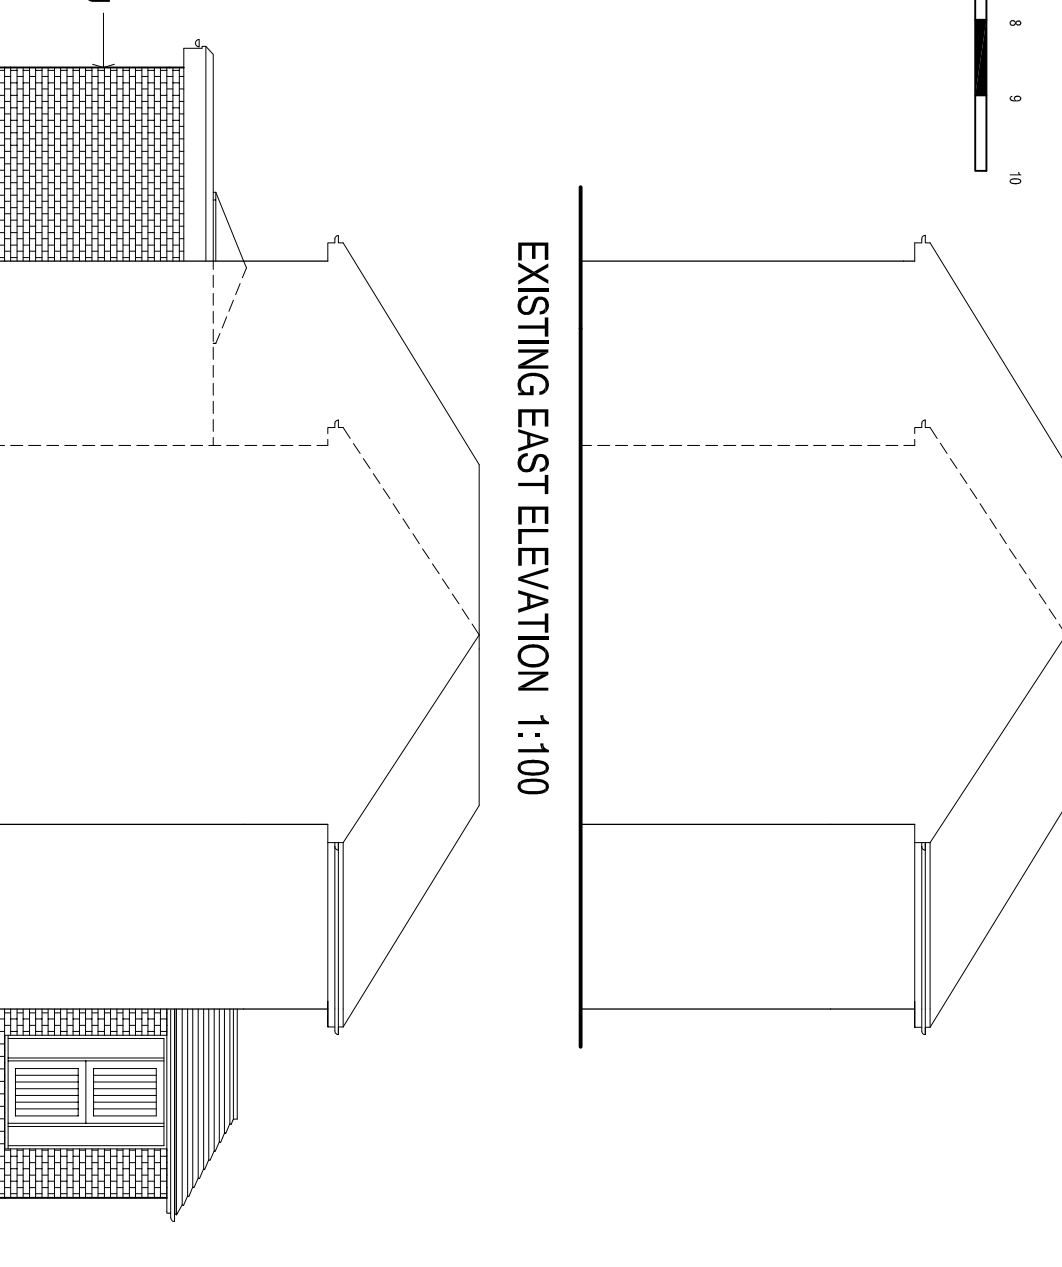


EXISTING EAST ELEVATION 1:100

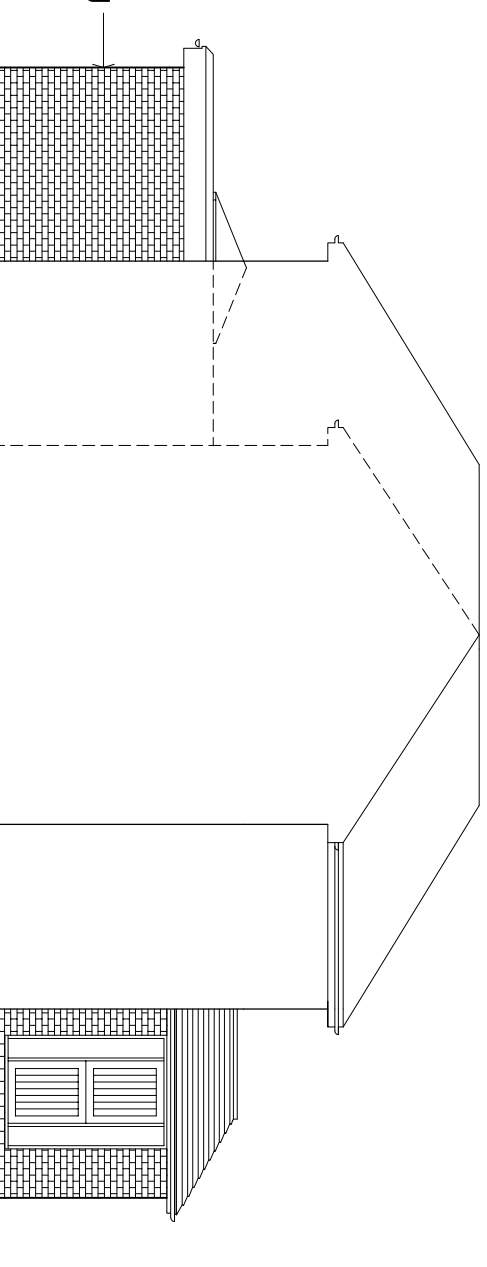


PROPOSED EAST ELEVATION 1:100

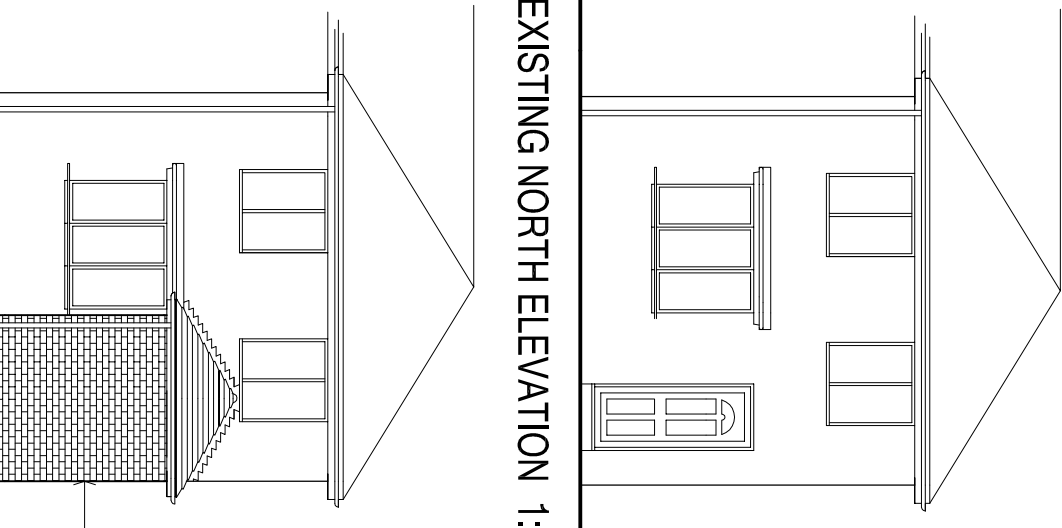




EXISTING NORTH ELEVATION 1:100

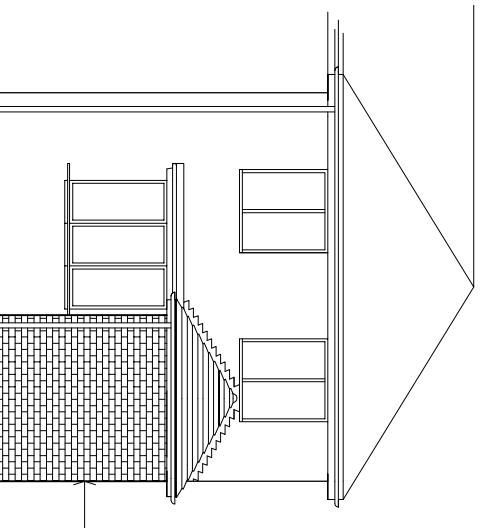


PROPOSED NORTH ELEVATION 1:100

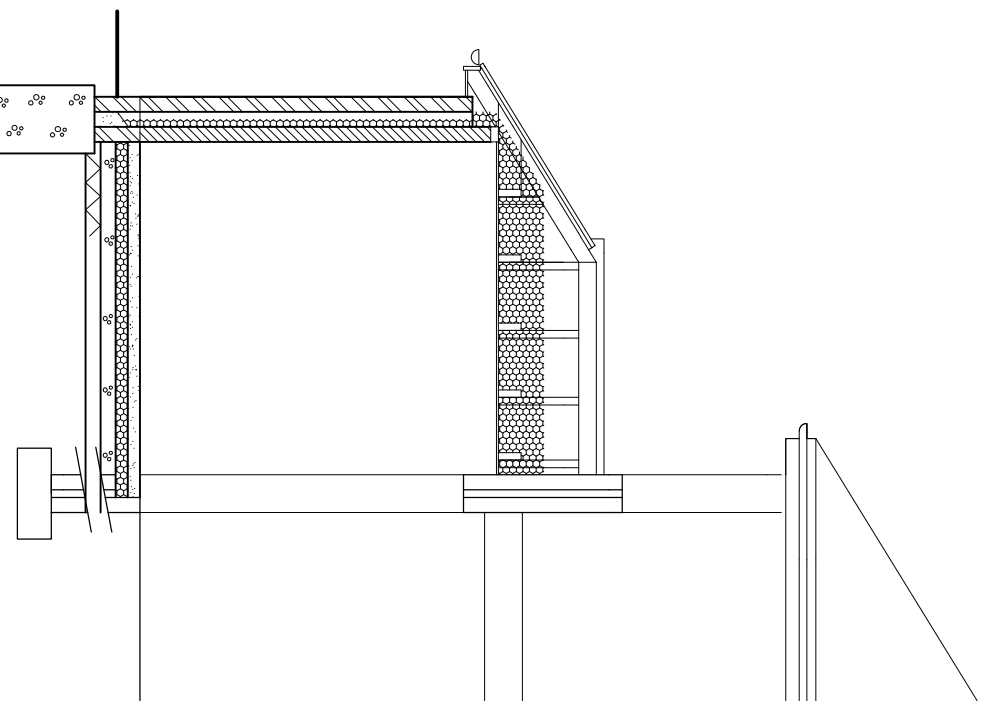

SECTION A-A 1:50

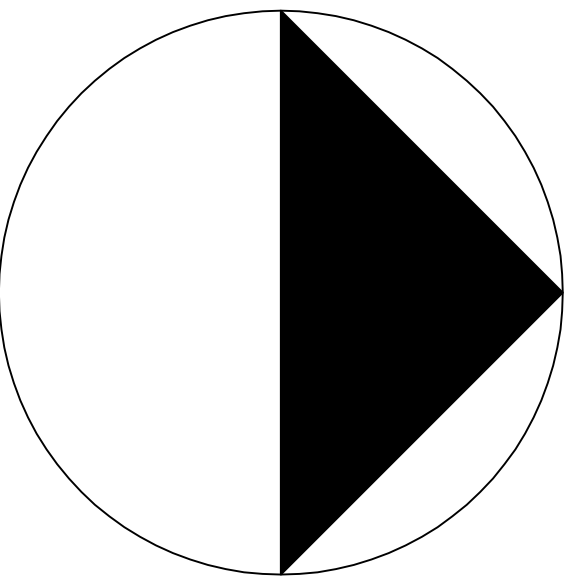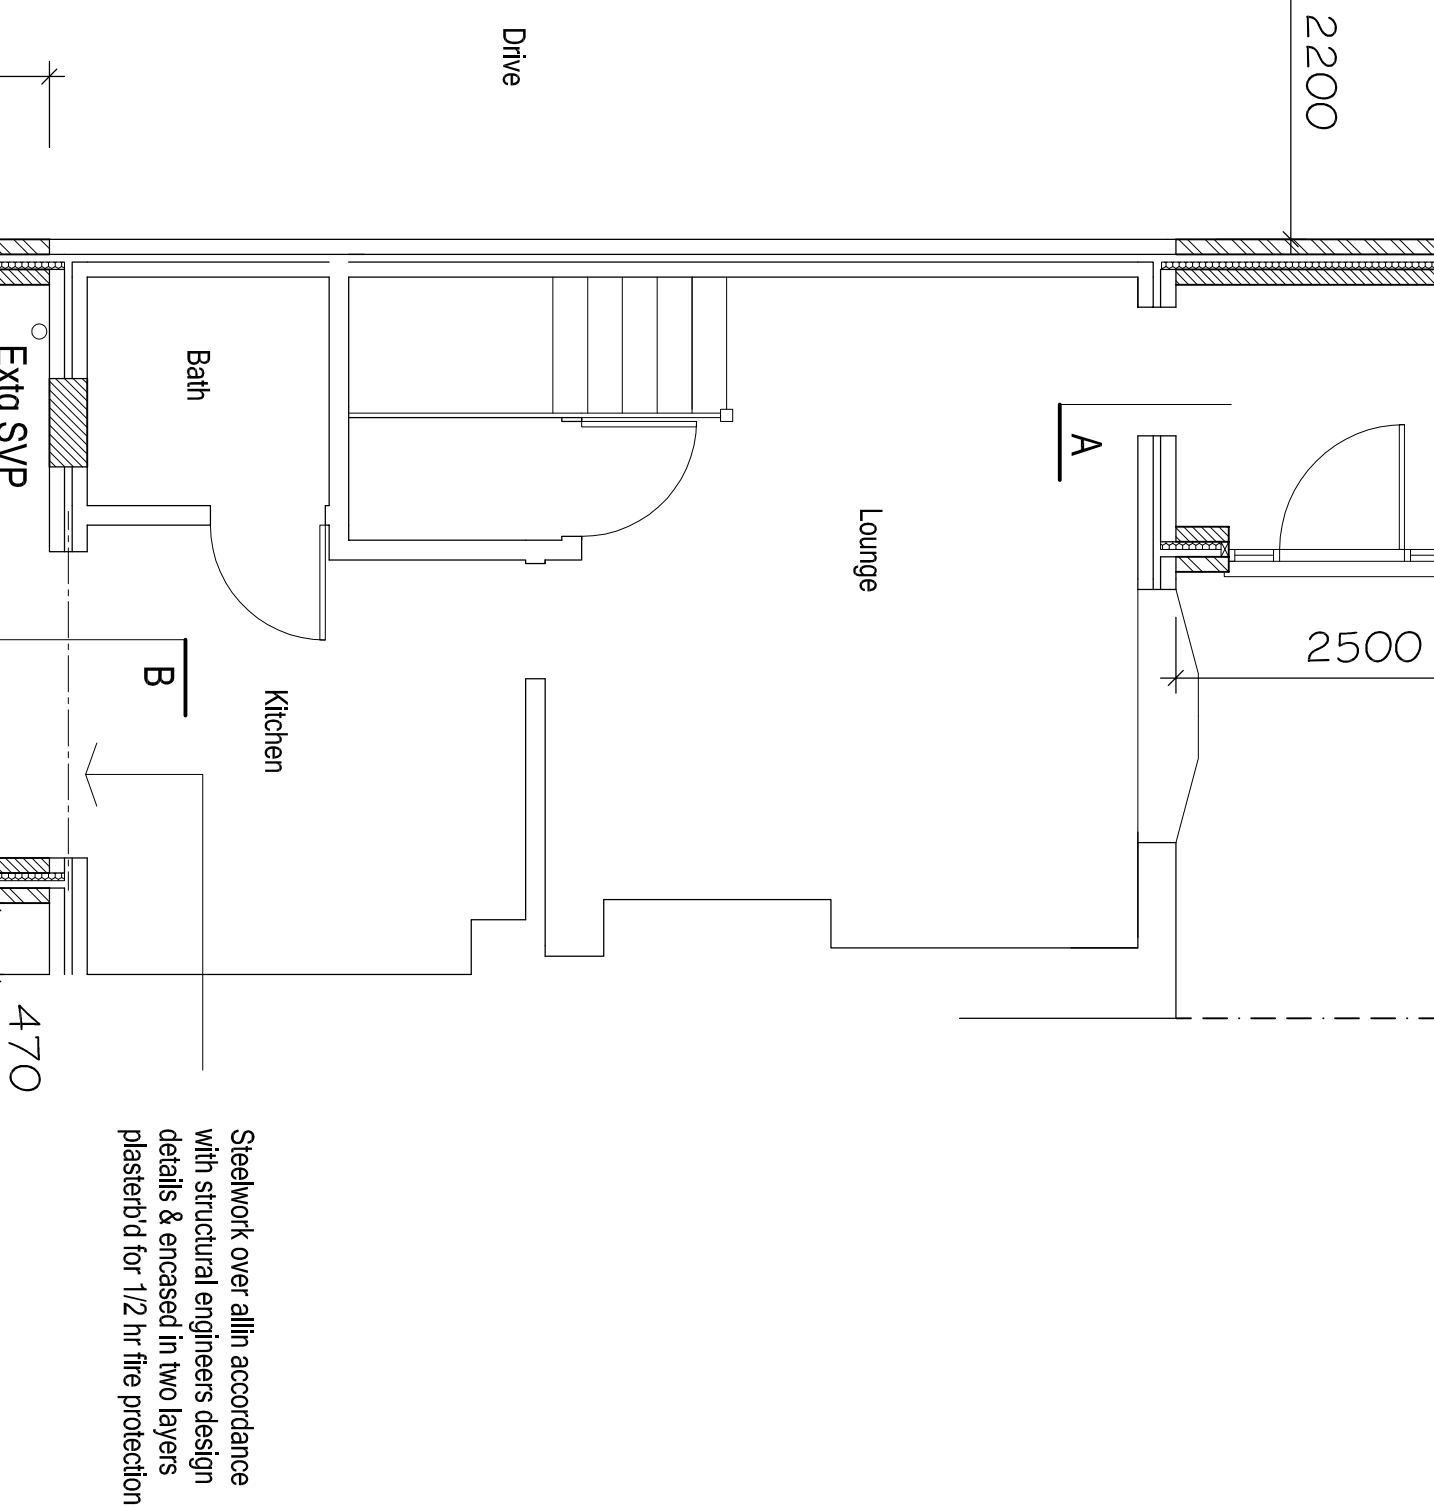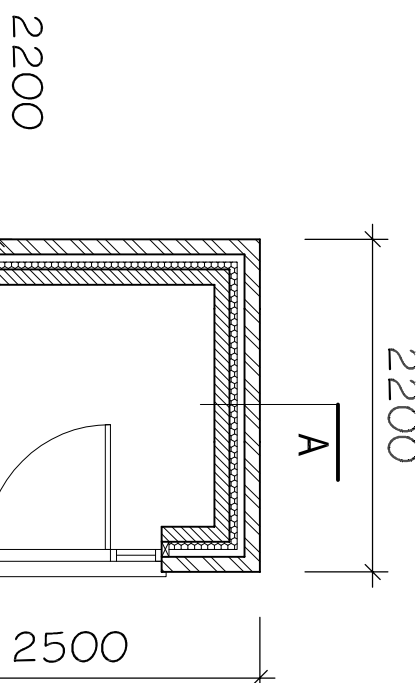

SECTION B-B 1:50

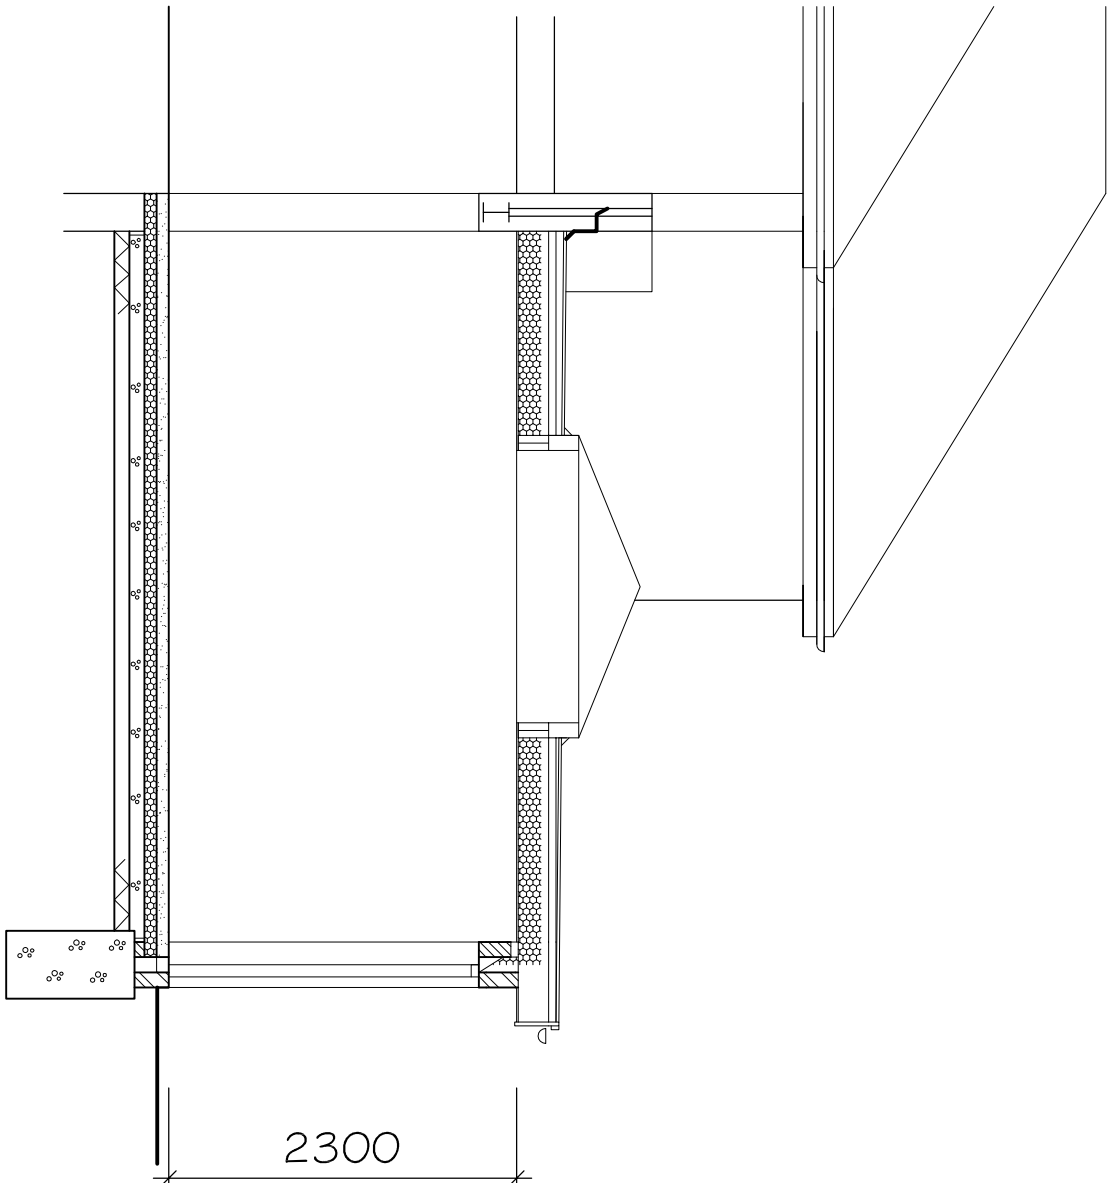

This framing to be re-as in conjunction with Construction Notes ref: CN-xxxx and structural engineers design details. Contractor to verify all dimensions and angles etc on site prior to work commencing. Slatcase dimensions were applicable to be checked on site prior to manufacture. All parts of structure that are inaccessible including underground and linols have not been inspected and may need to be exposed where required by structural engineer and building control for suitability where taking additional loads. services including electrical/plumbing & heating etc to clients instructions.

The client is reminded of his obligations under the Construction Design & Management Regulations 2007 particularly the to appoint a Health & Safety CDM Co-ordinator where required to do so under the regulations.

The property owner is reminded of the requirement to serve a Party Structure Notice on any adjoining property owner should they need to do so under the requirements of the Party Wall etc Act 1996

DRAWING NO: 1065/1

REVISION: A

EXISTING & PROPOSED FLOOR PLANS, ELEVATIONS, SECTION & BLOCK PLAN AS NOTED @ paper size A

P. STEEL
JULY 2014

SINGLE STOREY REAR EXTENSION & PORCH TO FRONT ELEVATION

LOCATION:

BLOCK PLAN 1:200

ARW Design 89, SOUTH STREET, TARRING, WORTHING, WEST SUSSEX, BN14 7ND. T: +44(0)1903324197 M: +44(0)7771851222 E: Arweeden1@aol.com

THIS DRAWING REMAINS THE COPYRIGHT OF ARW Design & SHALL NOT BE COPIED IN ANY FORMAT WITHOUT SPECIFIC APPROVAL IN WRITING