



General Notes


- All dimensions to be checked on site. All details and dimensions relating to the sub-contractors or suppliers work must be checked and agreed between the sub-contractors or supplier and the general contractor.
- This drawing is to be read in conjunction with all relevant architects and engineer's drawings and the specification.
- Works to comply with current Codes of Practice, British Standards and Building Regulations.
- Contractor to provide all necessary vertical and lateral restraint strapping in order to comply with The Building Regulations.

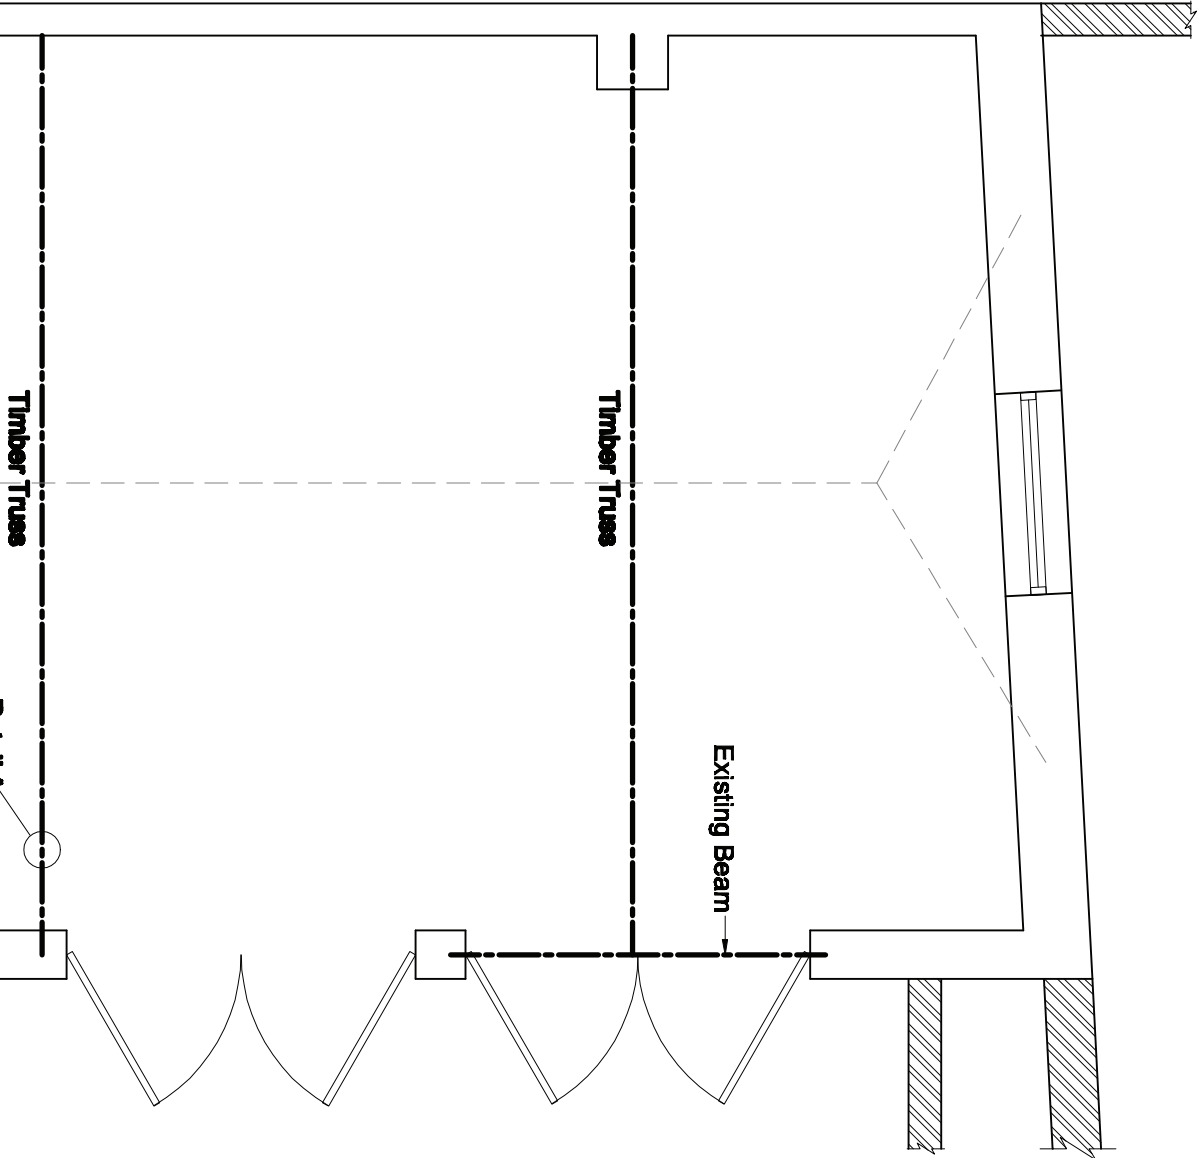


Existing Floor Plan.
(Showing structure over)
(1:50)

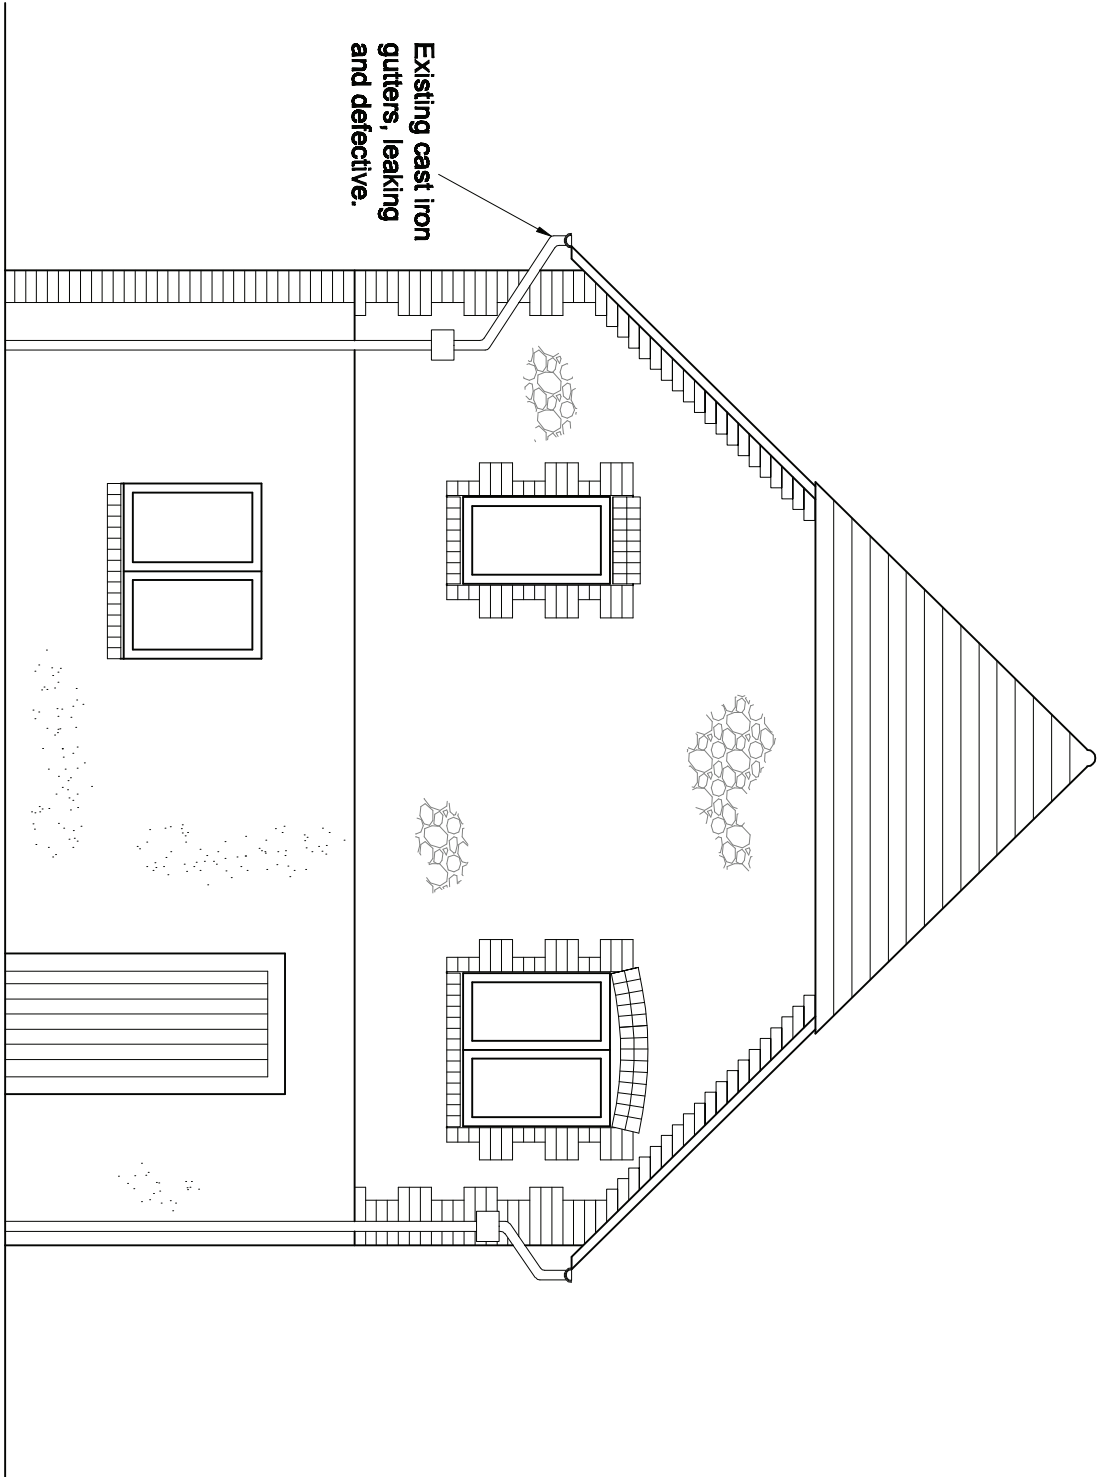


Existing South Elevation
(1:50)

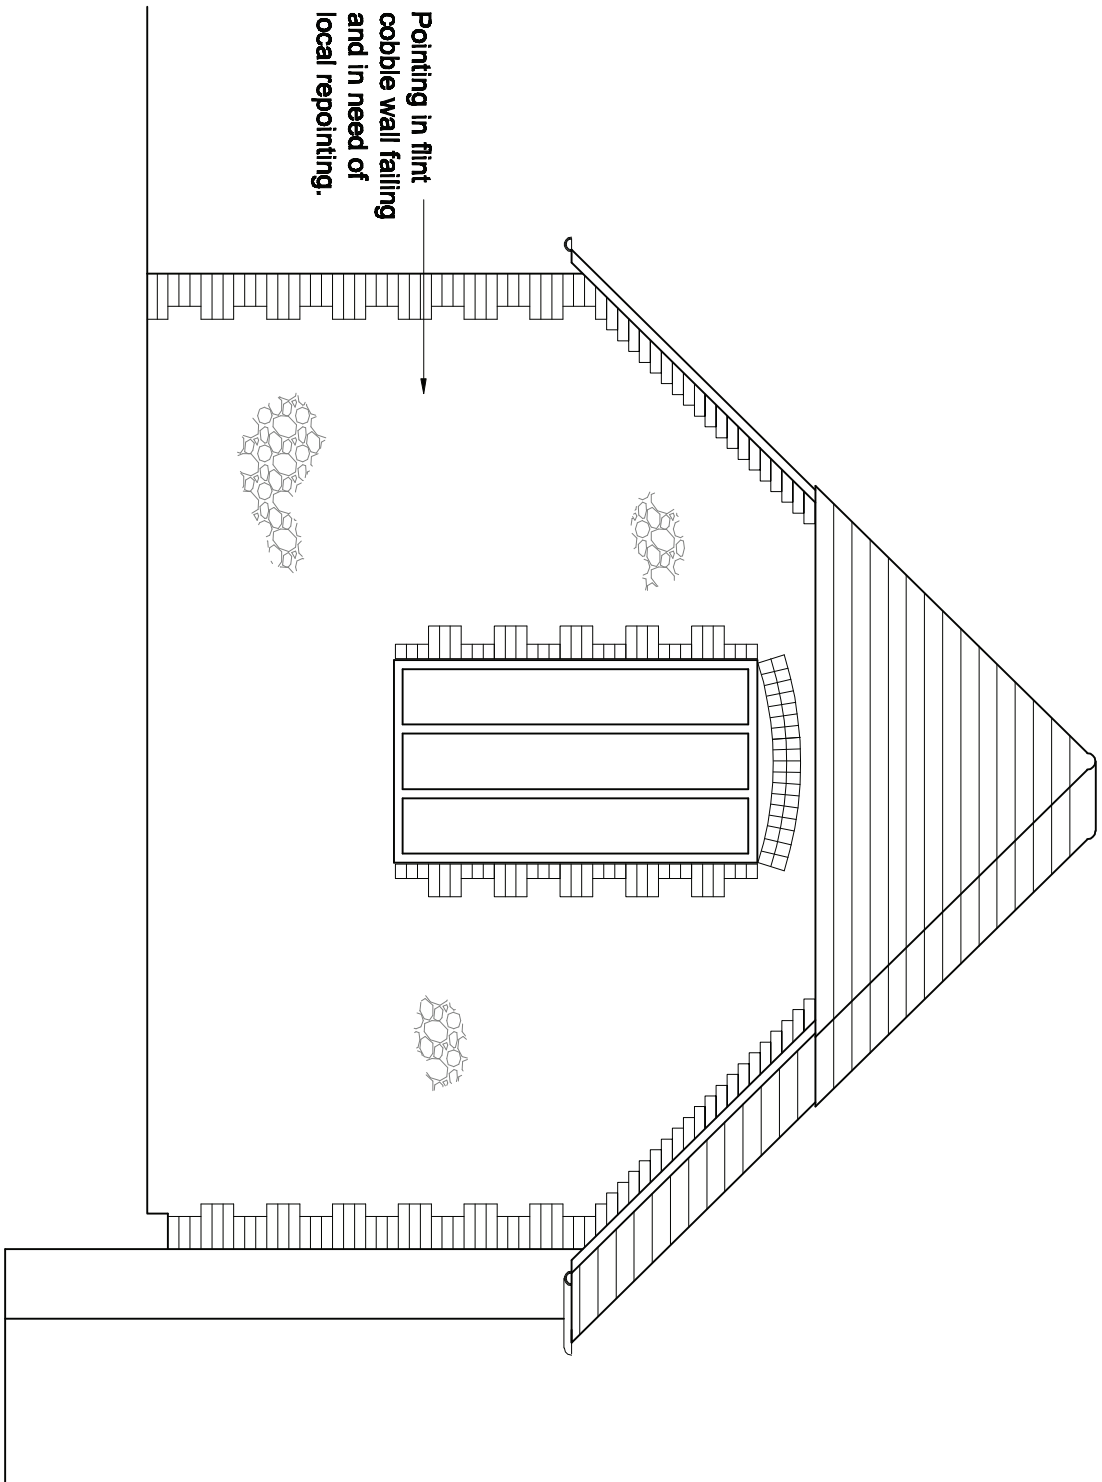


Existing North Elevation
(1:50)

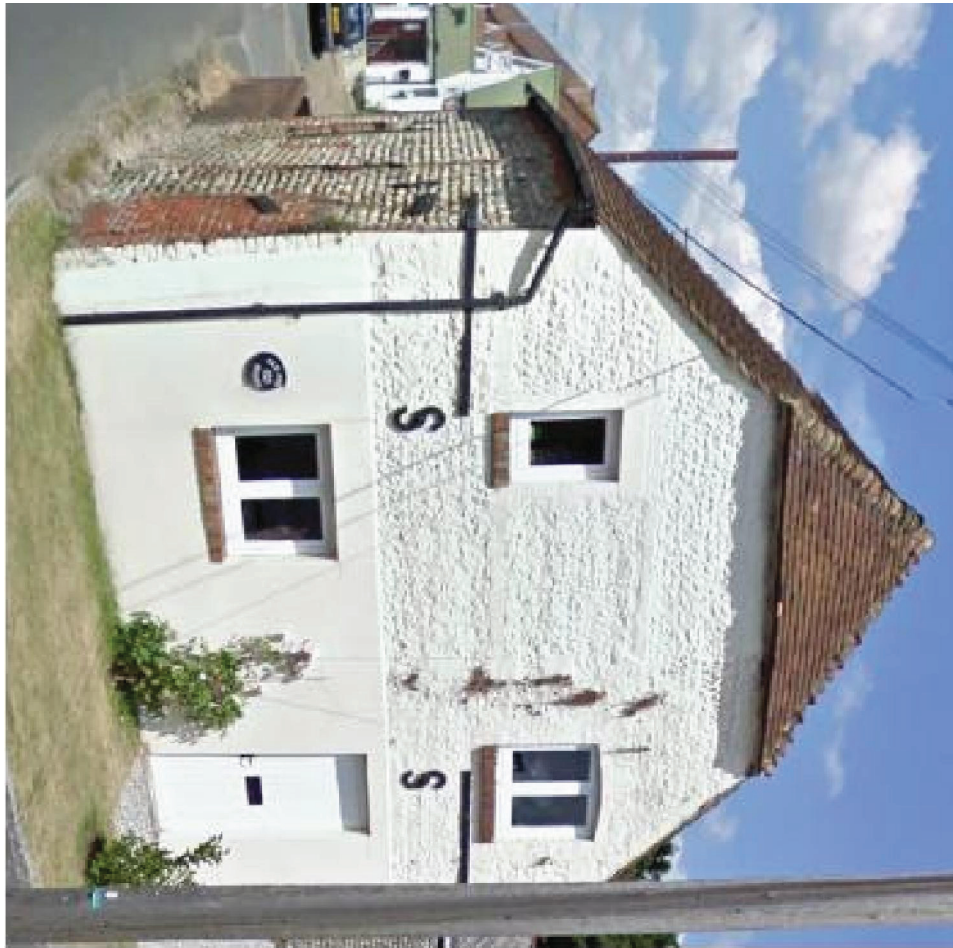


Existing South
Elevation

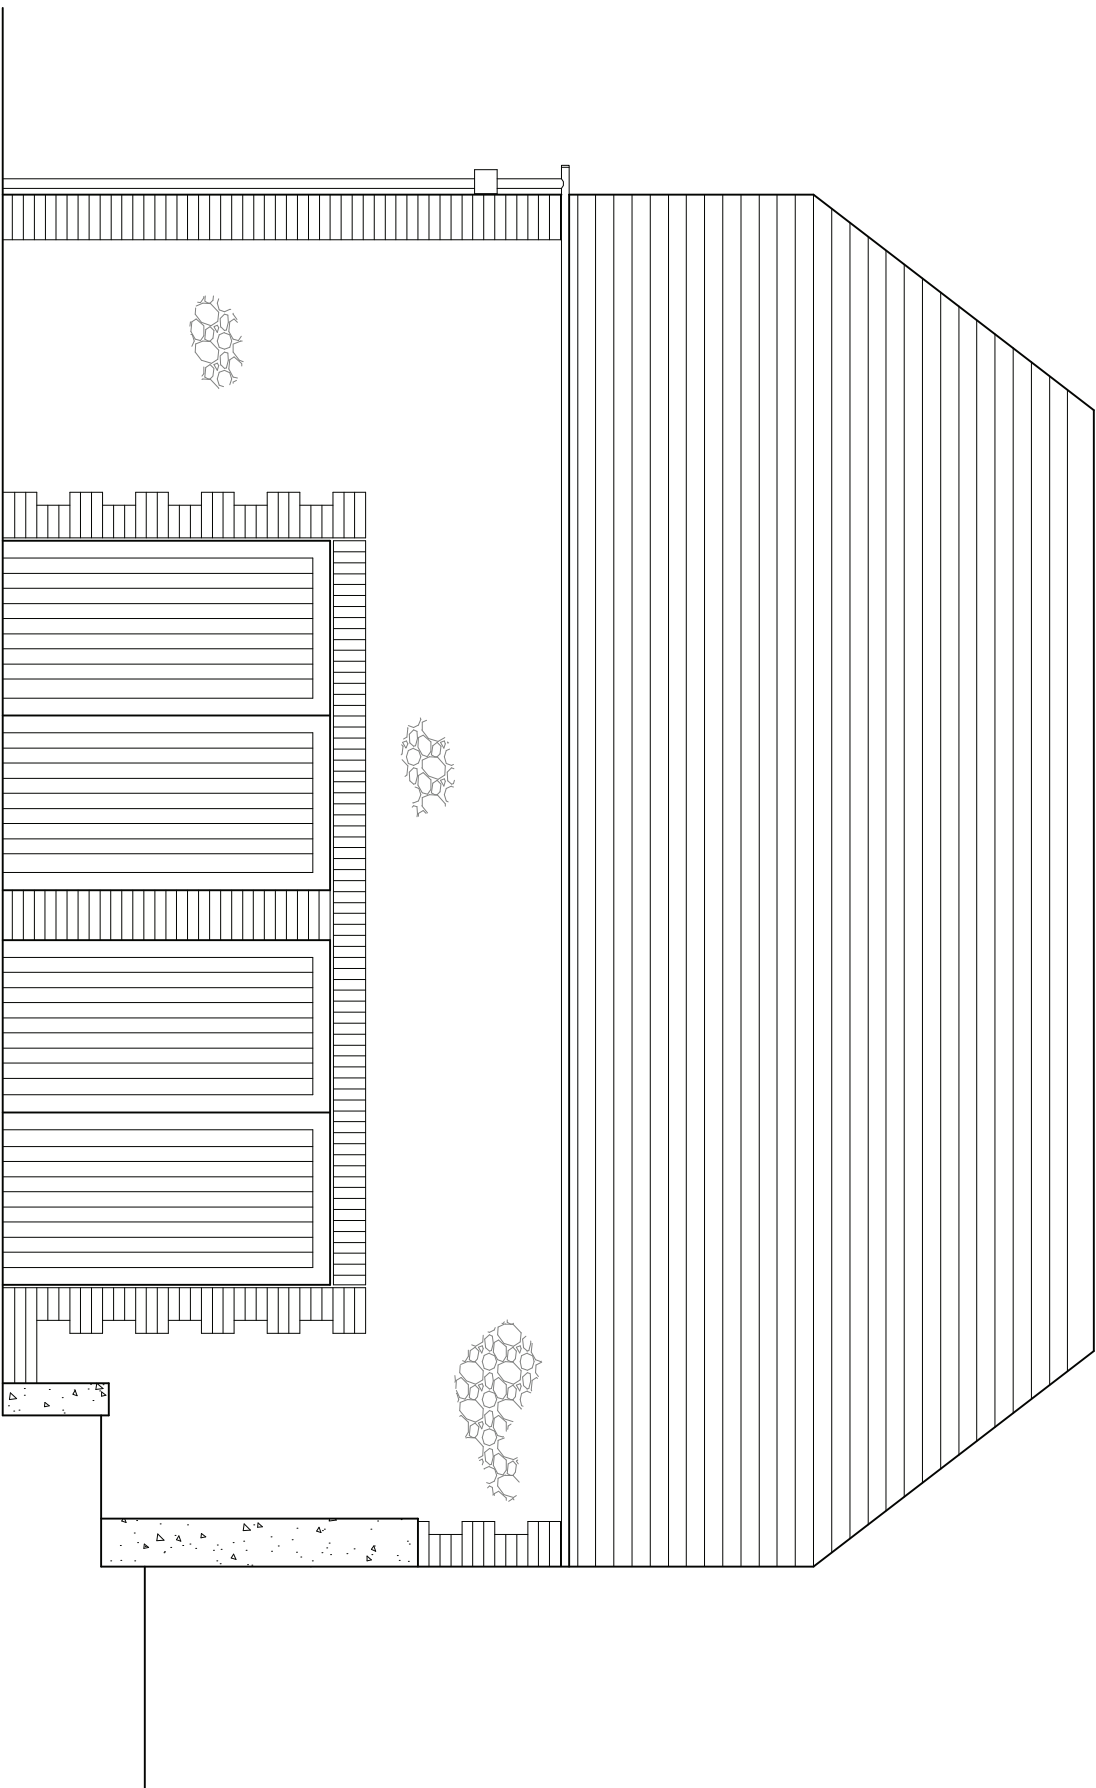


Existing East Elevation
(1:50)

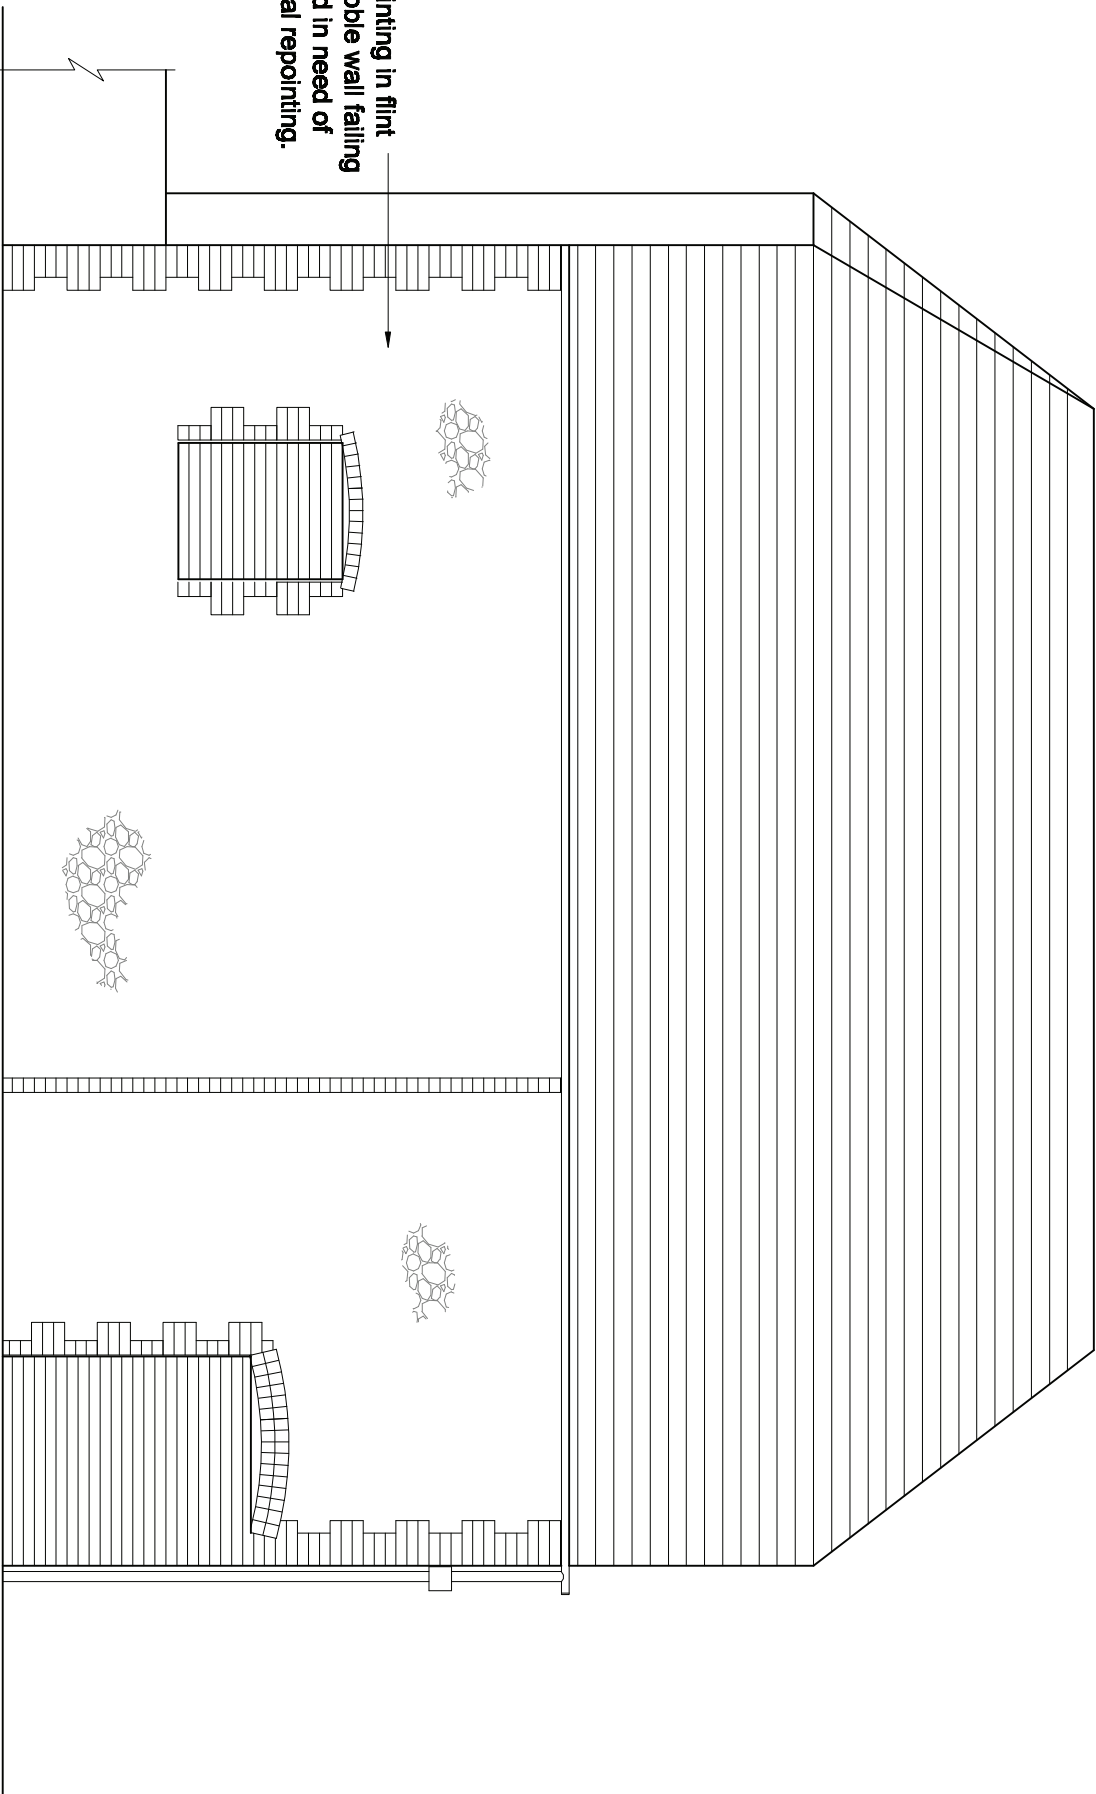


Existing West Elevation
(1:50)

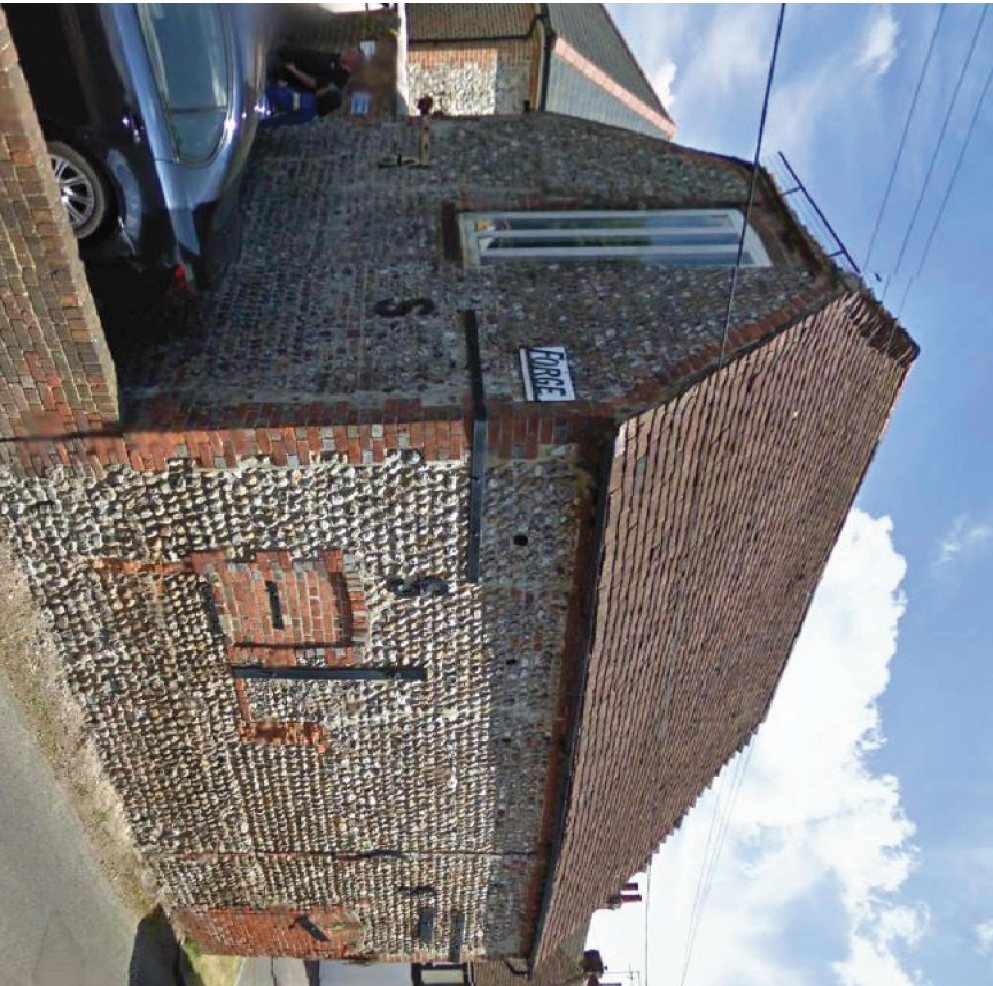

Existing North-West
Corner

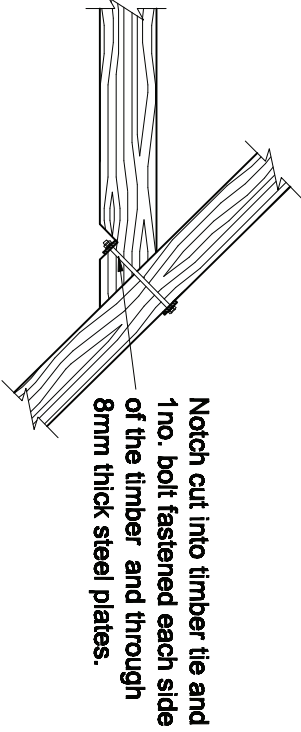

Detail A
(1:20)

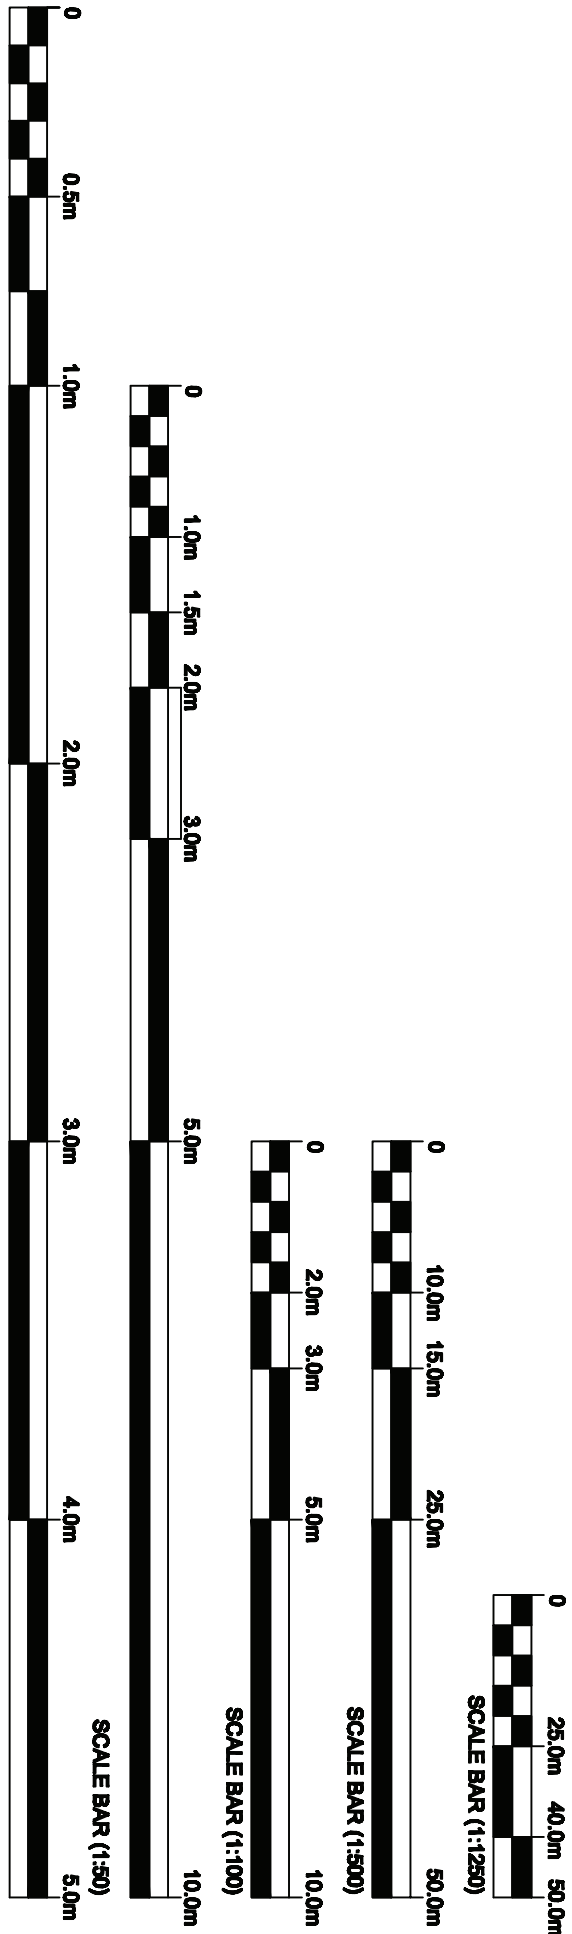

The Forge
Old Forge House
Angmering

Repair Works
Existing Elevations and Plans

DRAWING NUMBER		JOB No	DWG No
10341		01	A
SCALE	As shown @ A1		
WORK TO REMAIN DIMENSIONS ONLY			
DRAWN BY	DATE	ENGINEER	CHECKED BY
	Dec '10	PJG	PJG
PHILIP GOACHER ASSOCIATES			
CONSULTING CIVIL AND STRUCTURAL ENGINEERS			
PARK HOUSE			
122A NEWLAND ROAD, WORTING			
WEST SUSSEX, BN11 1LB			
Tel: (01903) 217723 Email: mail@goacher.co.uk			
www.goacher.co.uk			